



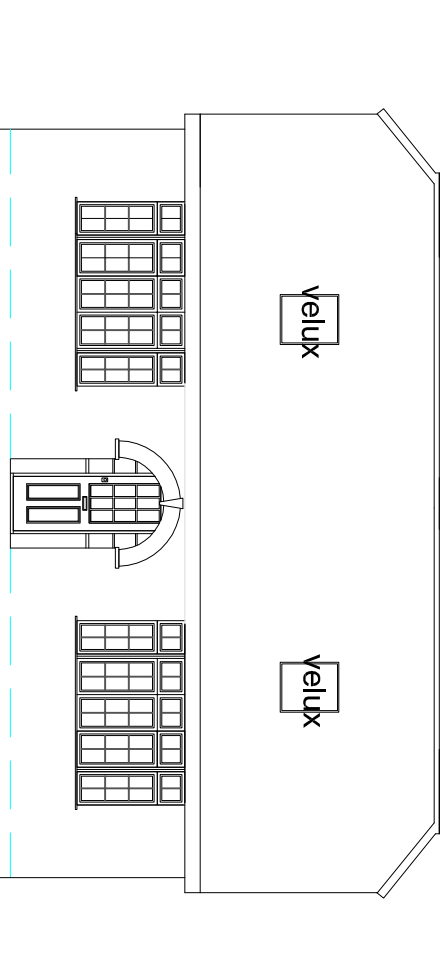


Front Elevation

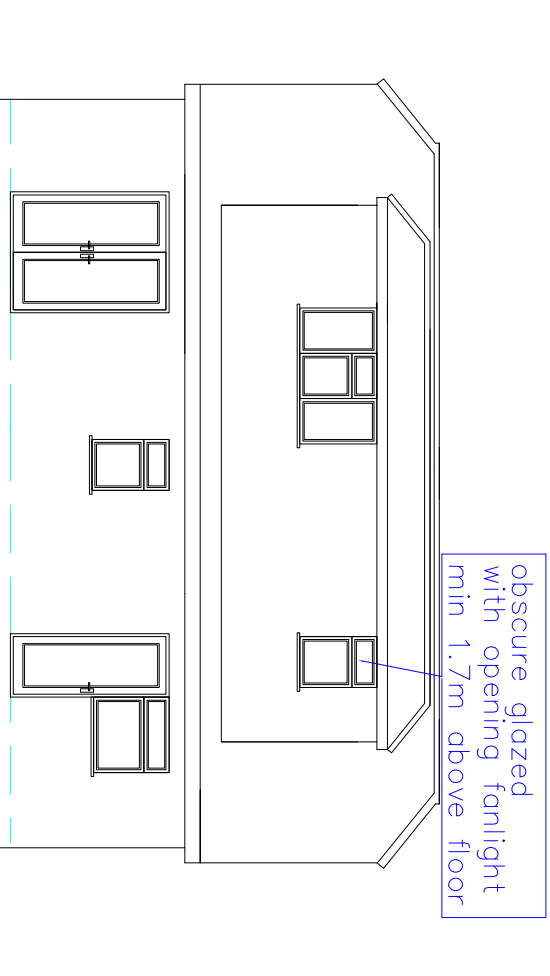


Rear Elevation

SCALE 1:100

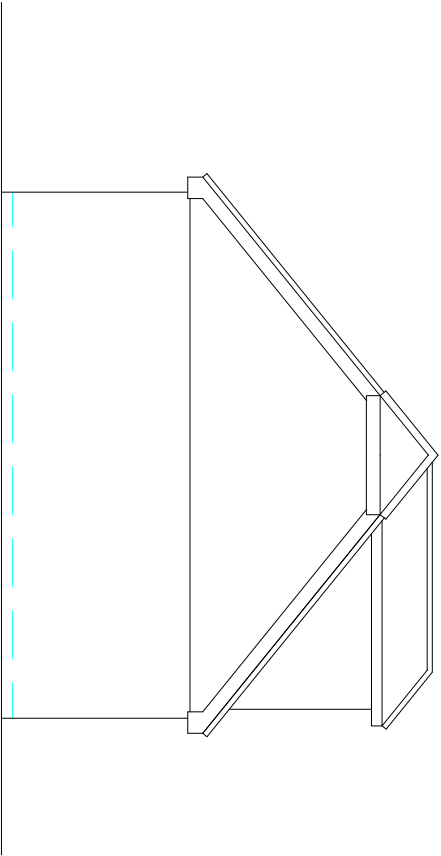

Side Elevation

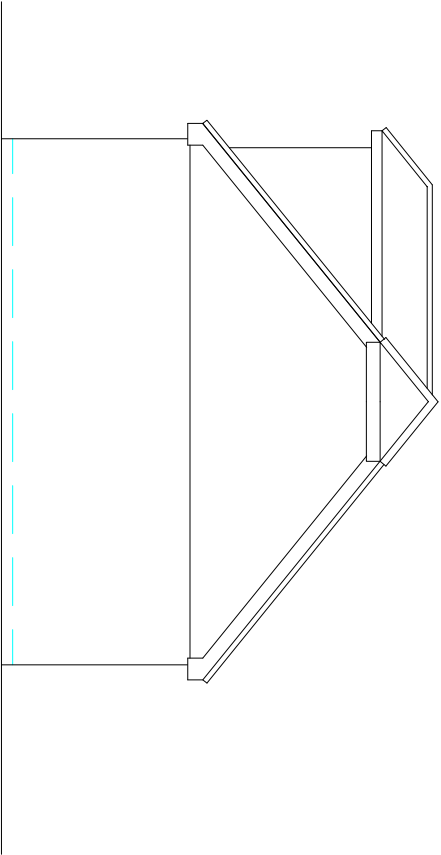

Side Elevation

<i>MR GIBBS</i> <i>8 WESTBROOK GROVE</i> <i>PURBROOK</i> <i>P07 5HX</i>		<i>DRAWING NUMBER: 103</i>	<i>DATE 27/7/18</i>
<i>TITLE: PROPOSED ELEVATIONS</i>		<i>SCALE 1:100</i>	