
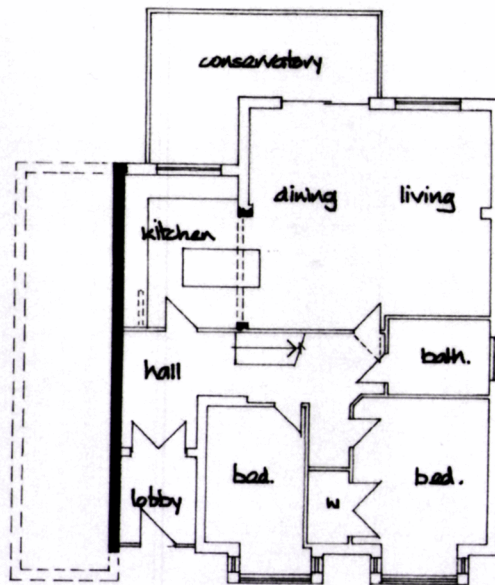



HAVANT BOROUGH
COUNCIL

23 AUG 2018


RECEIVED

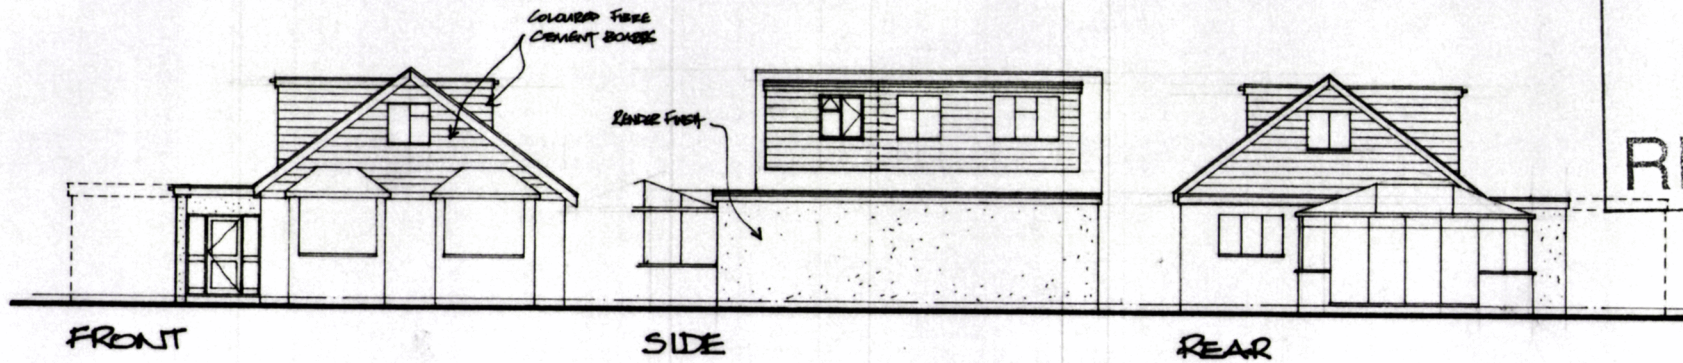

GROUND FLOOR

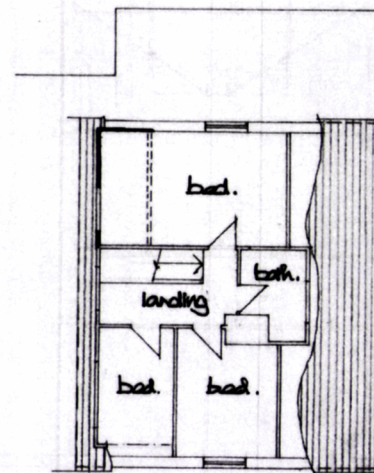

FIRST FLOOR

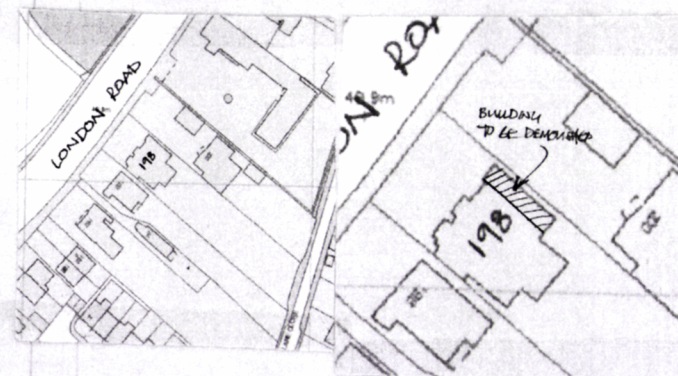

LOCATION PLAN
SCALE 1:1250
OS UK 100046826

SITE PLAN
SCALE 1:500

DEREK TREAGUS ASSOCIATES

ARCHITECTURAL SERVICES

No 3-The Trenchard, 20 Nelson Road, Southsea,

Hampshire PO5 2AS

Tel: 07956 624094

Email: derek.treagus@gmail.com

Project ALTERATIONS AT
198 LONDON ROAD,
WATERLOOVILLE, HAMPSHIRE

Client Ms A Duff

Subject Planning Drawing

Date: Nov 2017

Scale: 1:100@ A2

Rev:

Dwg No. 17/668/01

- Copyright reserved.
- All dimensions are to be site confirmed and should not be scaled unless for Planning purposes.
- Verify all queries with the office.