




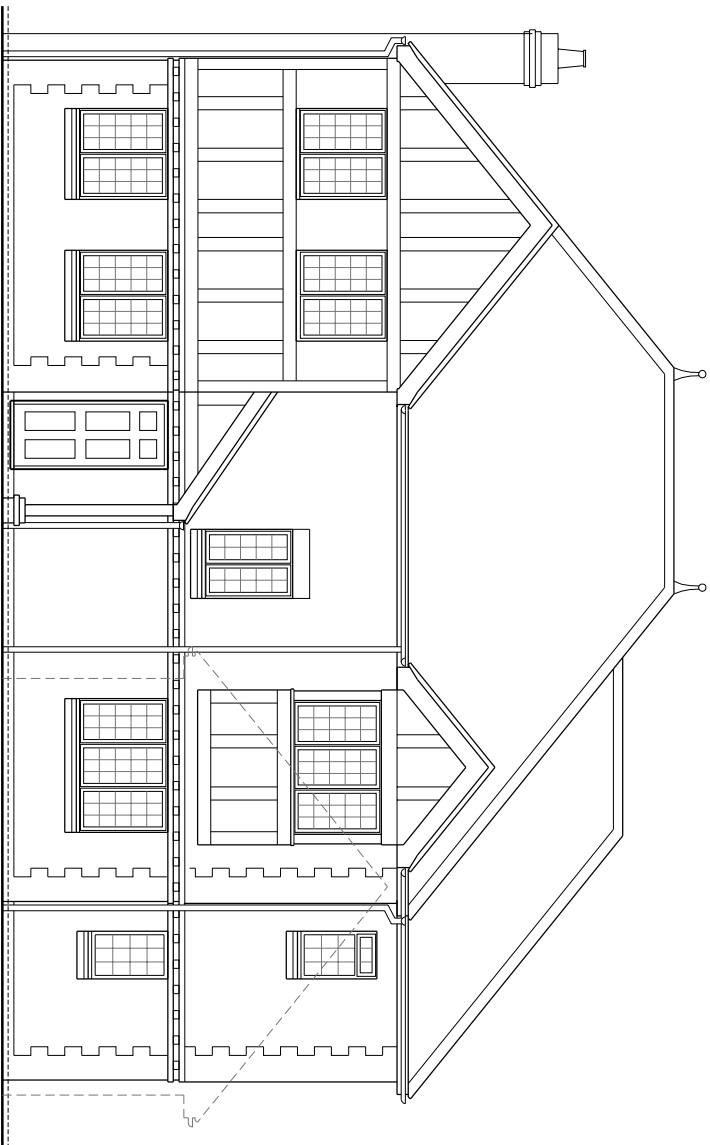

Existing Front Elevation 1:100

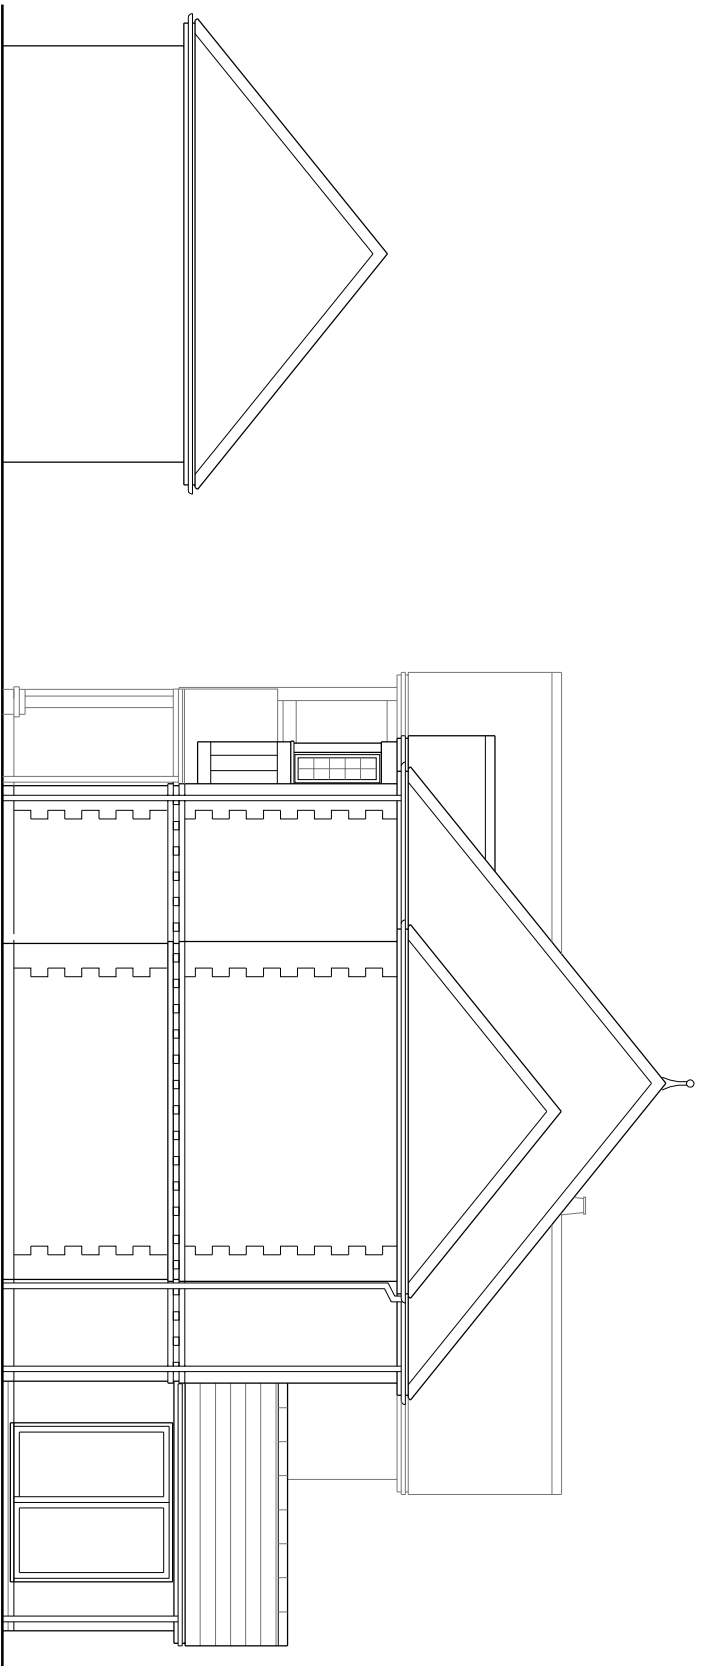

Existing Side Elevation 1:100

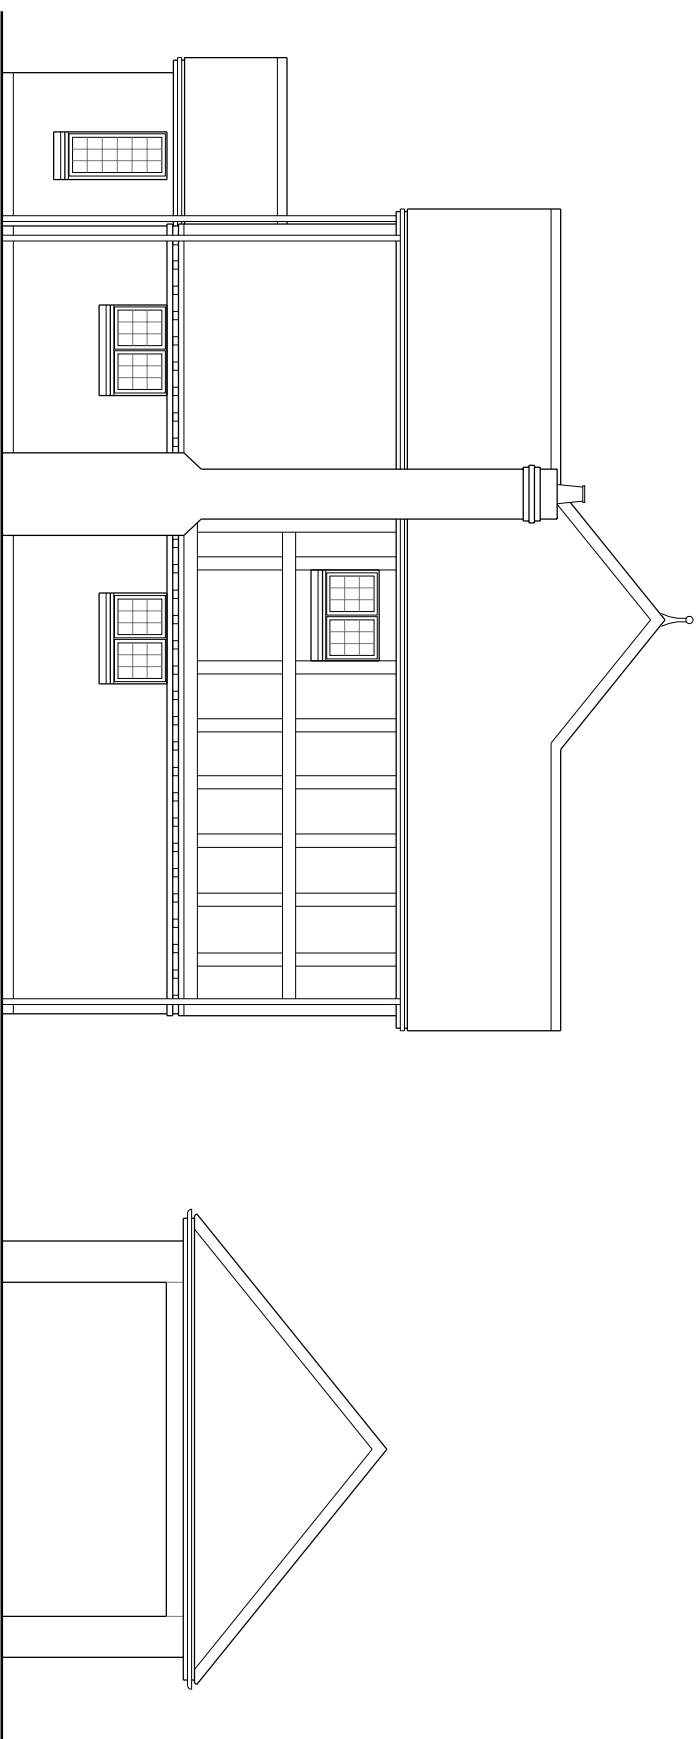

Existing Side Elevation 1:100

Rev	Date	Description

extended
design | architects

www.edarch.uk

St Paul's House
East Street
Farnham
Surrey
GU9 7TJ

Tel: 01252 246616 / 07812 504922

Client:	Mr R Nield	Drawn by:	DMS
Project:	31A Queens Road Waterlooville Hampshire	Scale:	various @ A3
Drawing Title:	Existing Elevations	Date:	July 2018
		Checked by:	

Drawing Number:	Revision:
01271/PL02	