




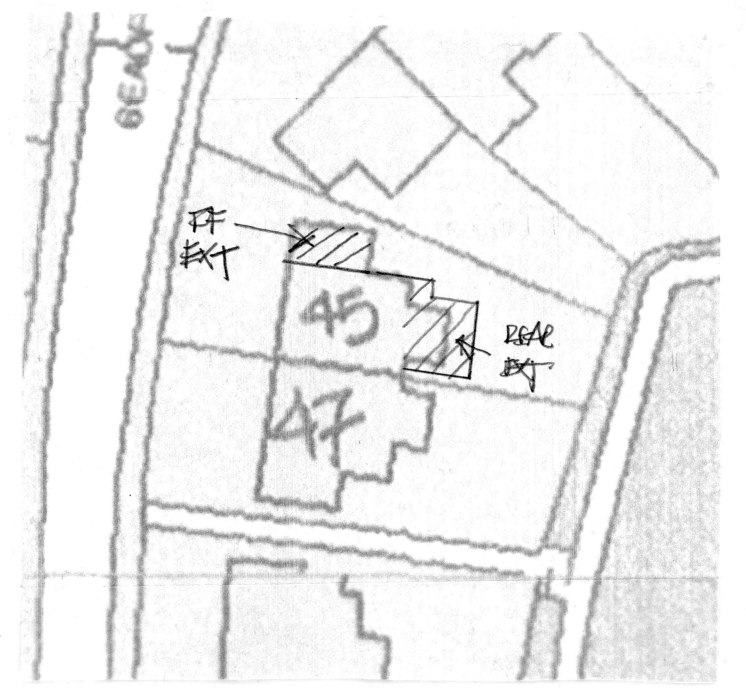

SITE PLAN
SCALE 1:500

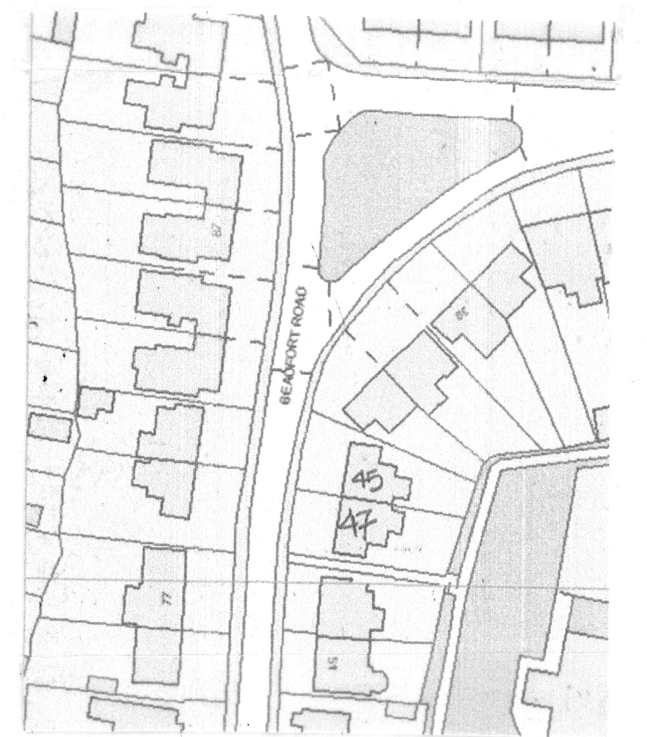


LOCATION PLAN
SCALE 1:1250
DL UL 100046326

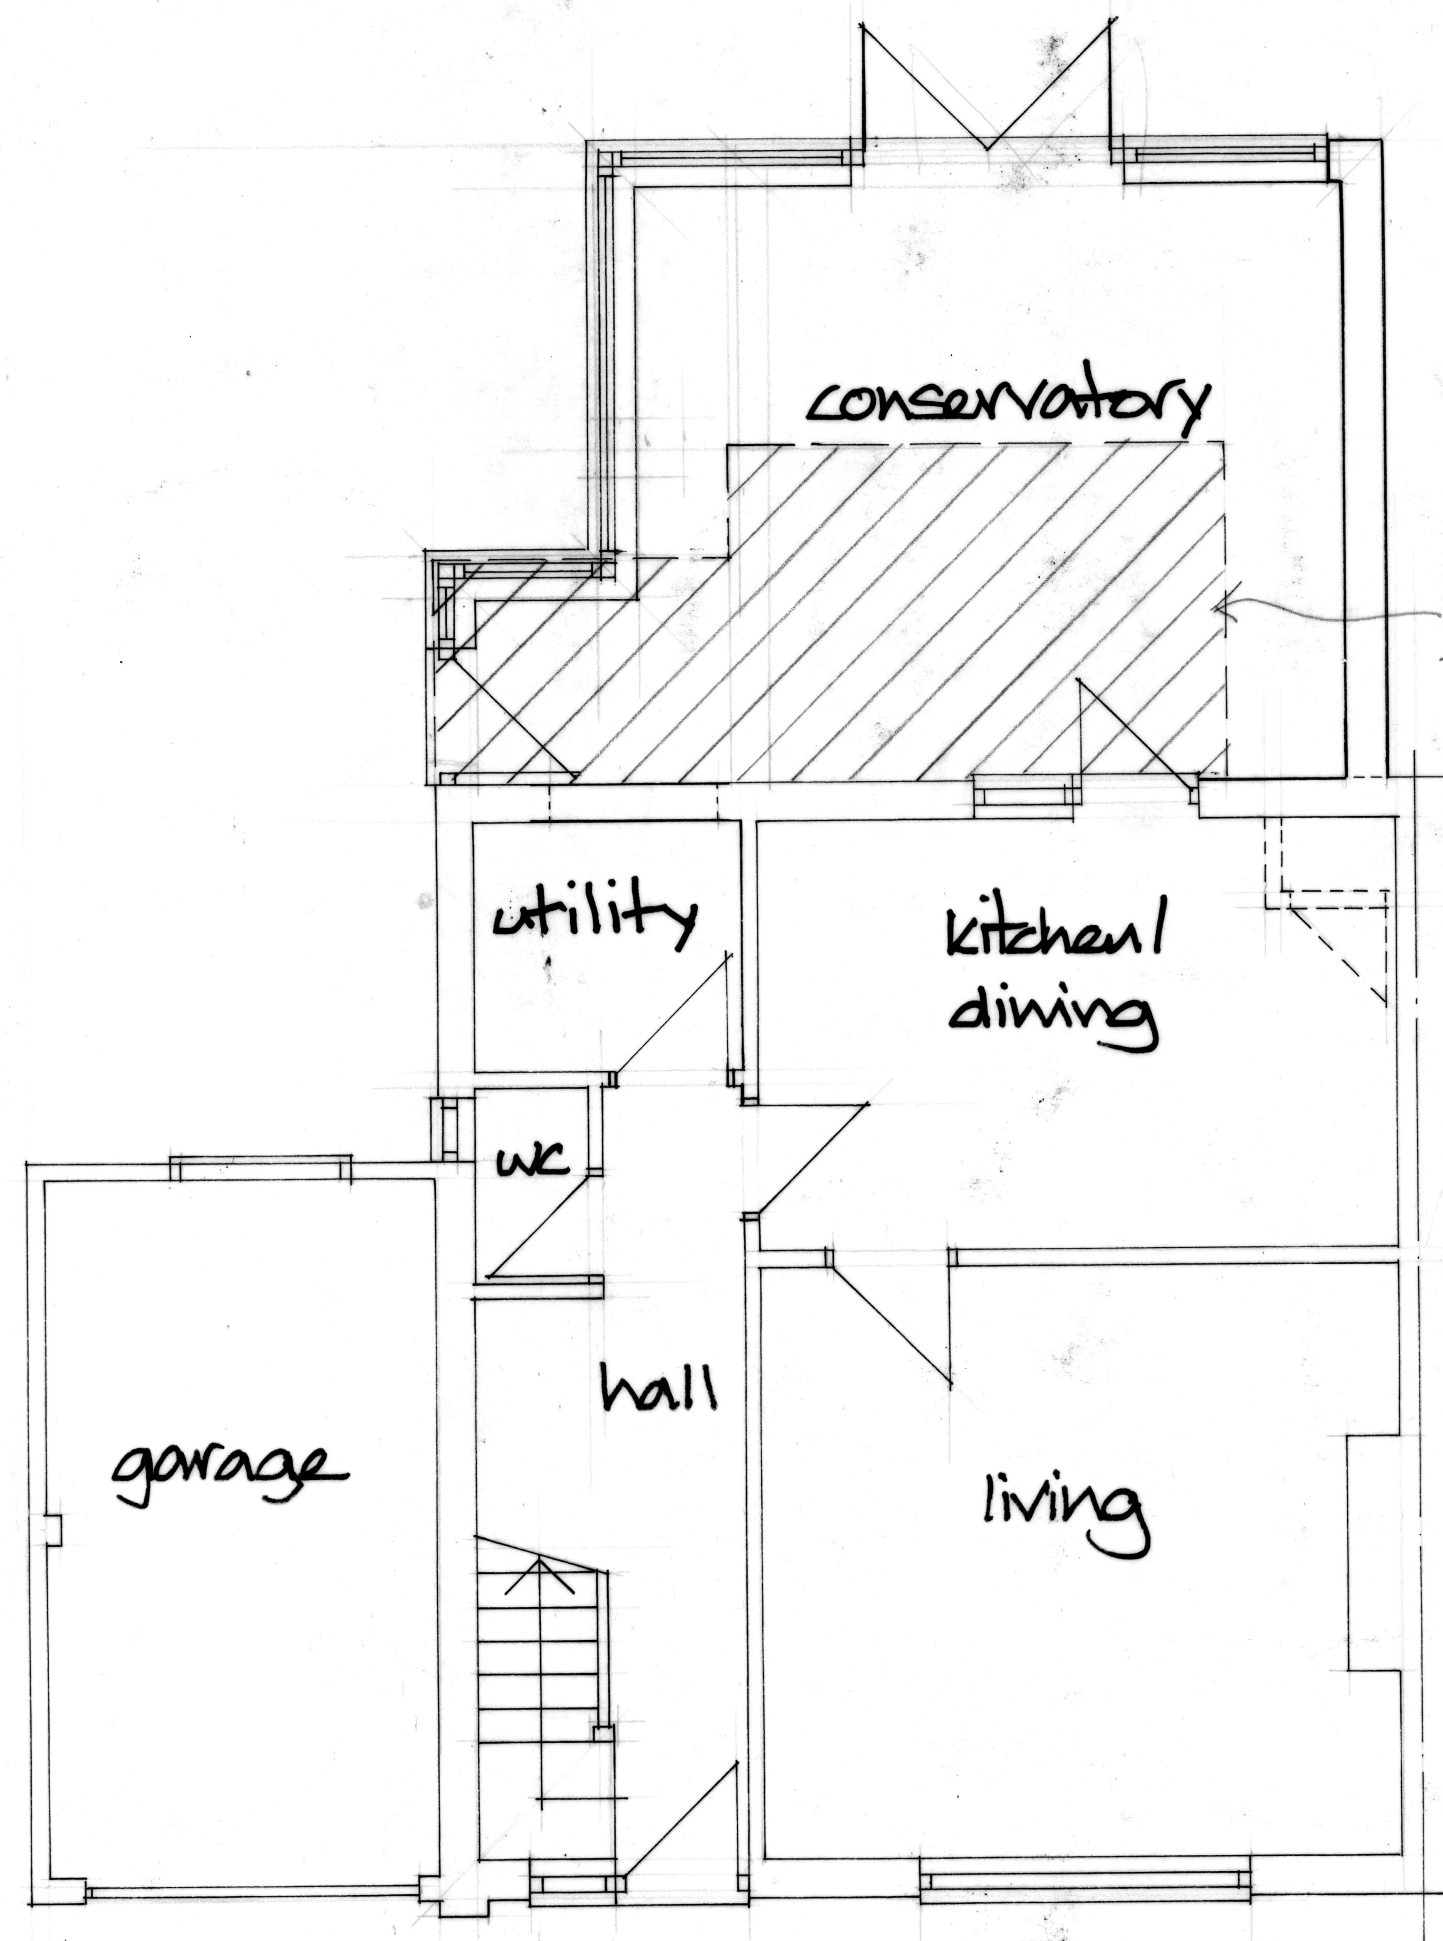

GROUND FLOOR

EXIST. EXTENSION
TO BE DEMOLISHED
SHOWN HATCHED

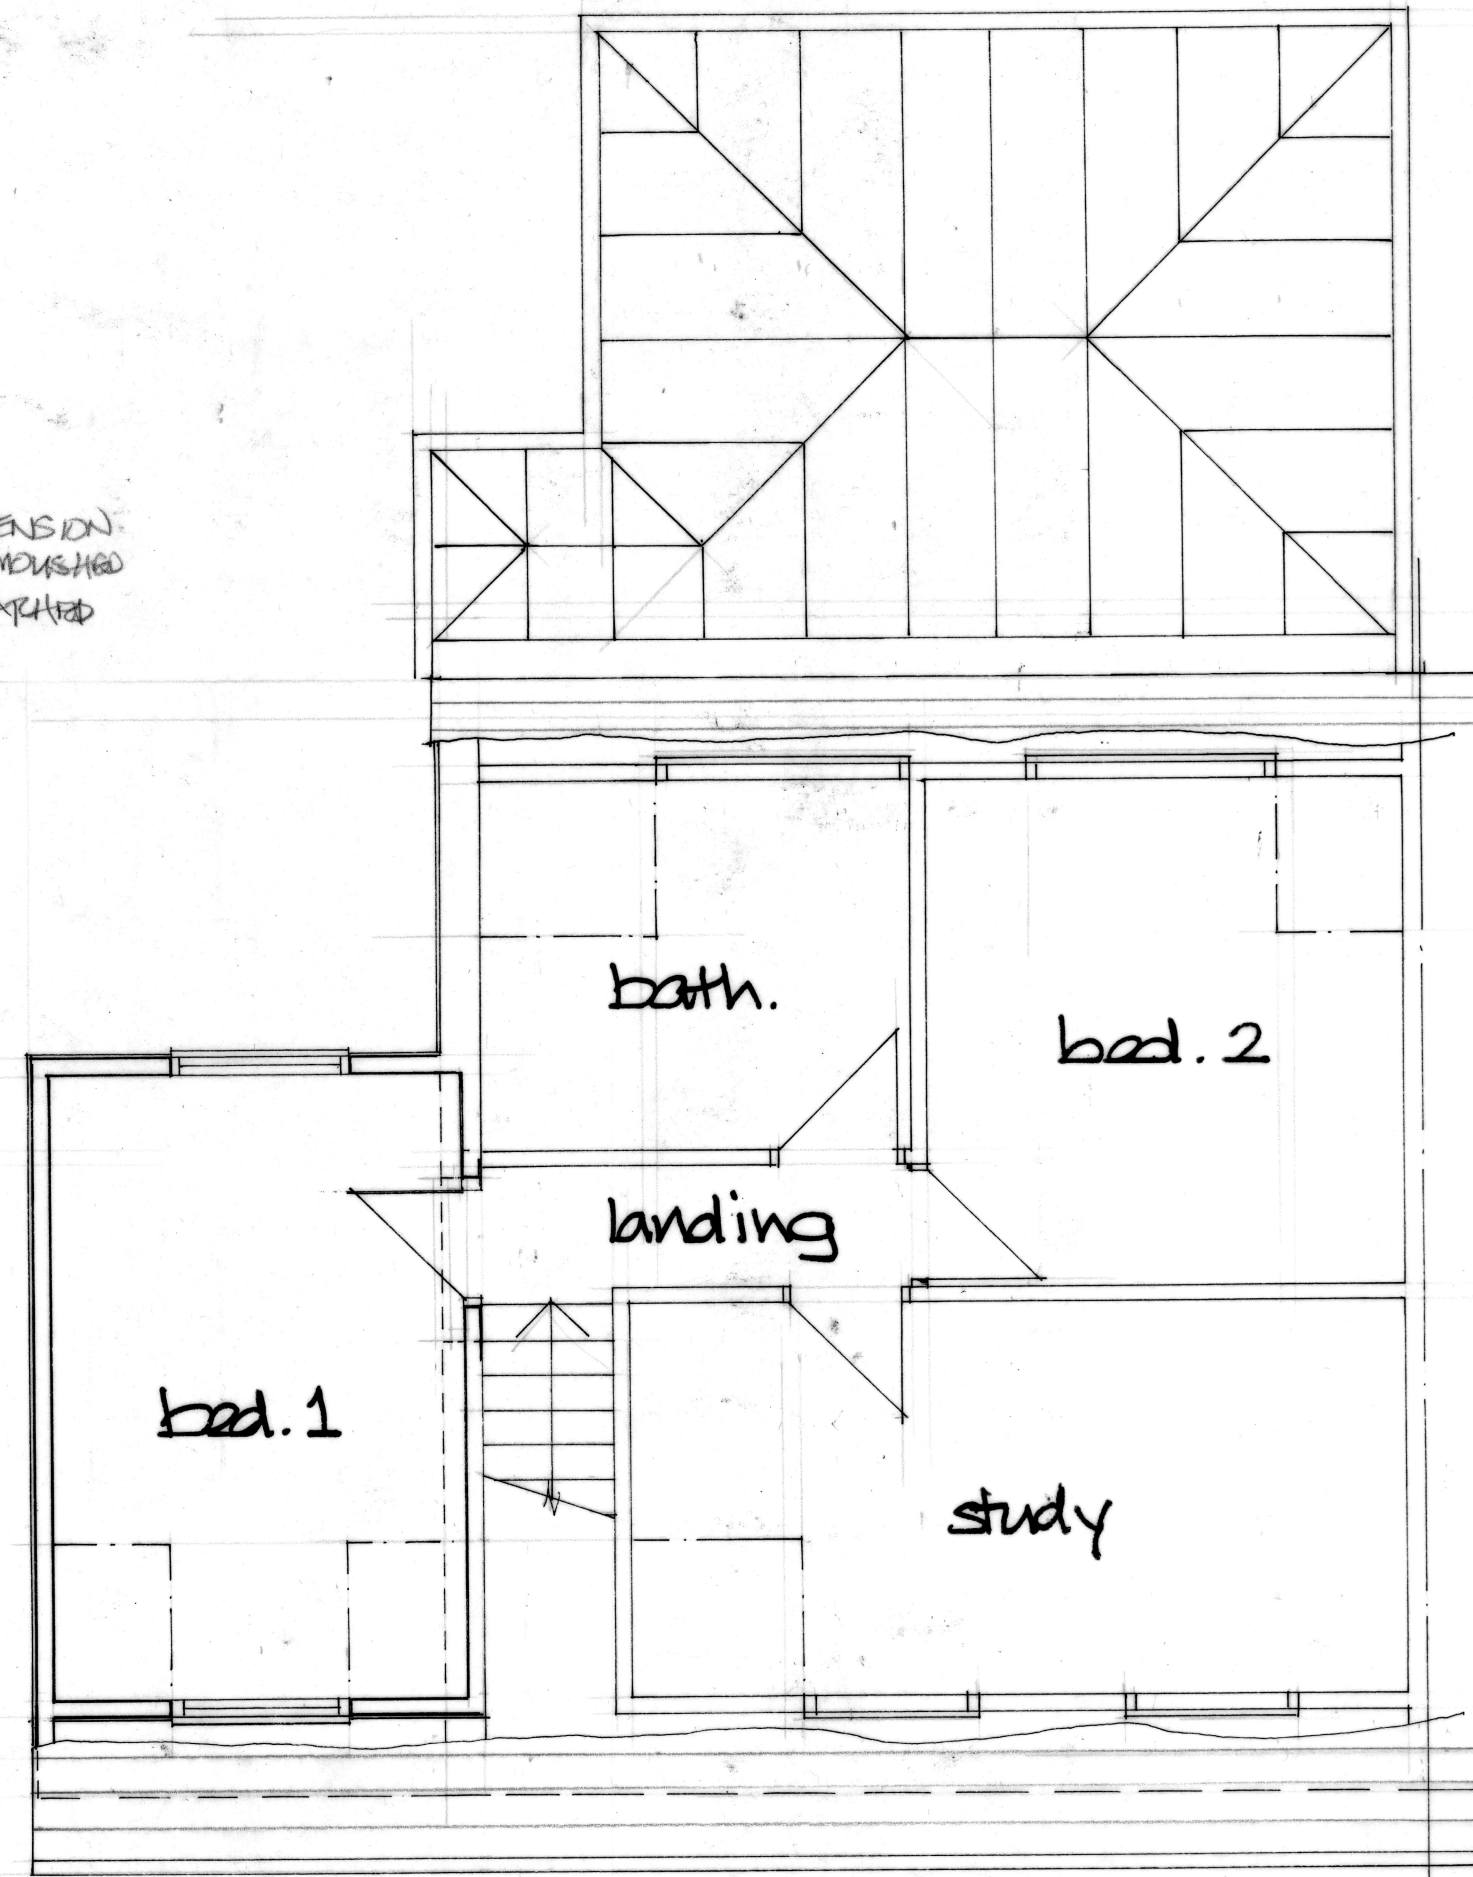

FIRST FLOOR

DEREK TREAGUS ASSOCIATES ARCHITECTURAL SERVICES No3-The Townhouse, 20 Nelson Road, Southsea, Hampshire PO5 2AS Tel: 07956 624094 Email: derek.treagus@gmail.com	
Project	REAR CONSERVATORY & FIRST FLOOR SIDE EXTENSION TO 45 BEAUFORT ROAD, HAVANT, HAMPSHIRE.
Client	Mr & Mrs D Norton
Subject	Planning Drawing
Date: May 2018	Scale: 1:50, 1:100 @ A2
Rev:	Drg. No. 18/715/01
- Copyright reserved. - All dimensions are to be site confirmed and should not be scaled unless for Planning purposes. - Verify all queries with the office.	