
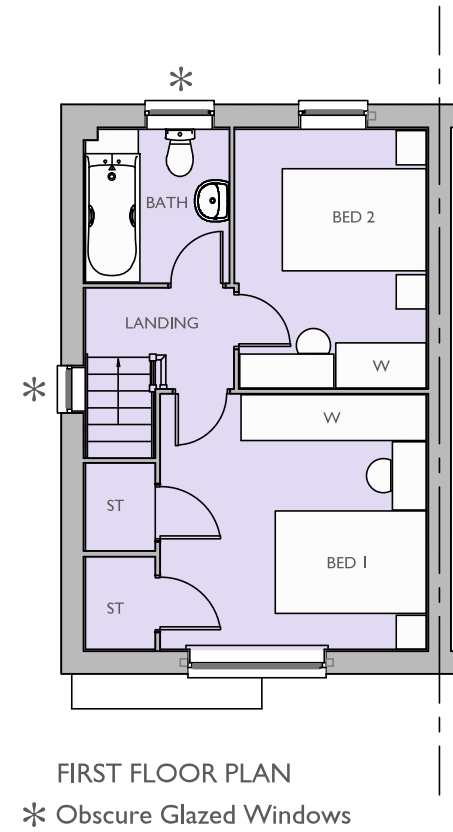


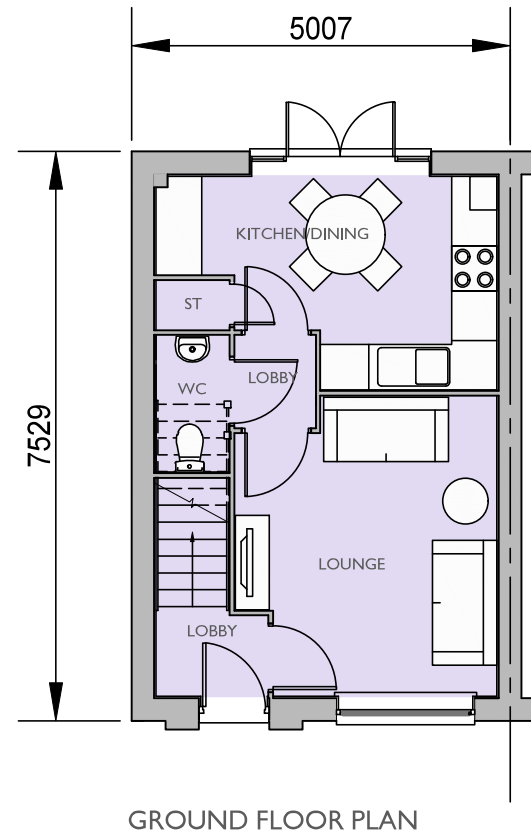

PLOTS 67 (AS), 119 (OPP)
& 121 (AS)

2 BED (4 PERSON)
HOUSE
2.0 STOREY
679 SqFt

Project:
HAVANT ROAD,
EMSWORTH

Title:
ROSEBERRY
FLOOR PLANS

Drawn by : RKDB Checked by : MAH

Scale @ A3:

0 1 2 3 4 5m

Scale 1:100

Date: OCTOBER 2017

Rev	Date	Drawn	Checked
C	19.03.19	RKDB	MAH

PLOT NUMBERS UPDATED

Drg No: CB_I5_I05_RO_P01

Rev: C

Client:

