




IF IN DOUBT - ASK

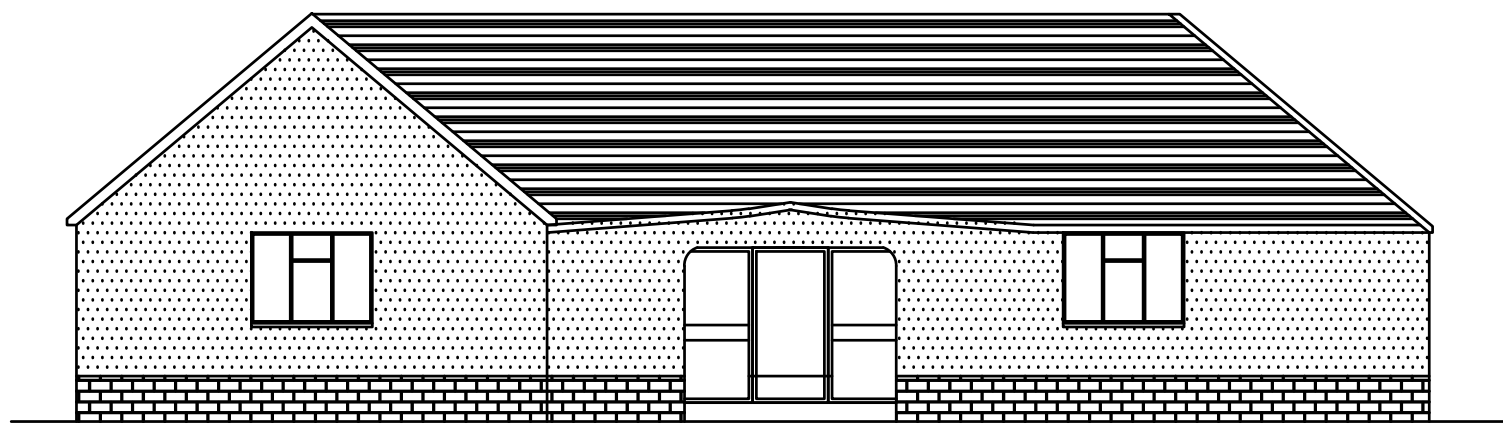


Existing front elevation

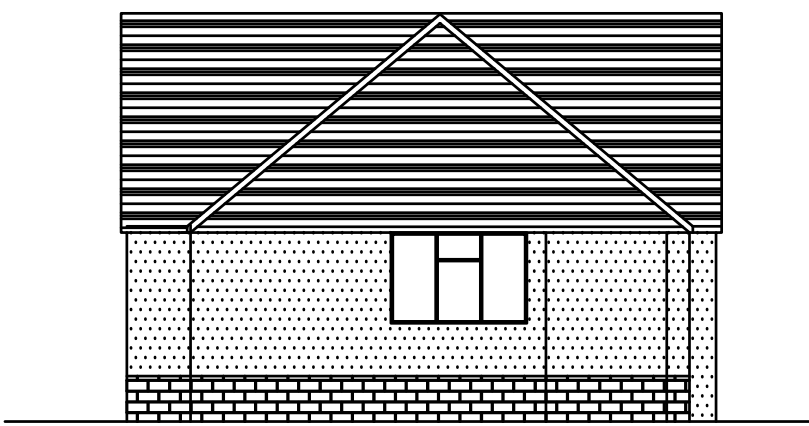



Existing side elevation

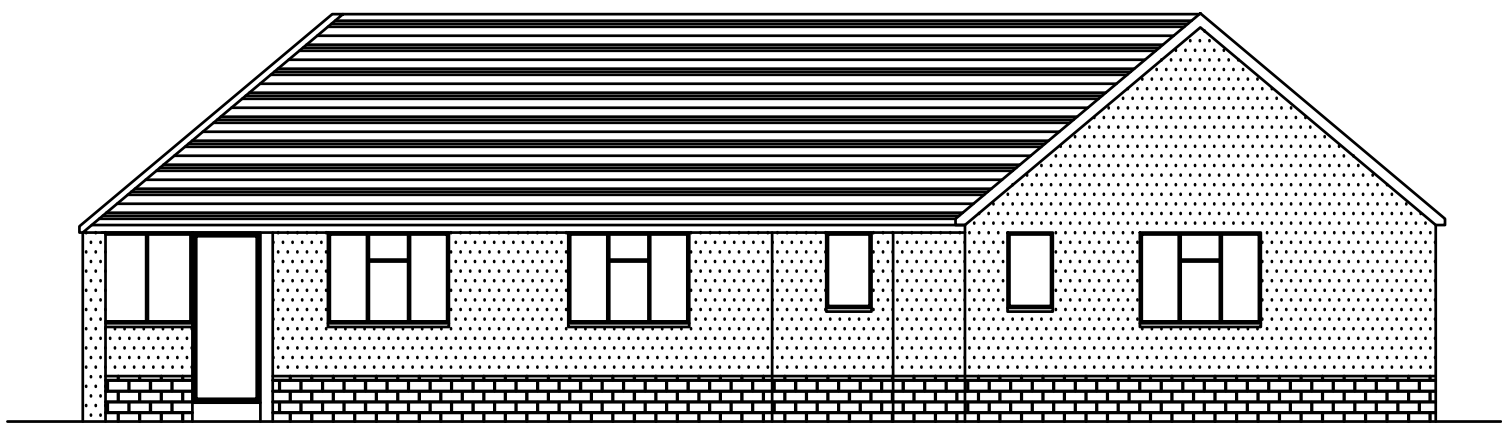


Existing rear elevation

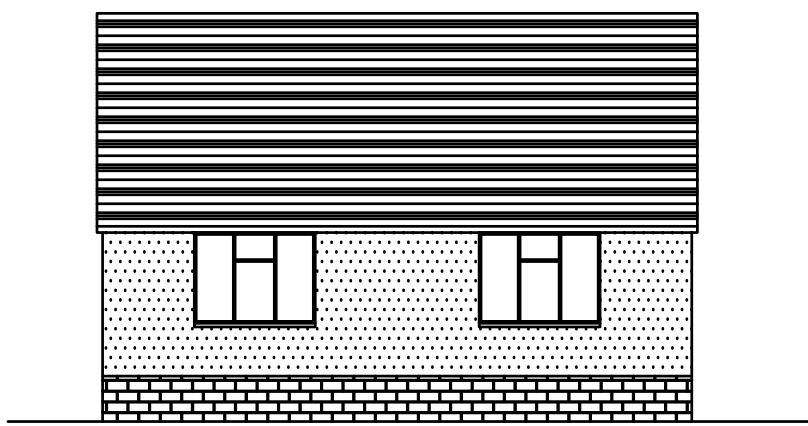


Existing side elevation

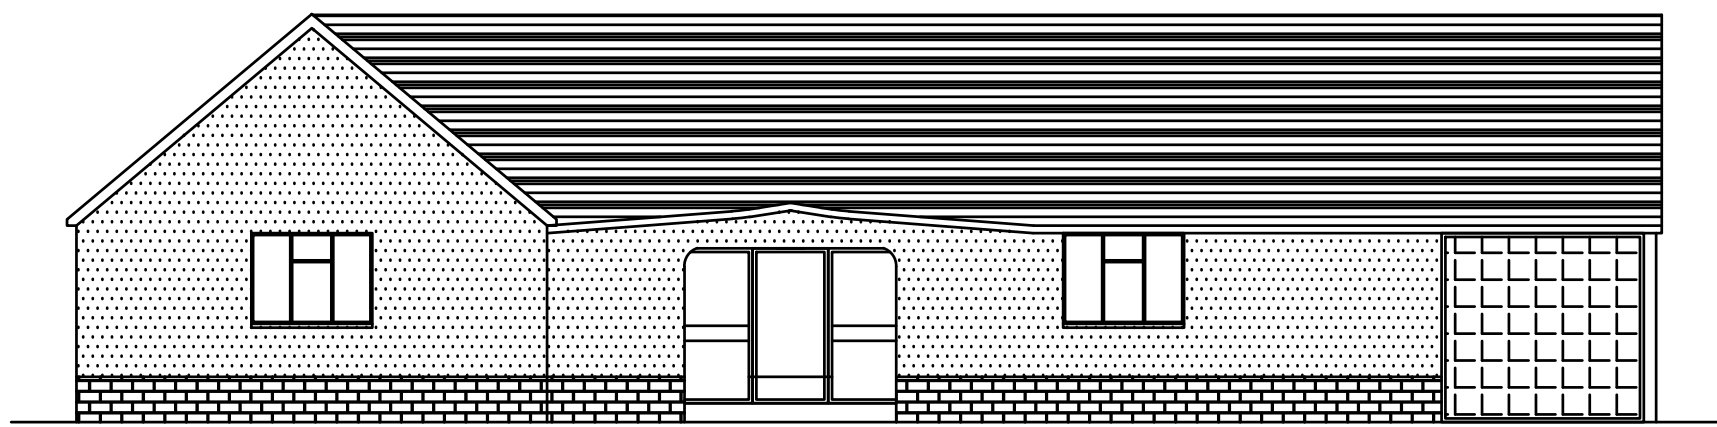 


Proposed front elevation

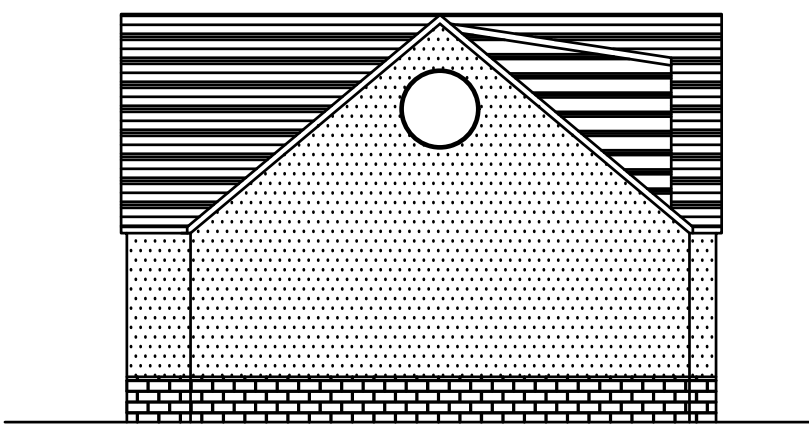


Proposed side elevation

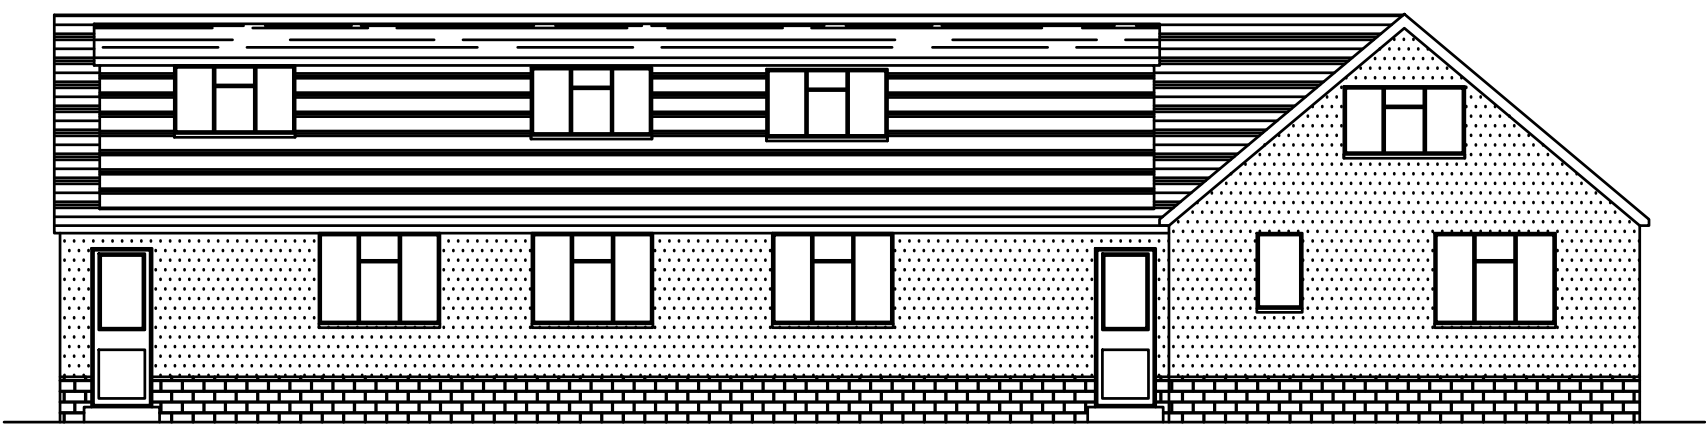


Proposed rear elevation

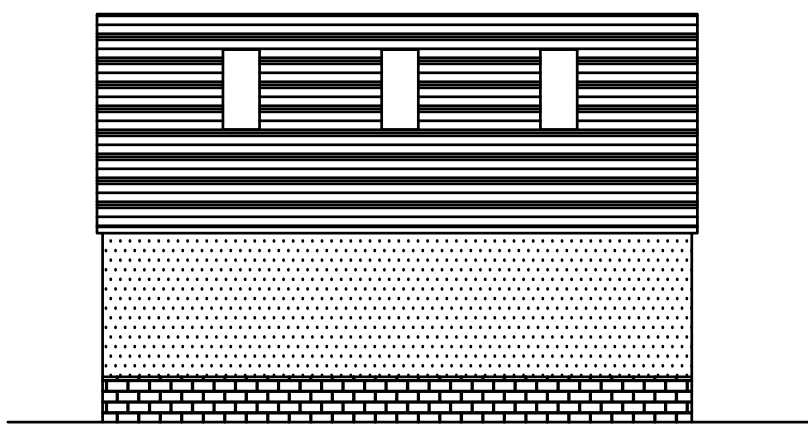


Proposed side elevation

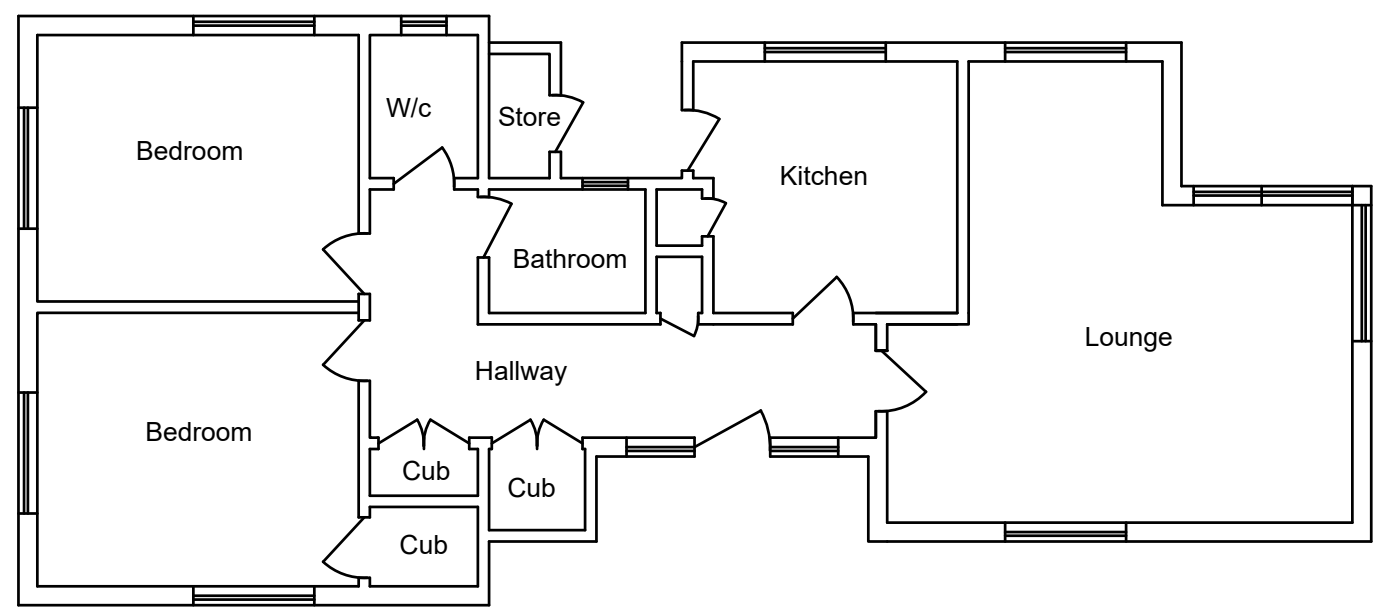


Existing floor plan

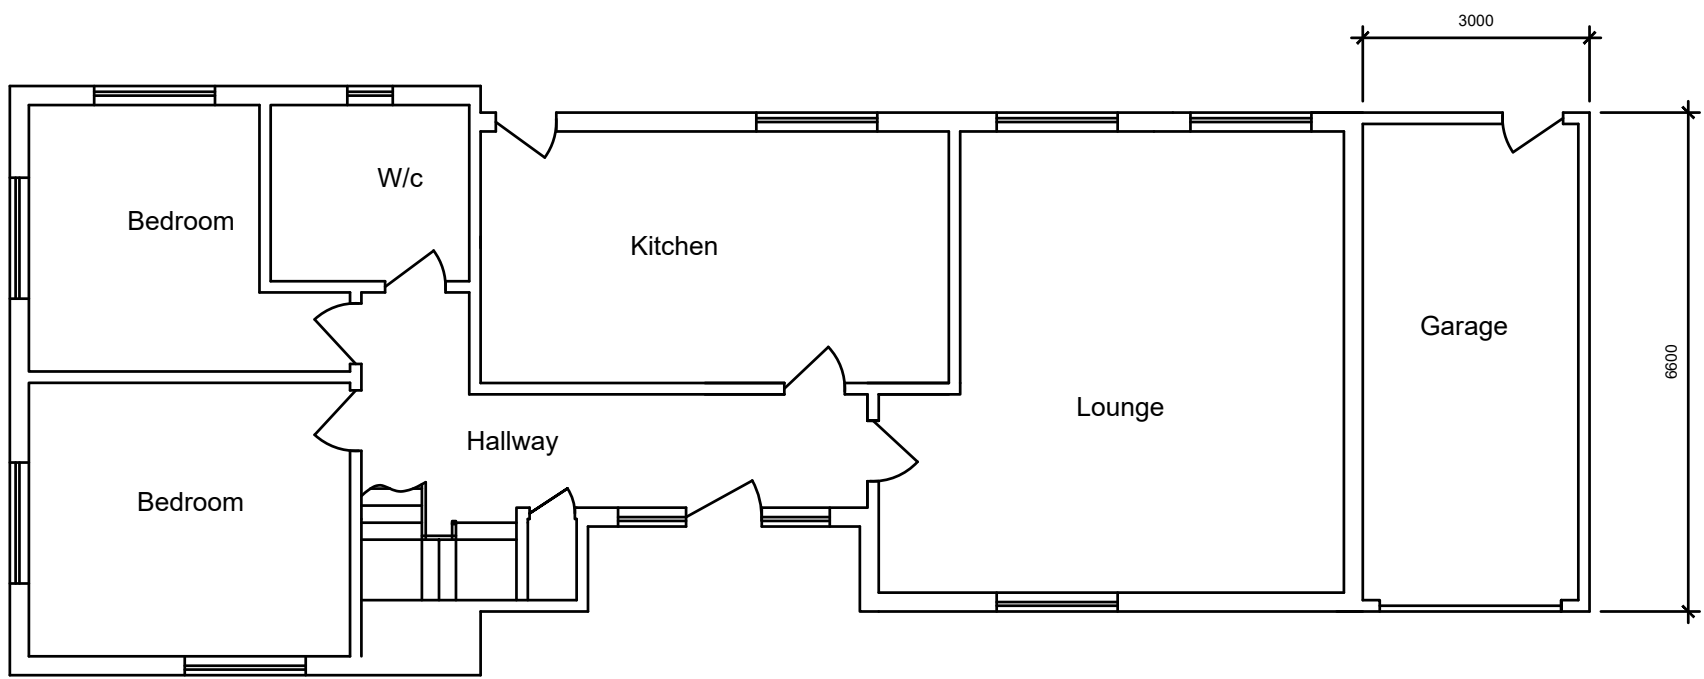


Proposed floor plan

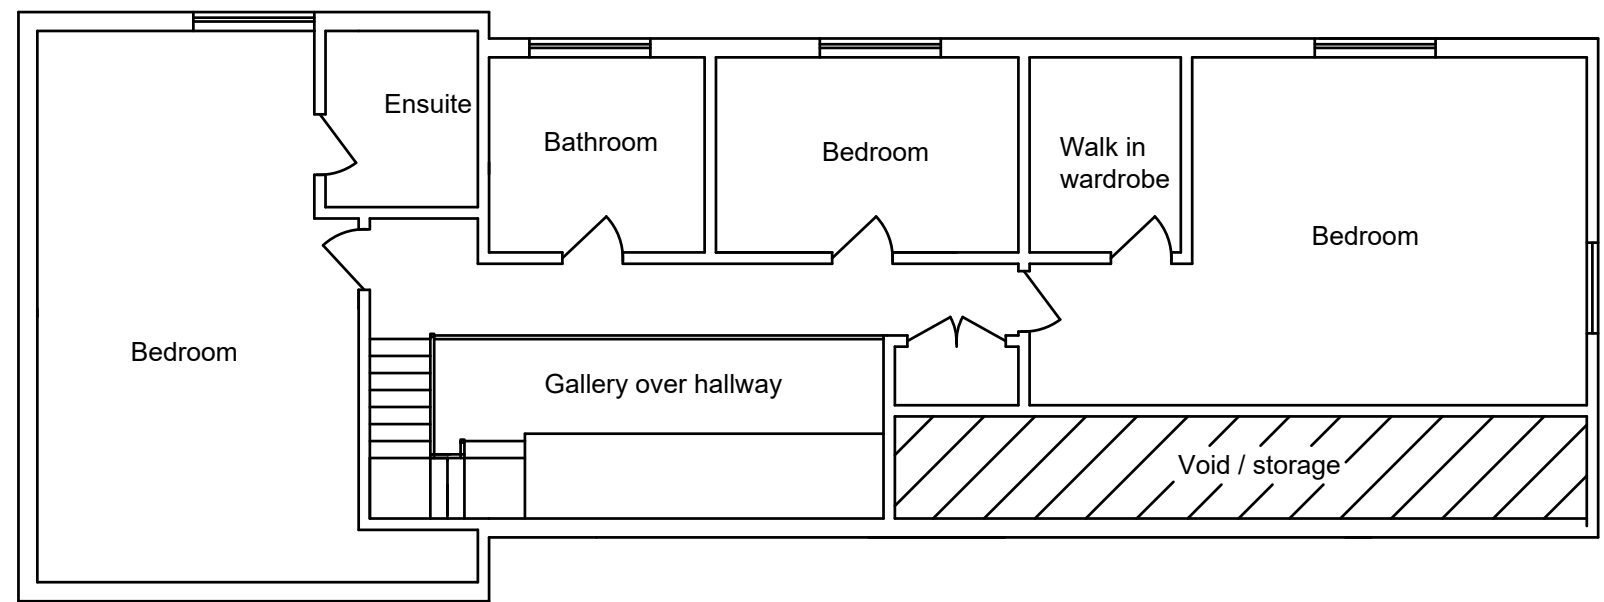


Proposed first floor plan (with gallery)

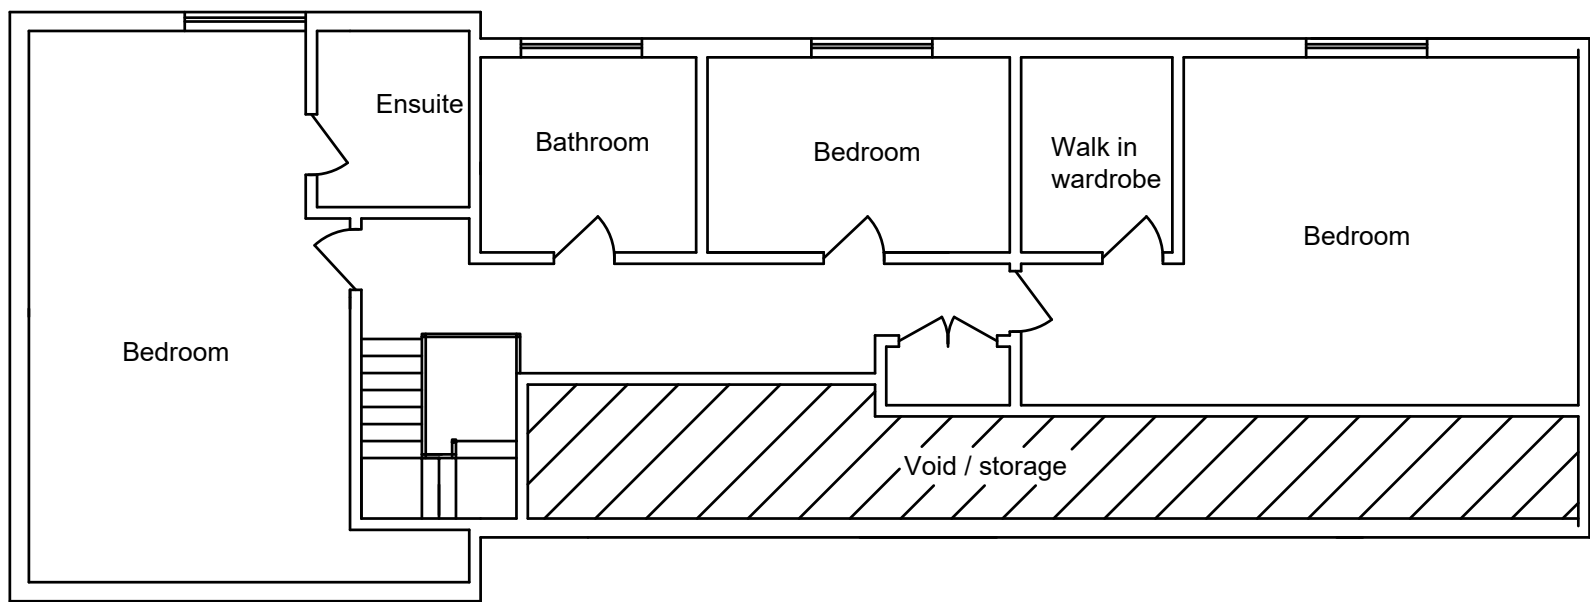


Proposed first floor plan (without gallery)

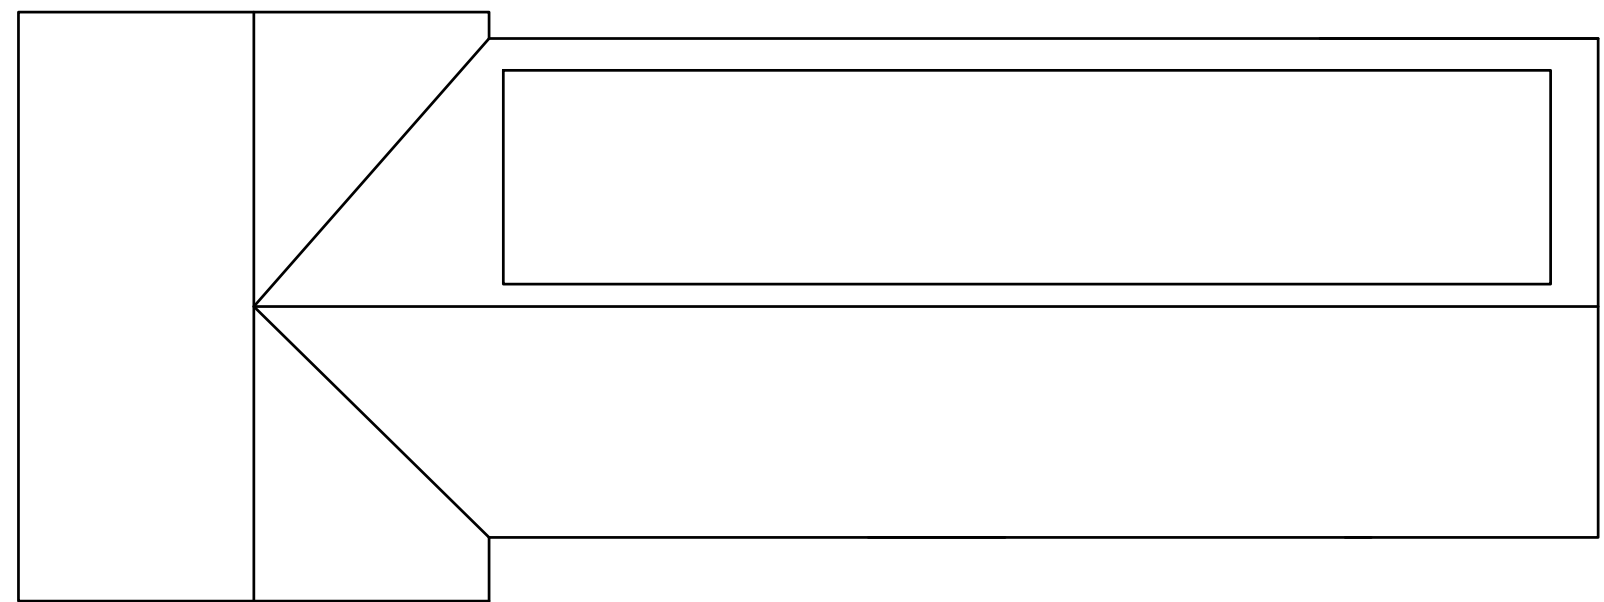


Proposed roof plan

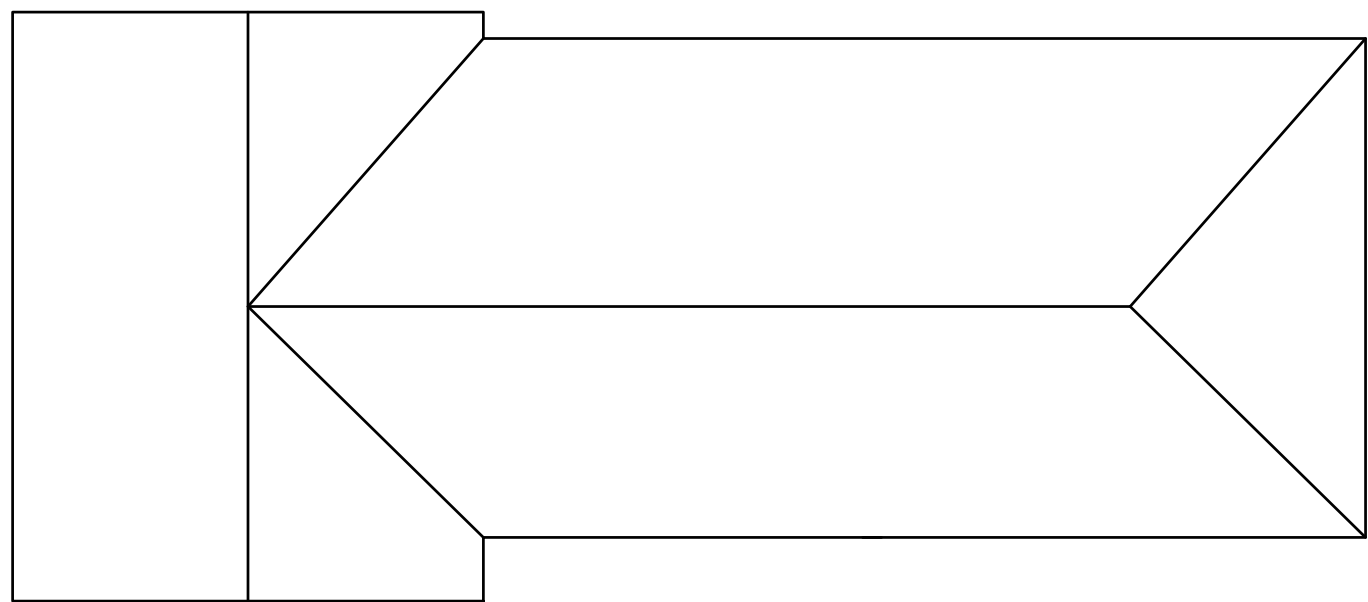


Existing roof plan

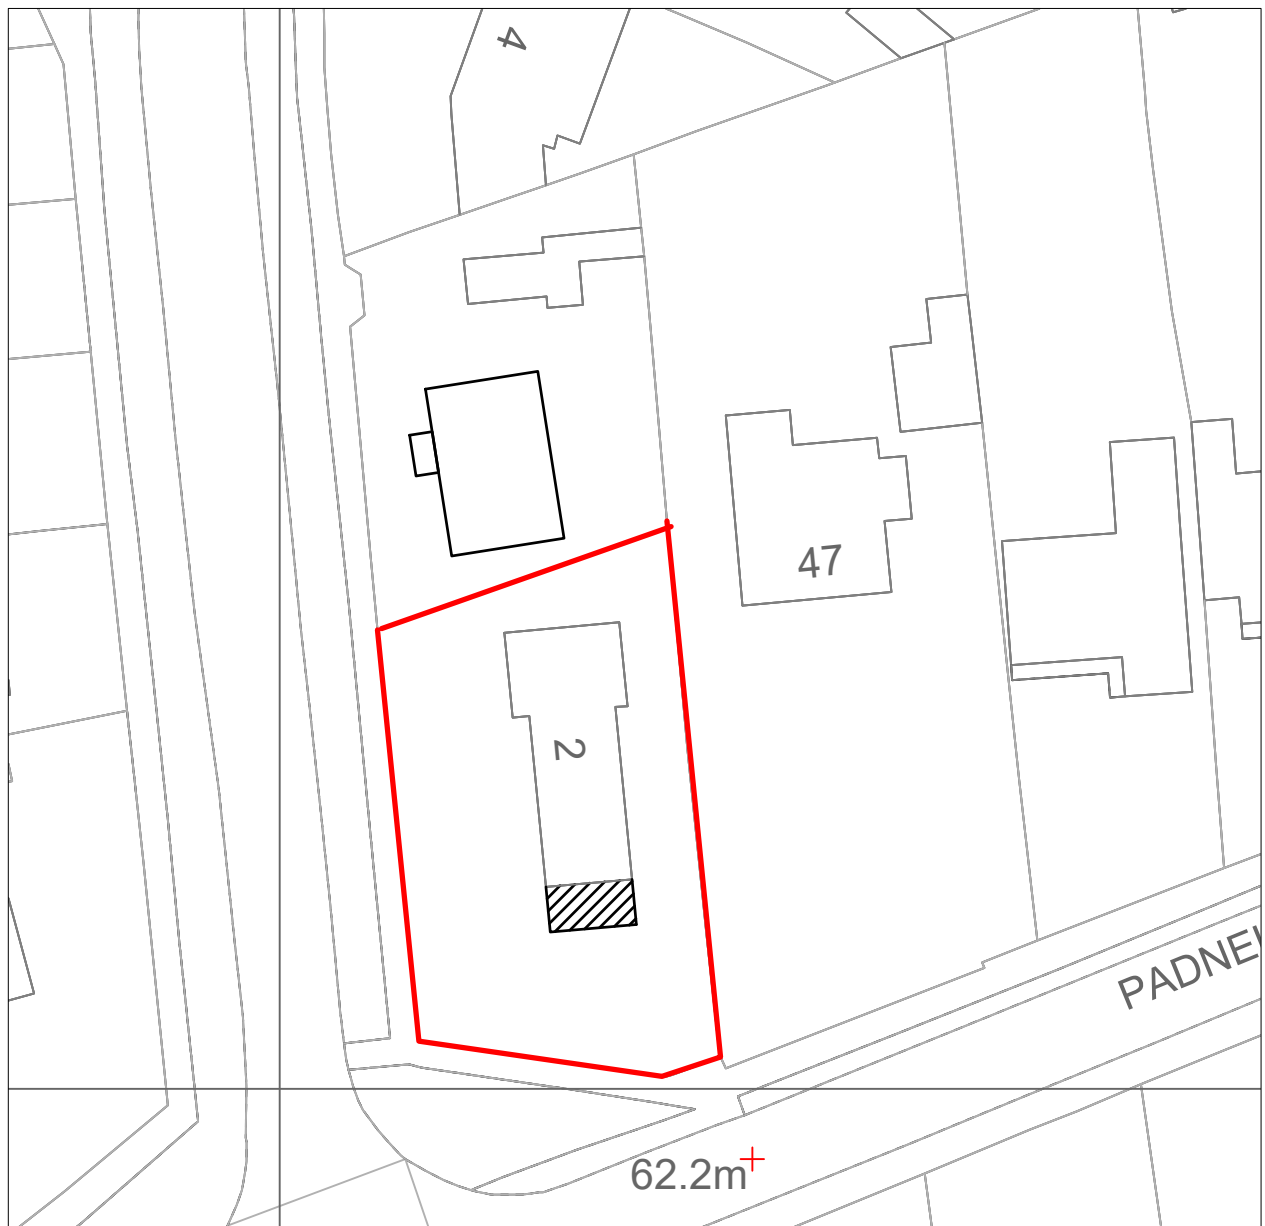

PROPOSED SITE PLAN - 1 : 500

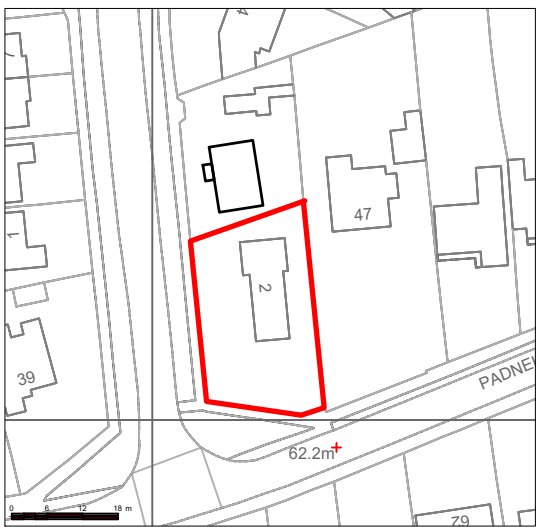

EX SITE PLAN - 1 : 1250

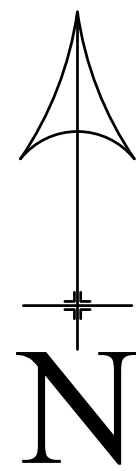

NOTE!
ALL MAPS REPRODUCED UNDER
LICENCE No 100047474.

NOTE
ALL MATERIALS USED ON THE PROPOSED
STRUCTURE WILL BE IN KEEPING WITH THE
ADJOINING AND SURROUNDING DWELLINGS.

COPYRIGHT NOTICE
DRAWING REMAINS THE PROPERTY
OF MT PLANNING AND MAY NOT BE
REPRODUCED OR ALTERED
WITHOUT THE PRIOR CONSENT OF
MARK TUSON.

Date October 2018	Approved by
Drawn by Mark Tuson	Scale - 1 : 100
Notes	
Client Mr L Roberts	Site 2 Hazleton Way Waterlooville Hants PO8 9AD

MT Planning & design
For all your planning needs

07950 887579 mtplanning@hotmail.co.uk

REVISION:- A	DRAWING NO:- MT / 1547 / 1
--------------	----------------------------