


Proposed Ground Floor Plan
Drawing No. 03/19 - 01
Scale @ 1:50
Paper Size A3

The Project Support Practice
Surveying - Concept & Architectural Design
Planning - Project Management - Contract Costing
Claims Consultants

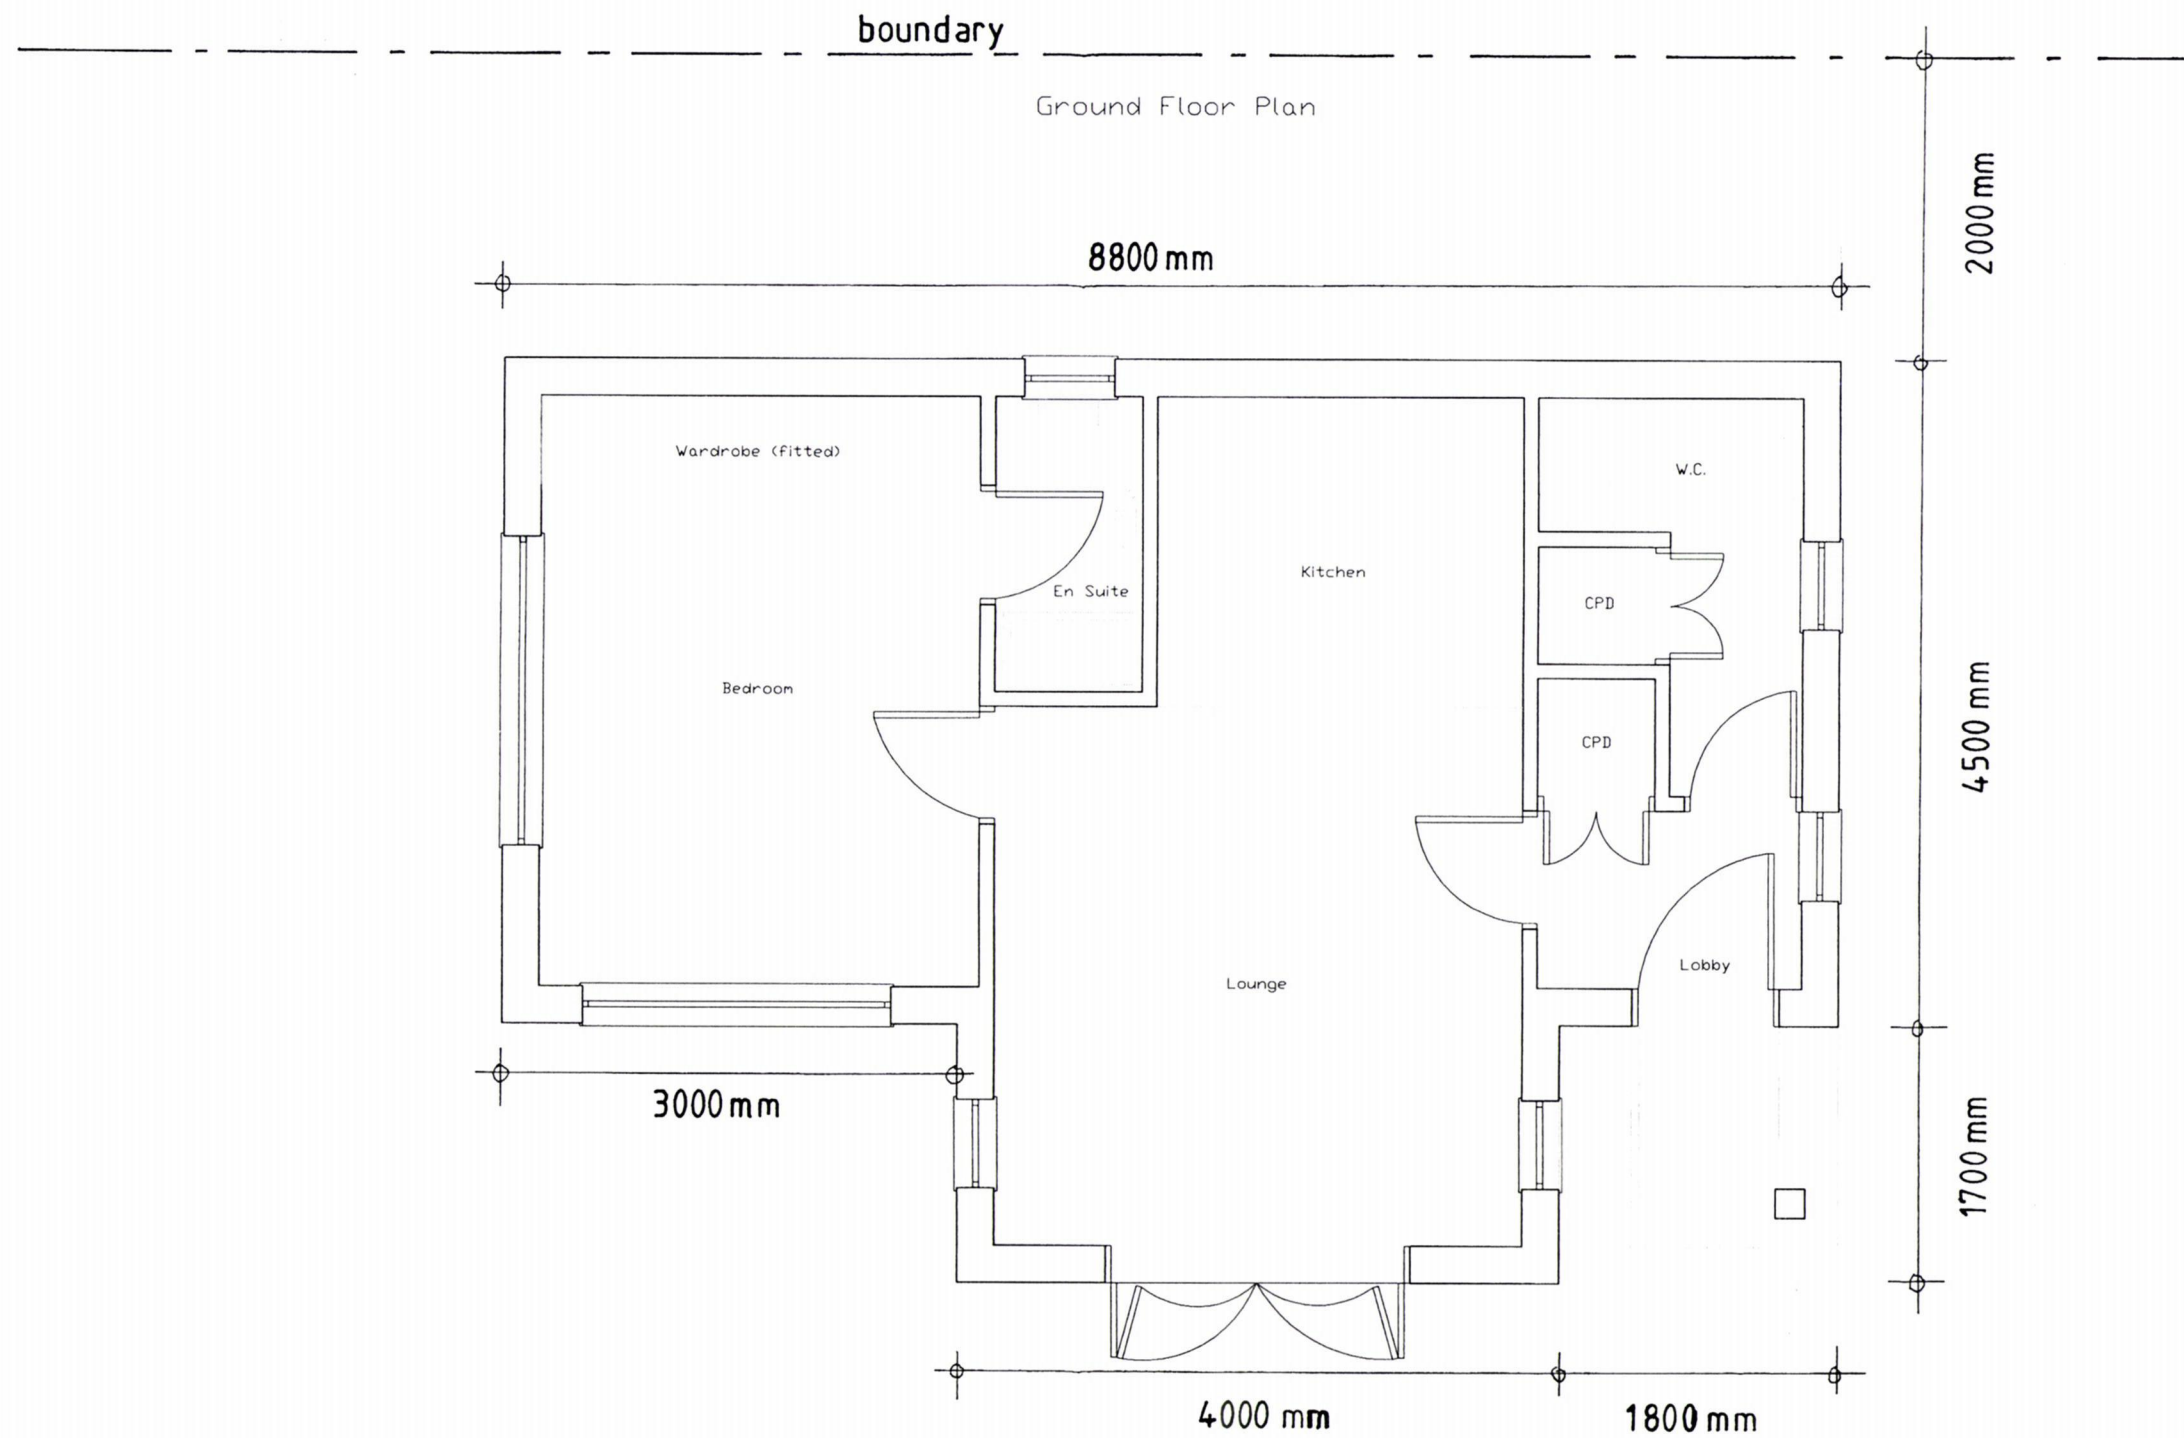

HAVANT BOROUGH
COUNCIL
07 MAY 2019
RECEIVED