


REV.	DESCRIPTION	DRAWN	CHKD	DATE

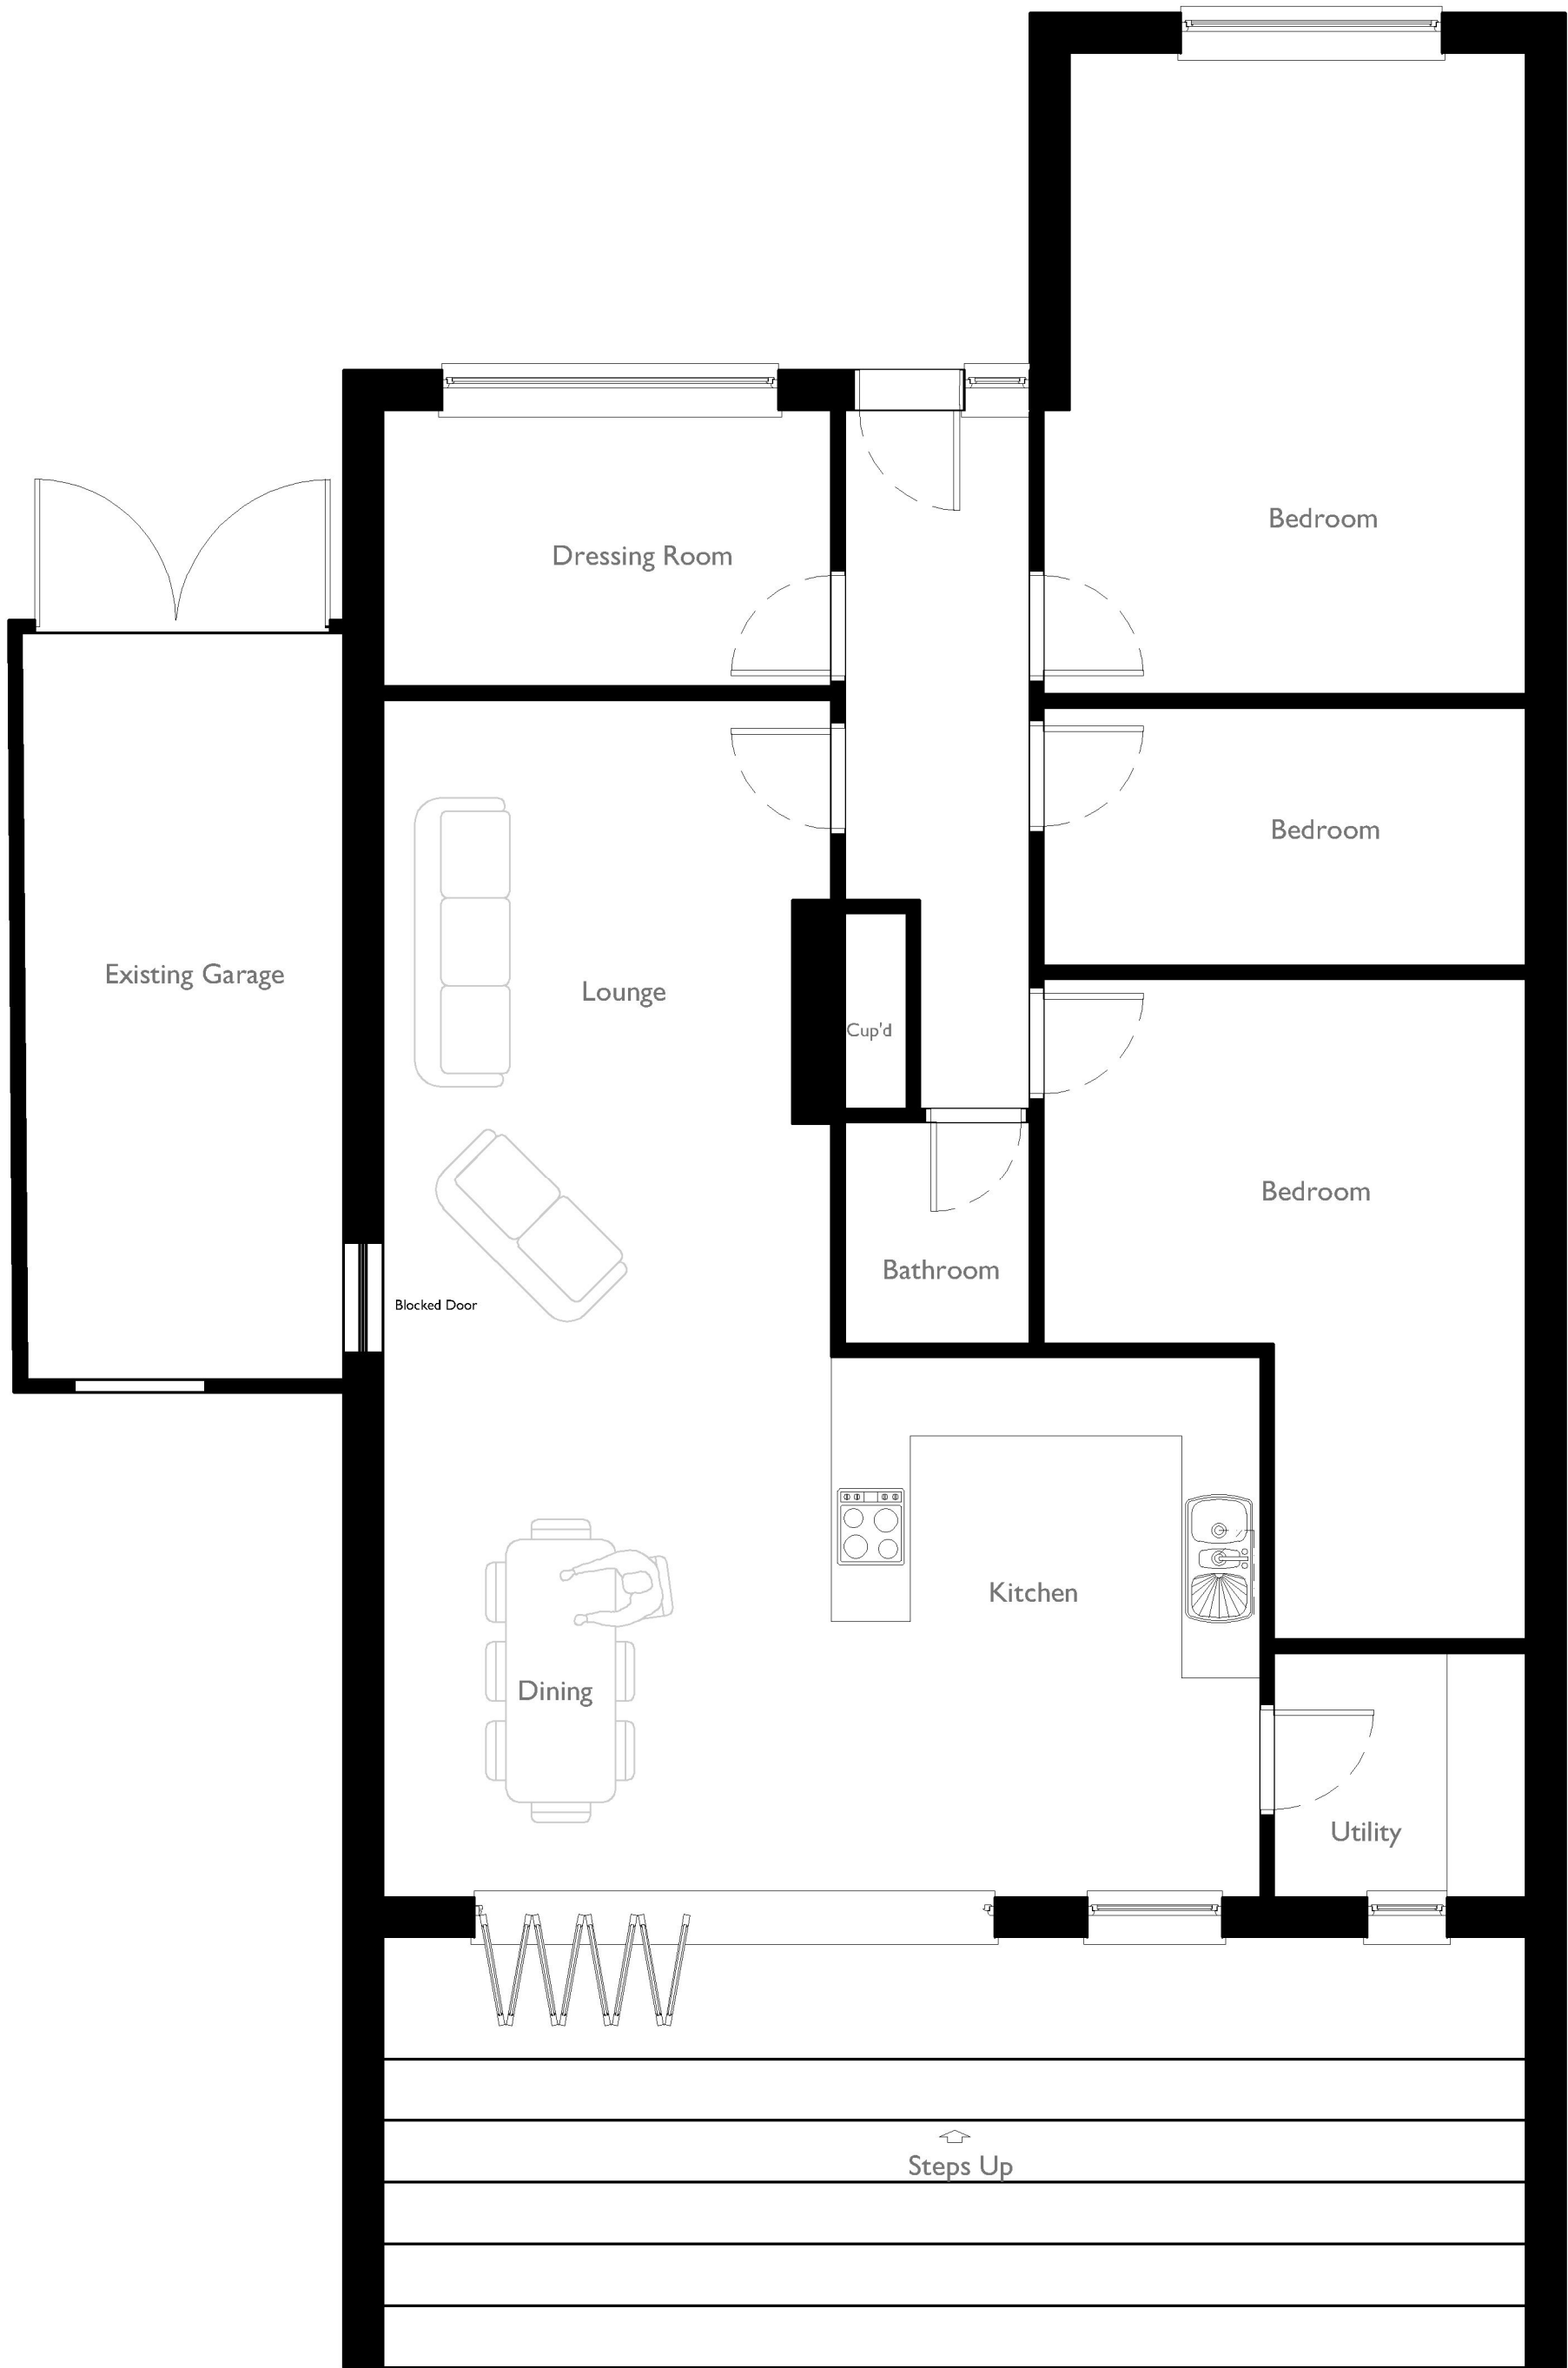

Existing Ground Floor Plan

Project type EXTENSION		Drawing classification RESIDENTIAL			Work stage PLANNING	
DRAWING TITLE						
5 UNDERDOWN AVENUE WIDLEY PO75DH EXISTING FLOOR PLANS						
SCALE 1:50	SHEET SIZE A2	SHEET No. 1 of 1	DRAWN JR	CHKD JR	DATE 2018	CAD FILE DWG

PLANNING
JRD19-003-100