


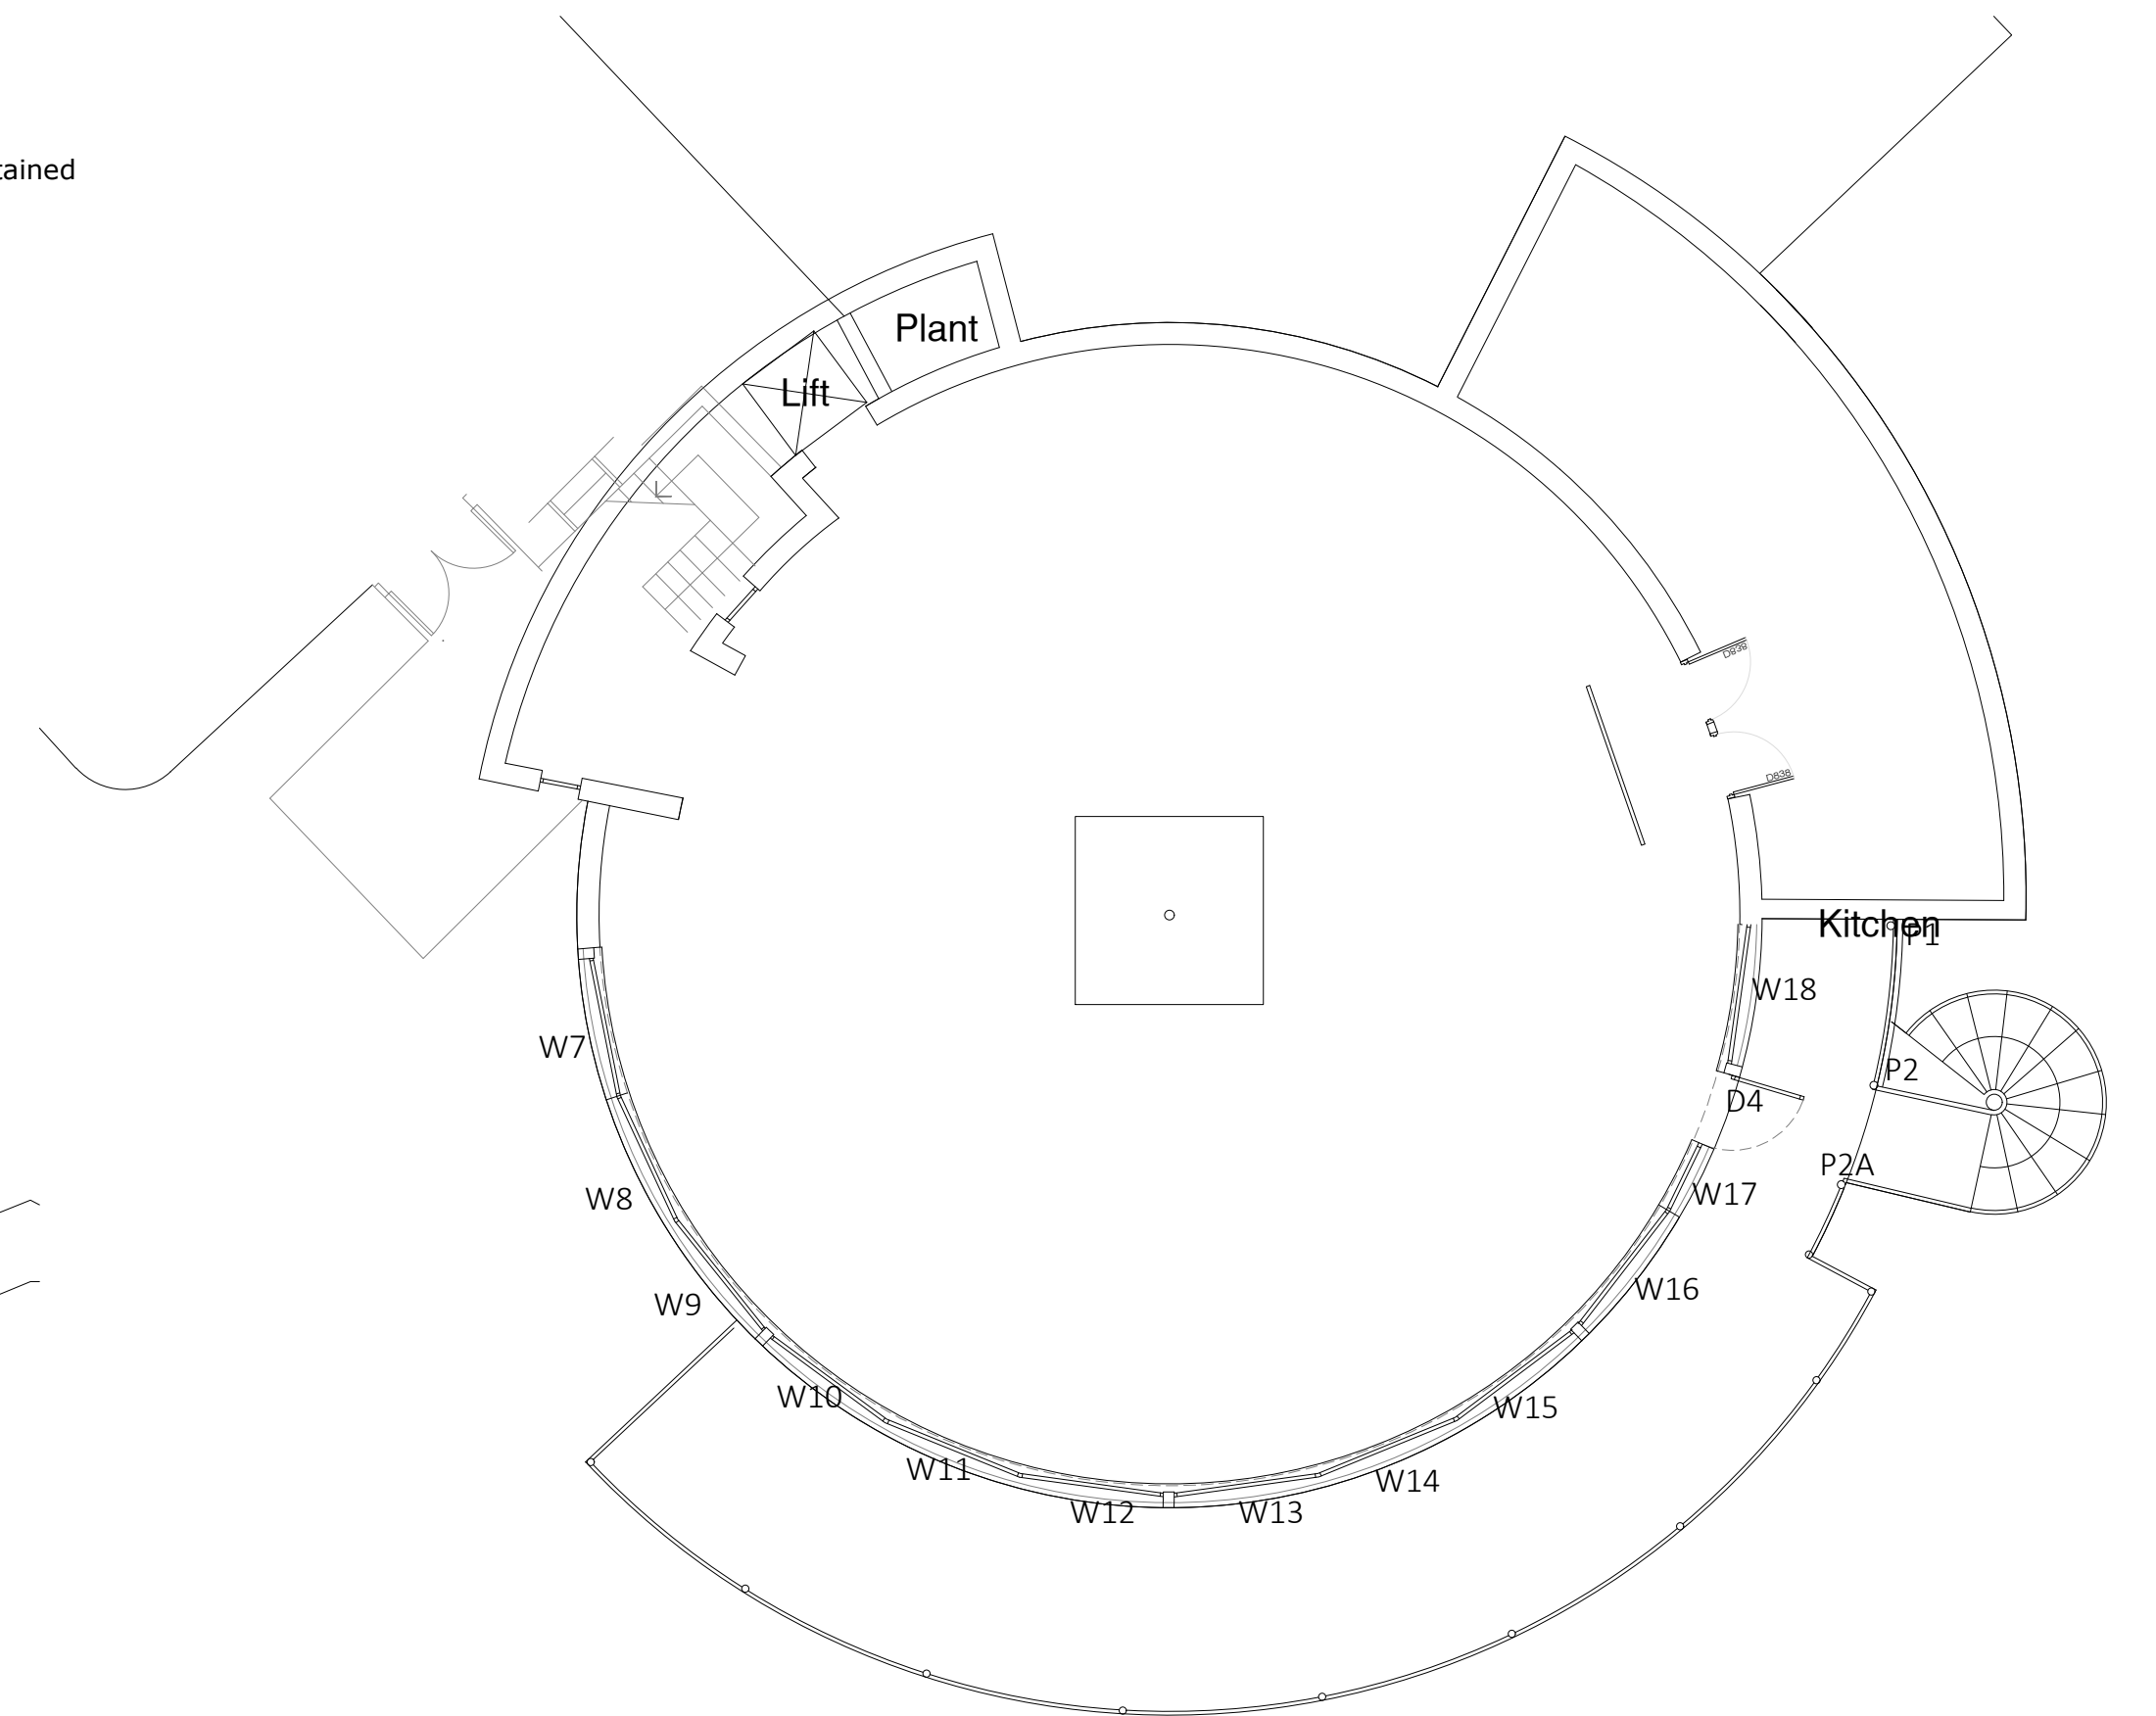

Proposed Ground
Floor Plan



First Floor Plan

PROJECT DESCRIPTION:
Dining Room Extension
DRAWING TITLE:
Existing Floor plans

ADDRESS:
The Langstone Hotel
Northney Road
Hayling Island

CLIENT:
Lion Quays
FIRST DRAWN:
September 2018

rev.	description	date	by	ch
A	First Issue	06/08	di	di



DRAWING No.
SD-1854-02
drawing status: Issued for Comment

REVISION:
A

SCALE:
1:100

Solent Design Ltd
5 The Old Railway
Spring Garden Lane
Gosport
PO12 1FQ
tel: 02392 580745
mob: 07771 355742
e-mail: info@solentplans.com

