



Plots		
As	-	55
Opp	-	

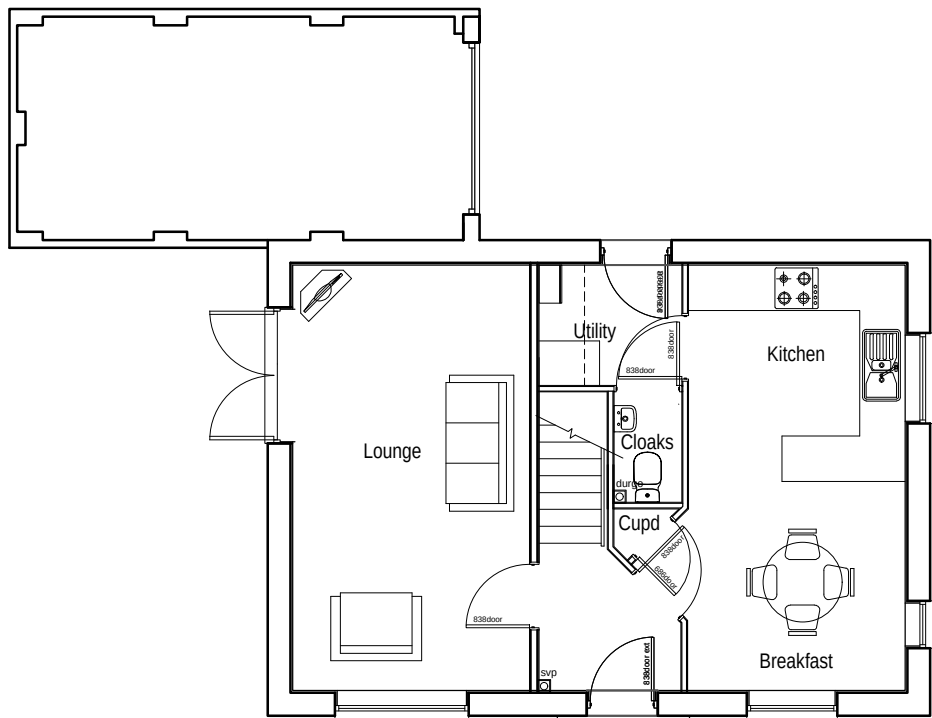

Ground Floor Plan

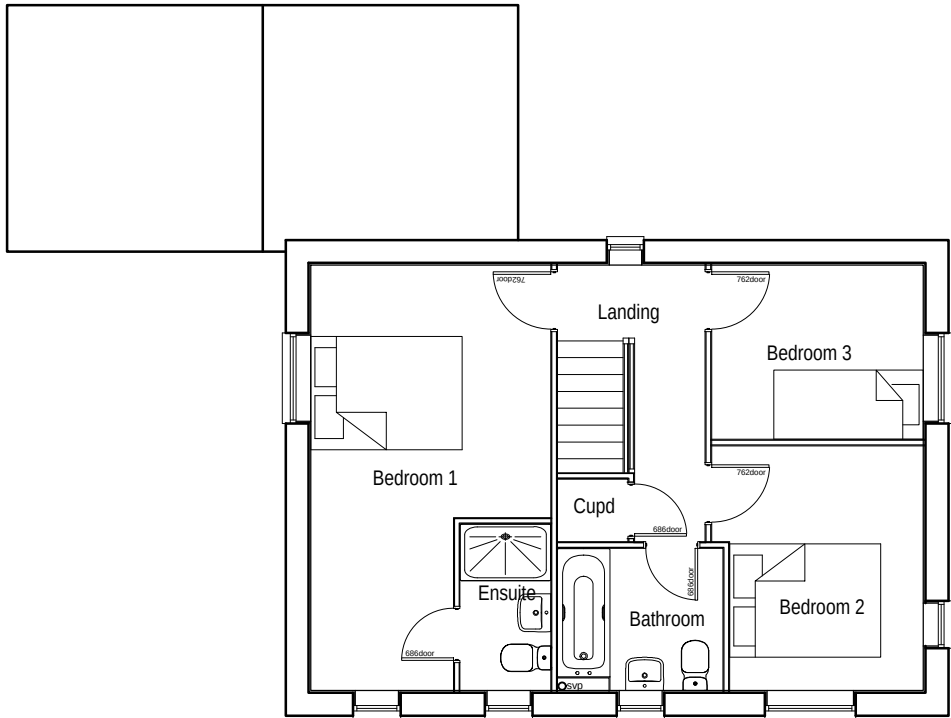

First Floor Plan

Job Title
Land east of Castle
Avenue, Havant

Drawing Title Clayton-Corner - Private - Plot 55		Job No -	Drawing No CLAY-C-003	Rev A
Scale 1:100 @ A3 metres 1 2 3 4		Drawn CD	Checked BR	Date 25.06.18
		Status APPROVAL		

A	03.01.18	Plots re-numbered to suit revised site layout	CL
Rev	Date	Revision Details	Dr
Ch			



PERSIMMON
Together, we make a home