

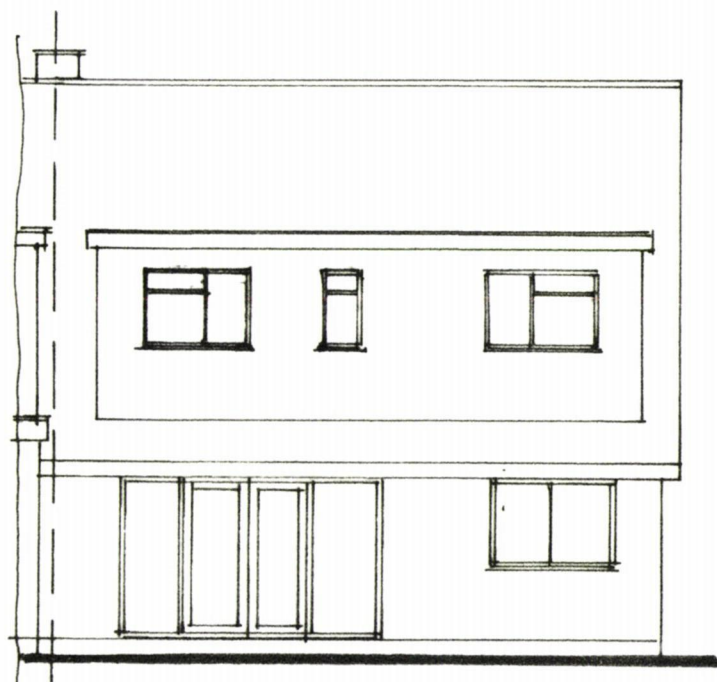



Bar scale 1:100 @ A3

 


Existing North Elevation.

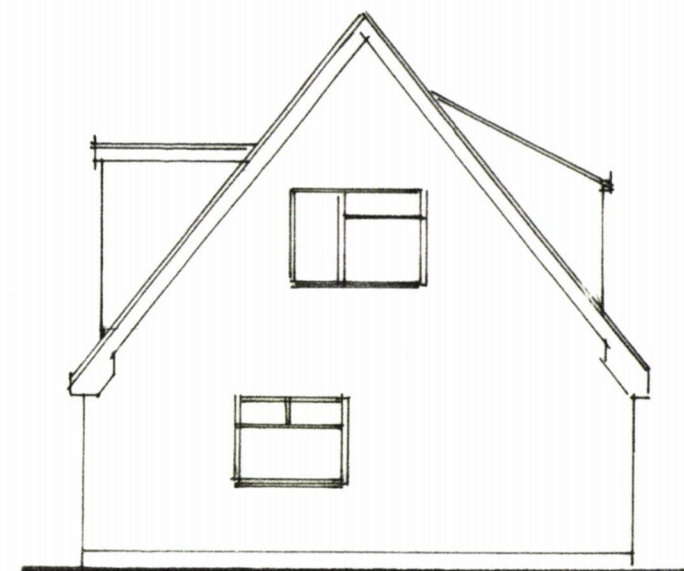

Extg. West Elevation.

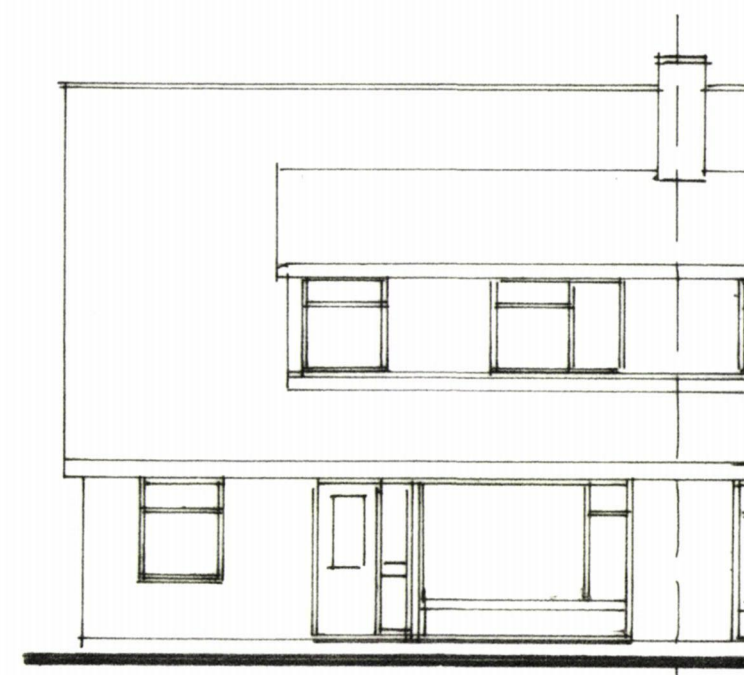

Existing South Elevation.

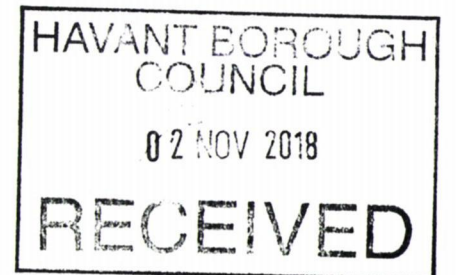

Proposed two storey side and
single storey rear extension at
8 Trosnant Road, Bedhampton,
Havant, Hants. PO9 3BA

I. Jury Esq..

Scale 1:100

Date October 2018

A3 Drawing Number

3

Revision