



NOTES

should not be used for any other purpose.


dimensions.

without their permission.


standard features or other concerns.

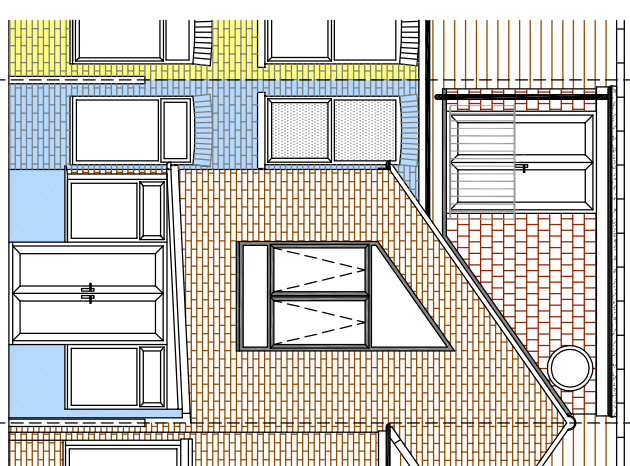 


WEST ELEVATION (1:50)

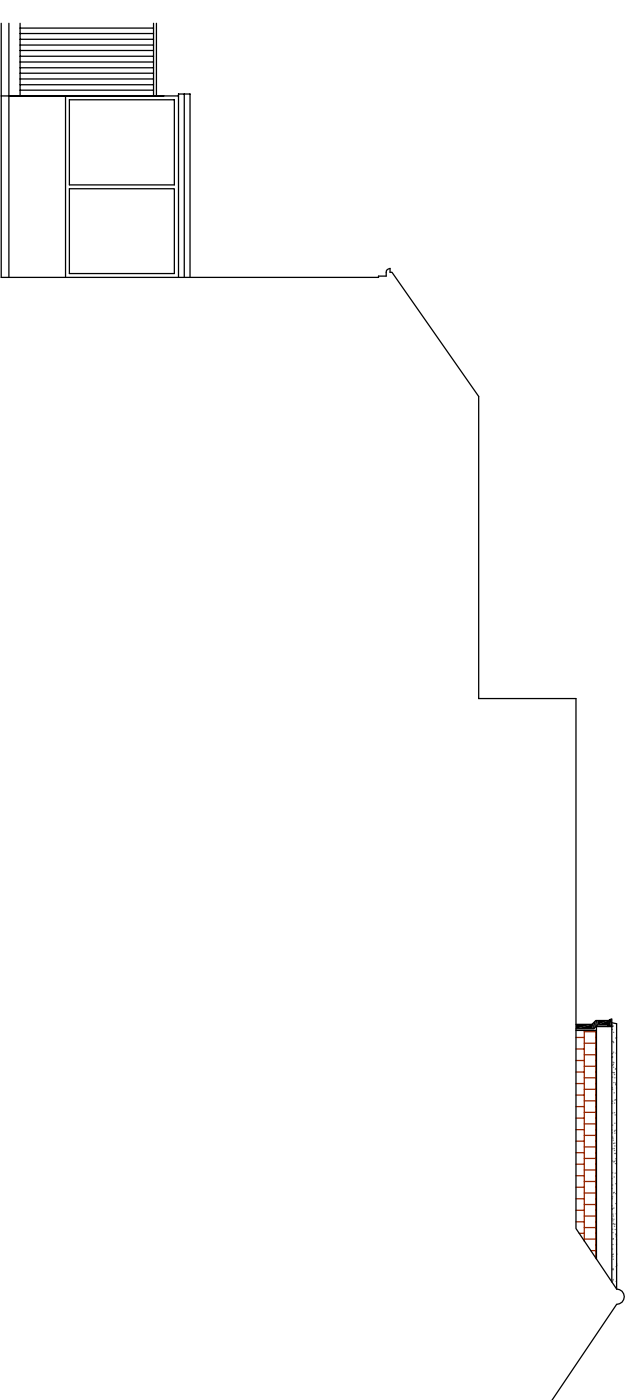


SOUTH ELEVATION (1:50)

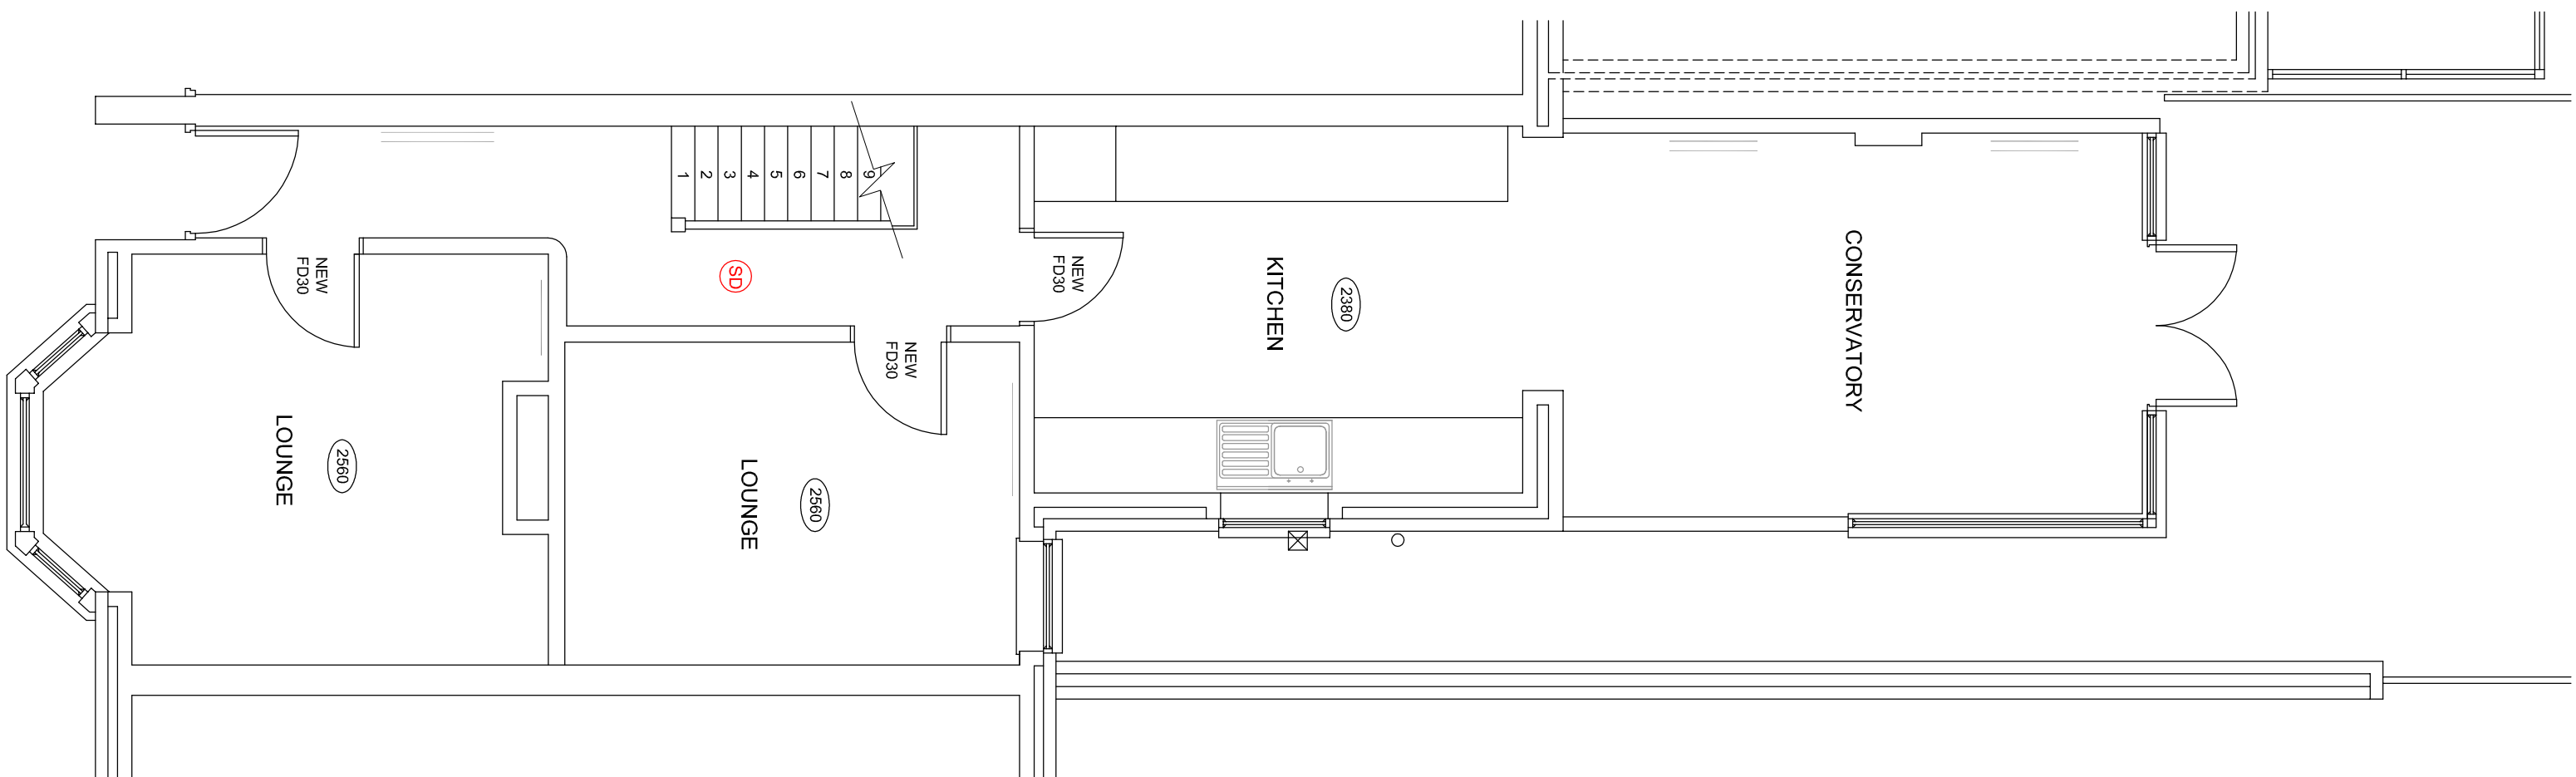


GROUND FLOOR PLAN (1:50)

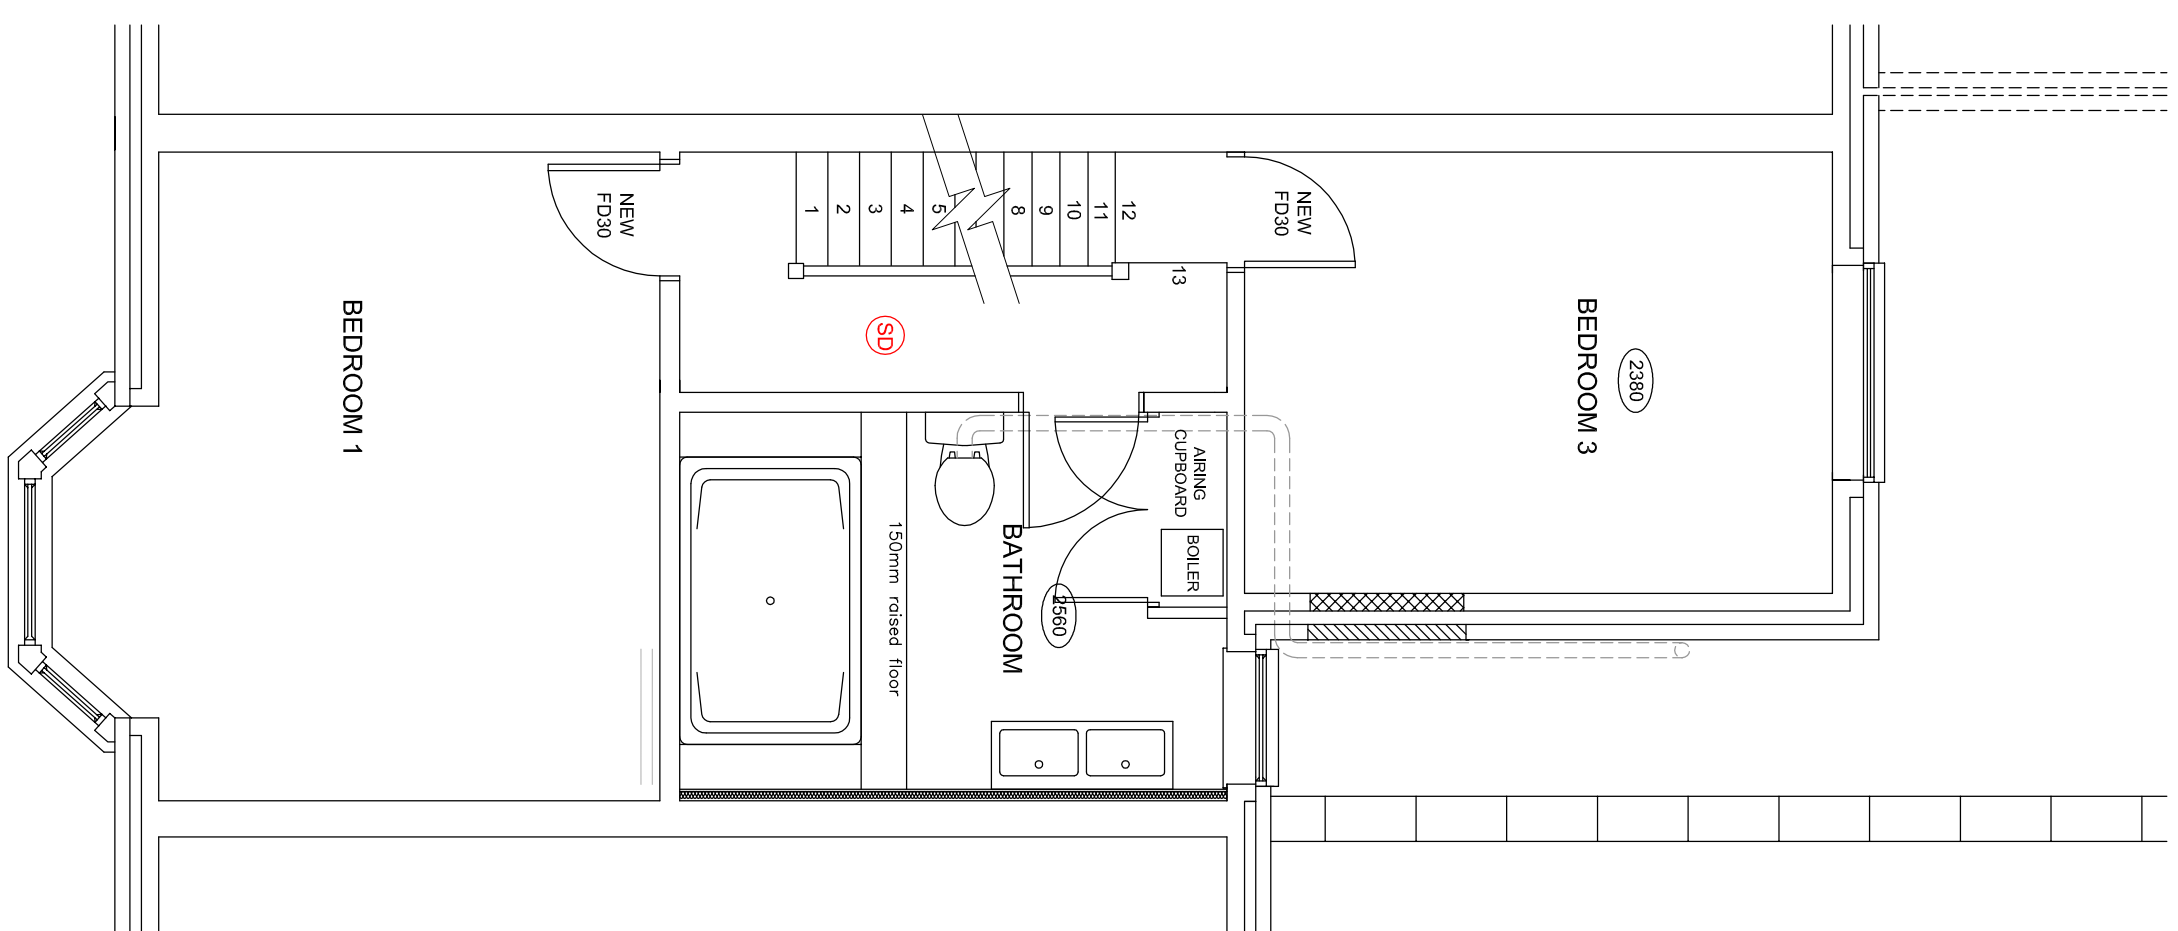

FIRST FLOOR PLAN (1:50)

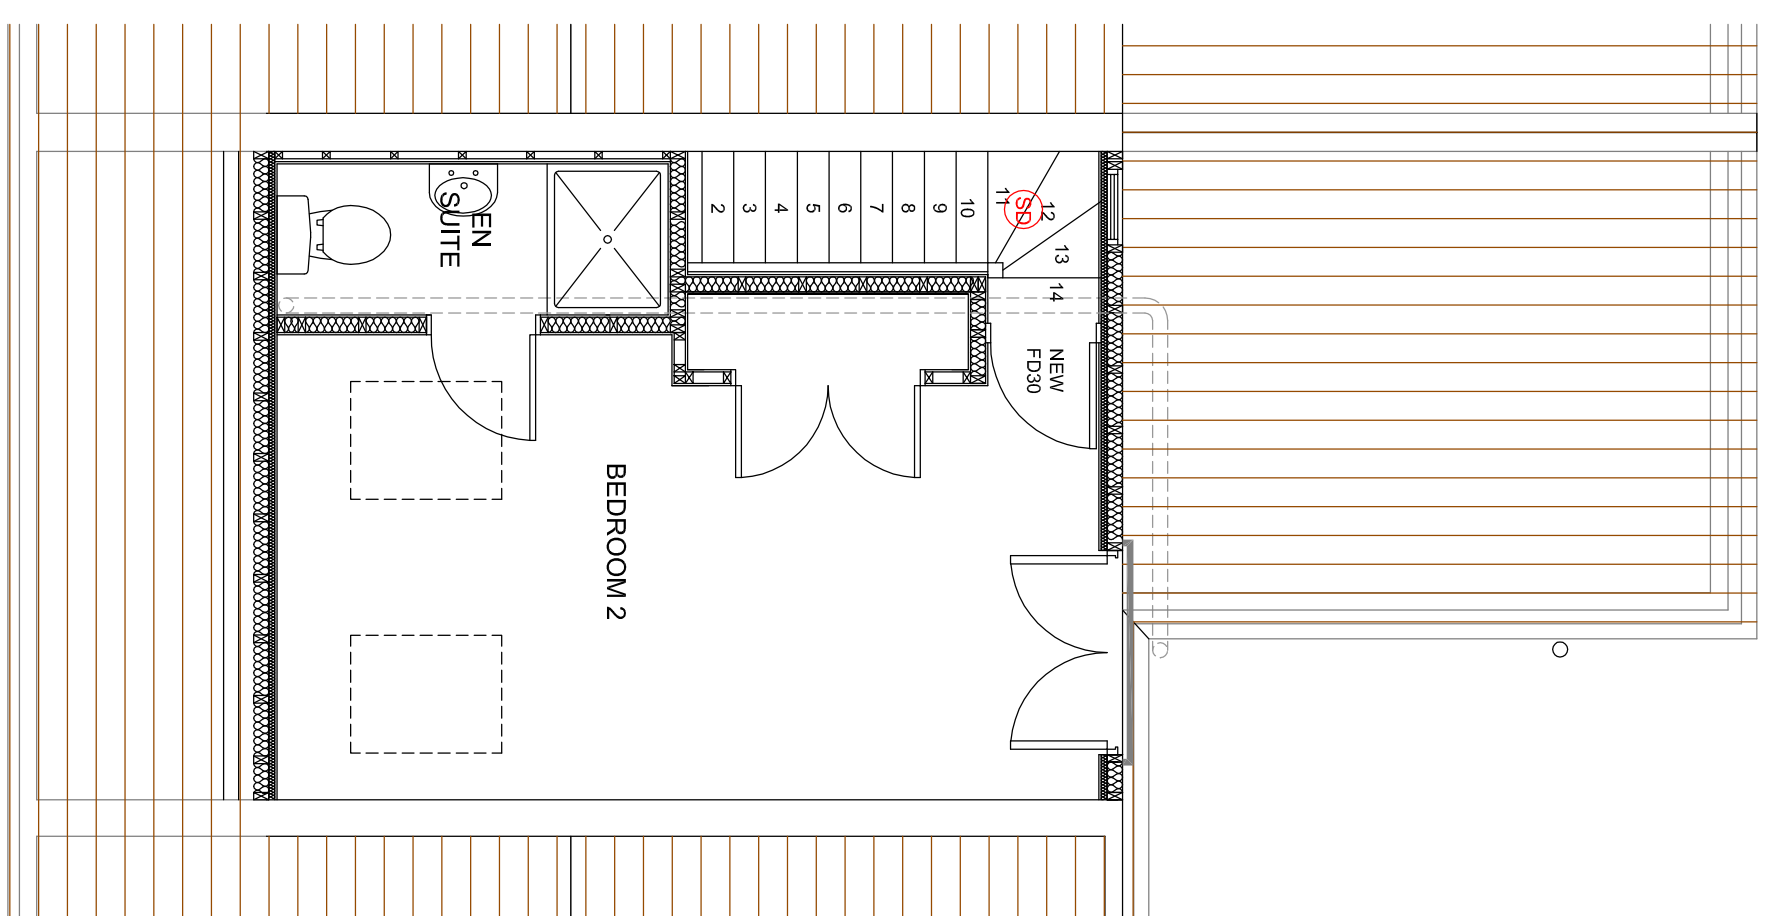

SECOND FLOOR PLAN (1:50)

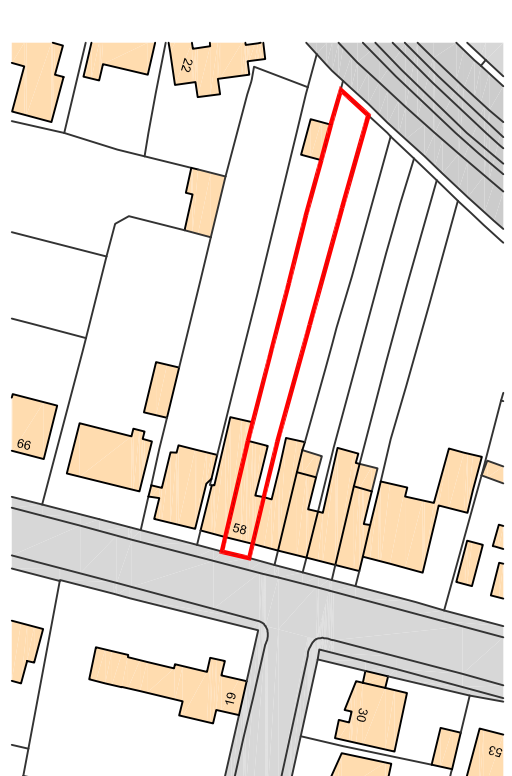

LOCATION PLAN (1:1250)

AMENDMENTS	DATE
CLIENT	
MR. & MRS RALPH 58 FOURTH AVENUE HAVANT HAMPSHIRE PO9 2GX	
PROJECT	
SINGLE STOREY REAR EXTENSION & SIDE INFILL 58 FOURTH AVENUE HAMPSTEAD HAMPSHIRE PO9 2GX	
DRAWING TITLE	
EXISTING PLANS, ELEVATIONS AND SECTION	
DATE	
31.18.2018	
SCALE	
1:50; 1:100; 1:200; 1:1250 @ A1	
DRAWING No.	REVISION
13/300/JR/06	