


revision	date	amendment




proposed roof plan

SCALE 1:100

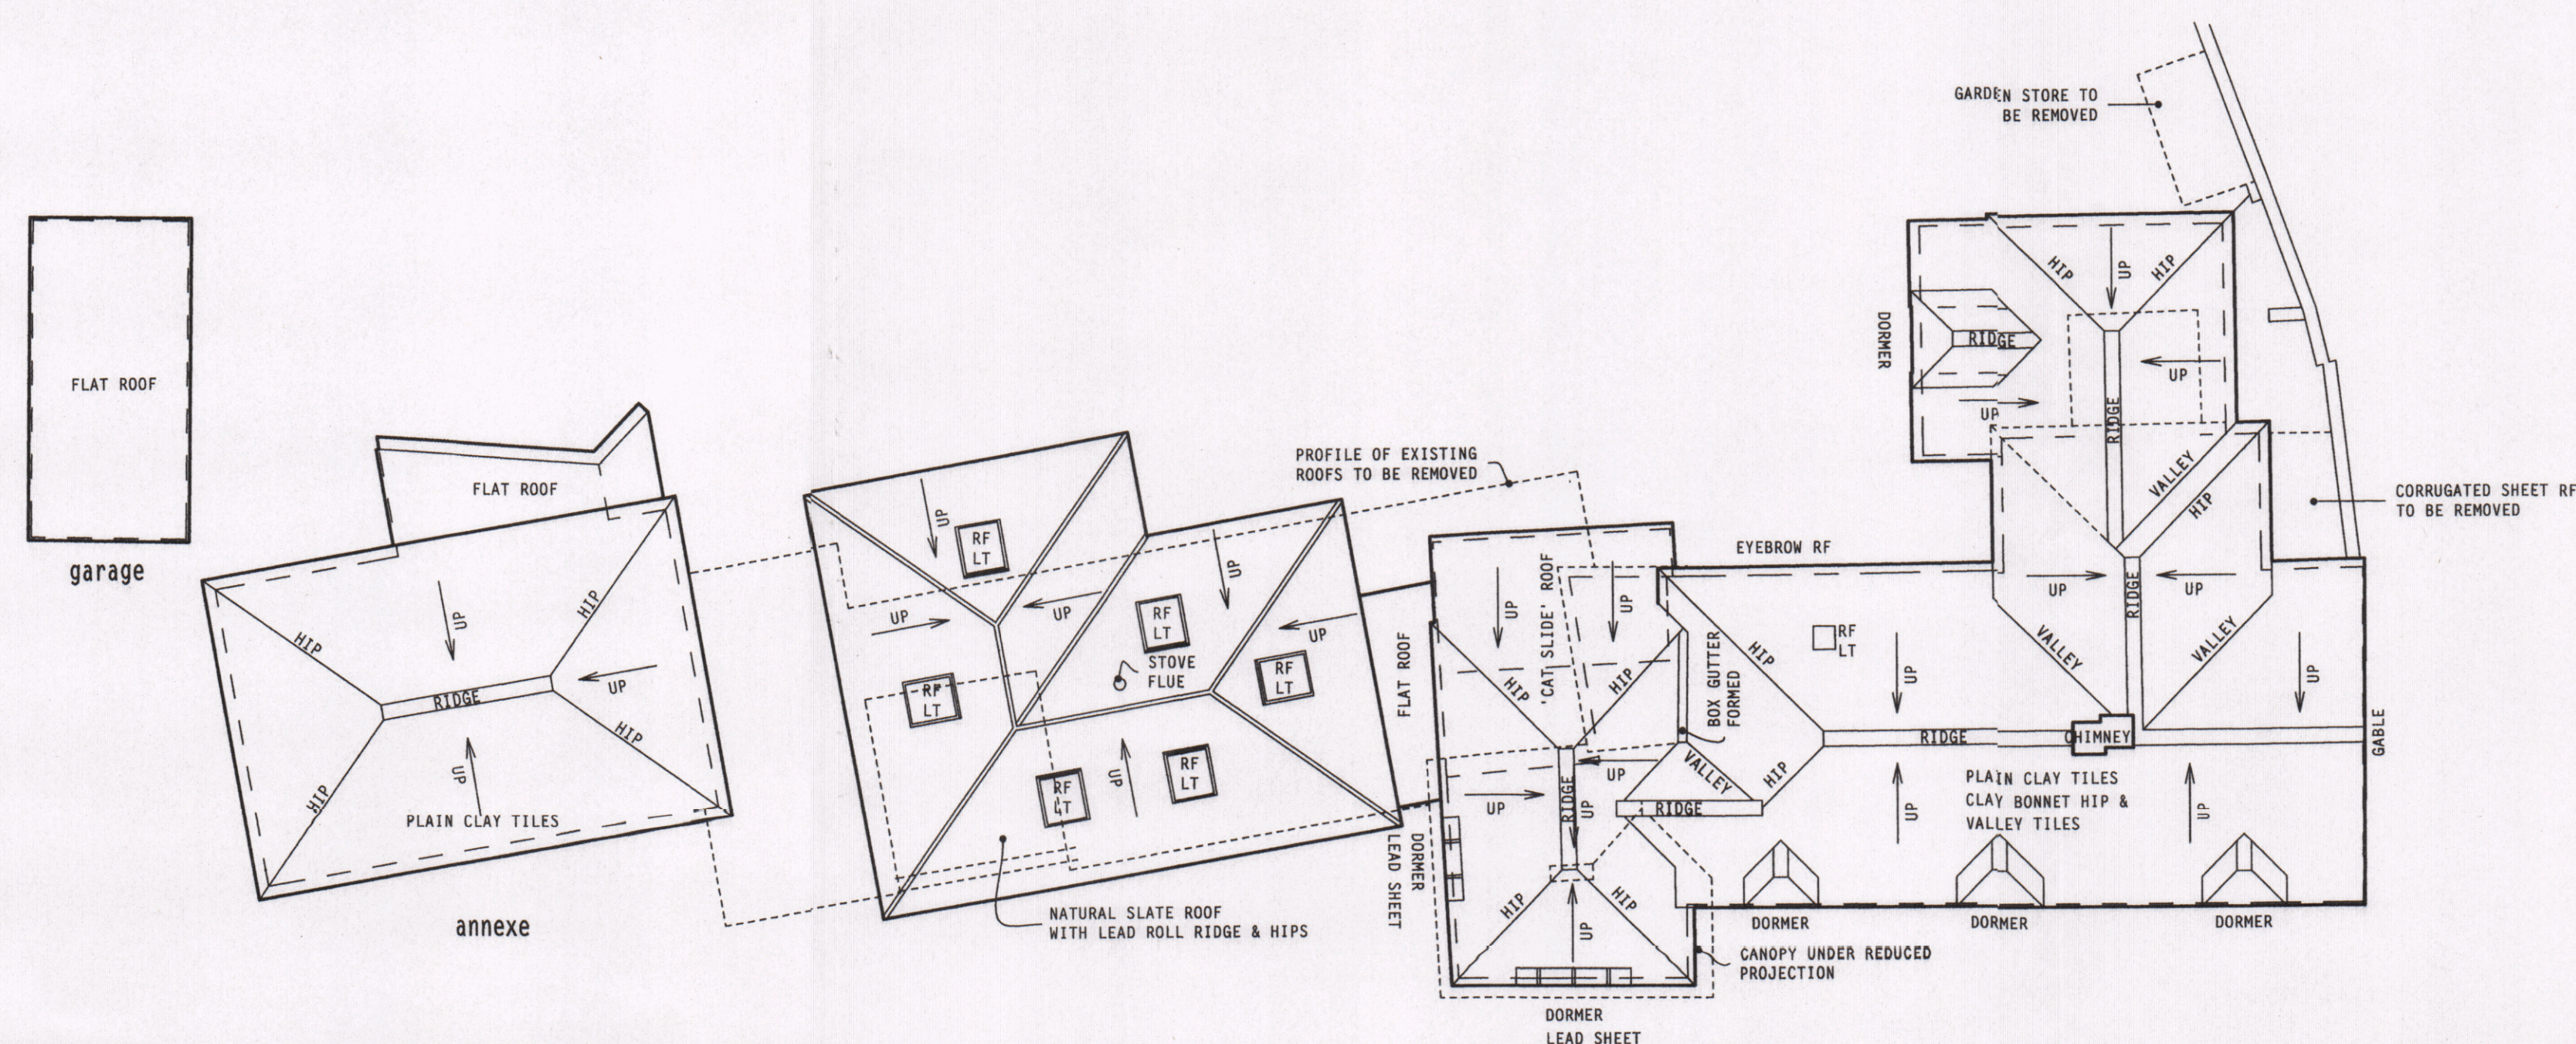

location plan

SCALE 1:1250
CROWN COPYRIGHT RESERVED
OS LICENCE SR 100028450

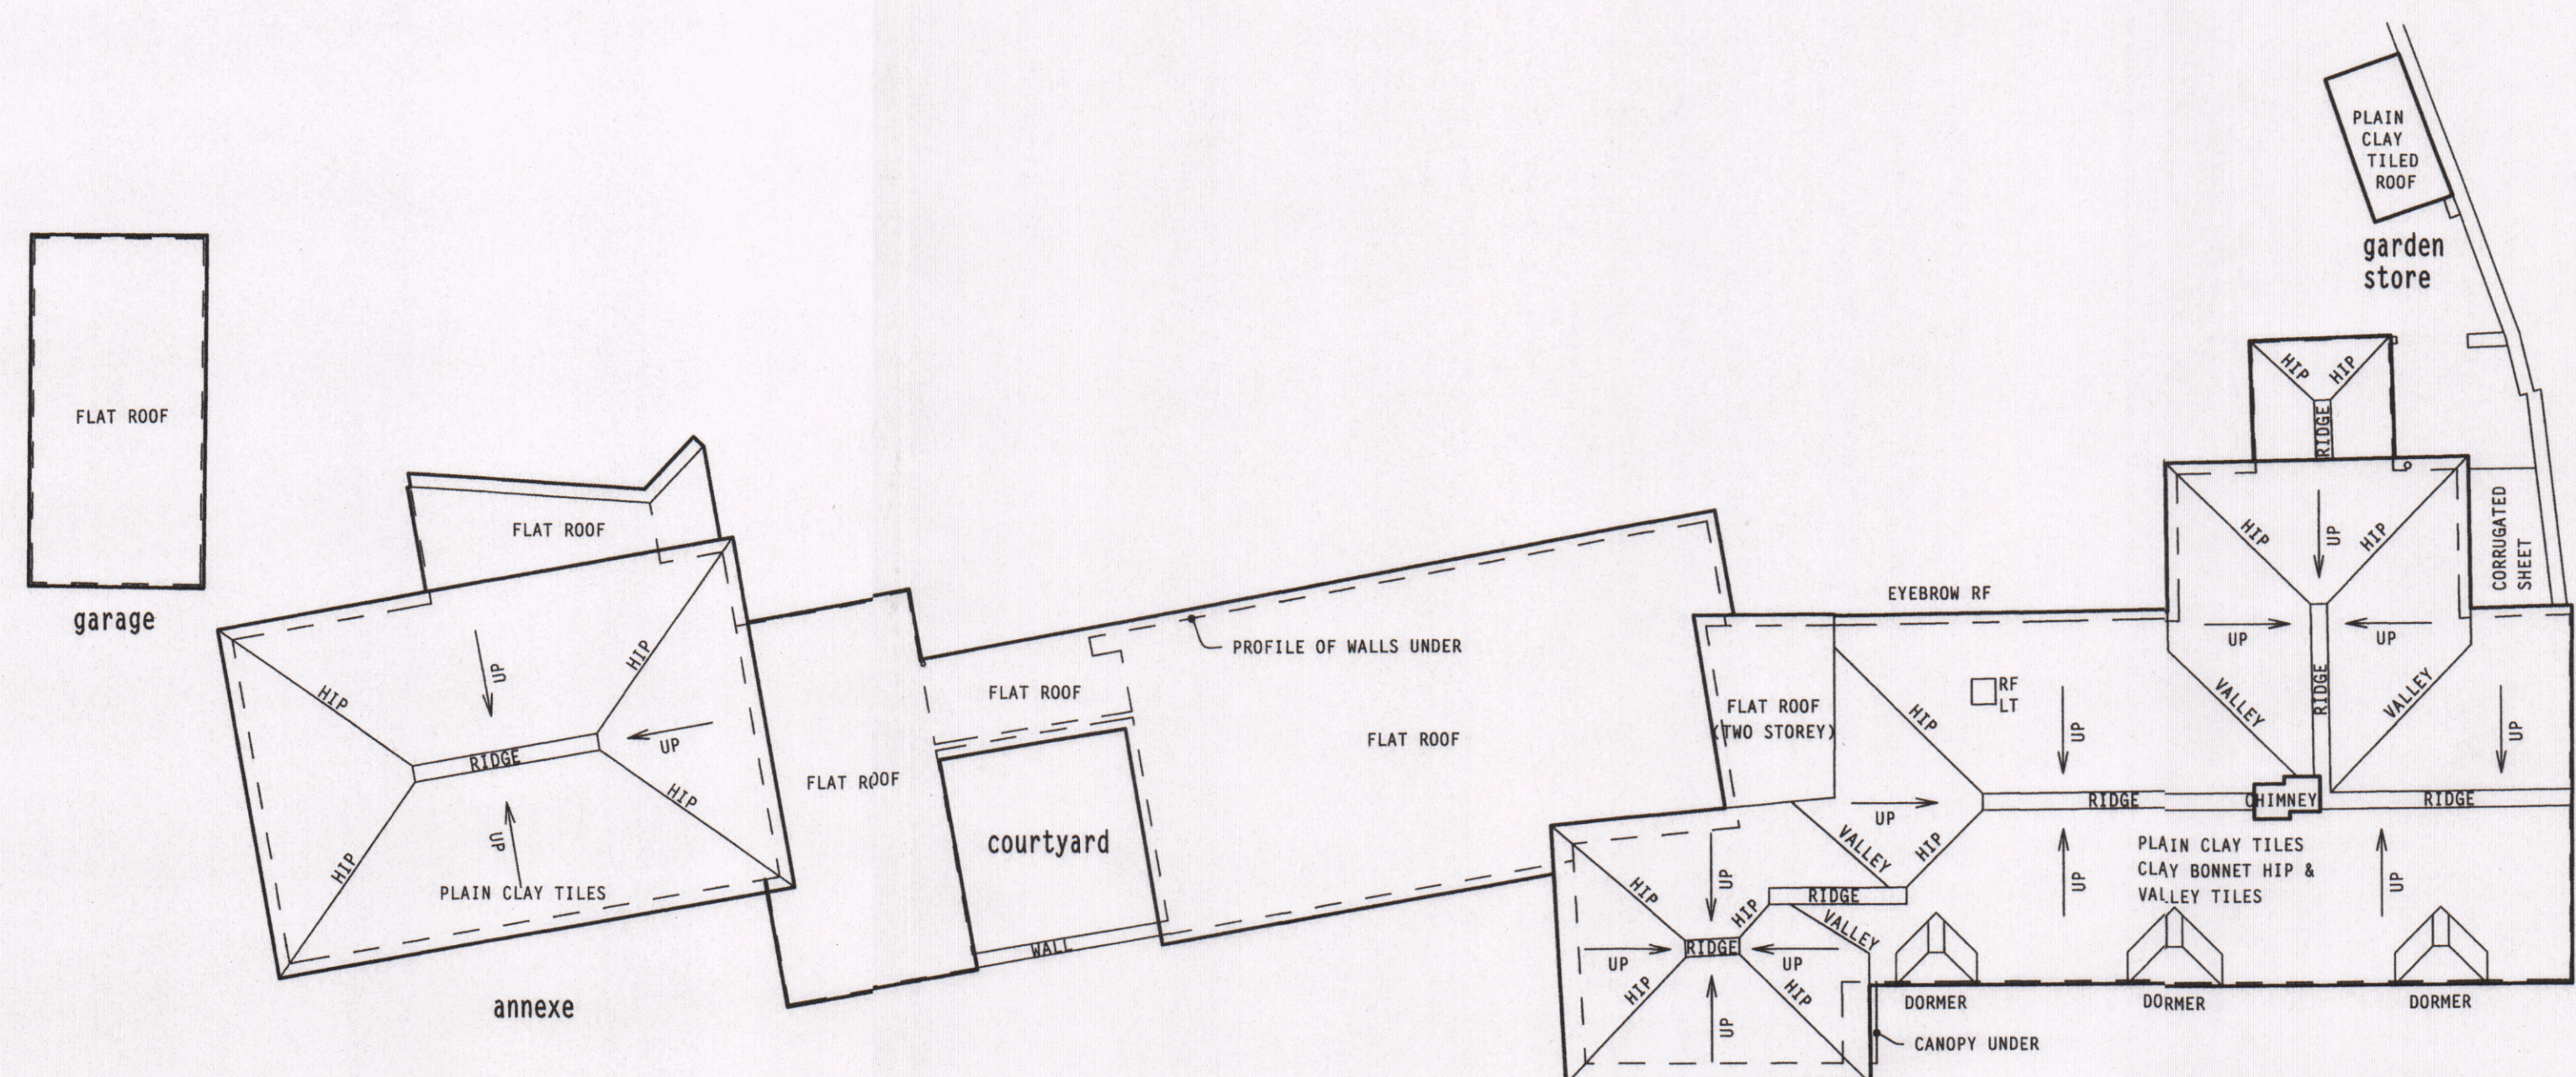


existing roof plan

SCALE 1:100

roof plans & location plan

TOPOGRAPHIC & BUILDING SURVEY
J. BROTHERTON & PARTNERS

scale in metres 1:50

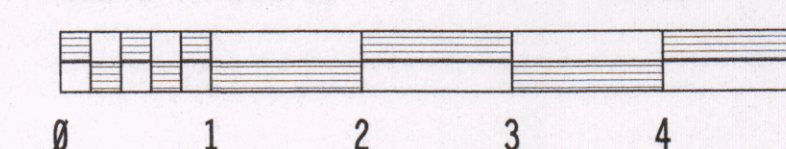

client: Mr & Mrs Monk

project: proposed alterations &
additions, The Green Cottage,
23 Langstone High Street PO9 1RY

HAVANT BOROUGH
COUNCIL

18 JAN 2019

RECEIVED

PH DESIGN

architectural consultants
3 chapel street chichester
w.sussex PO19 1BU
tel:(01243) 781760

project: 18/C04

drawing no: 9

date: Jan 2019

