


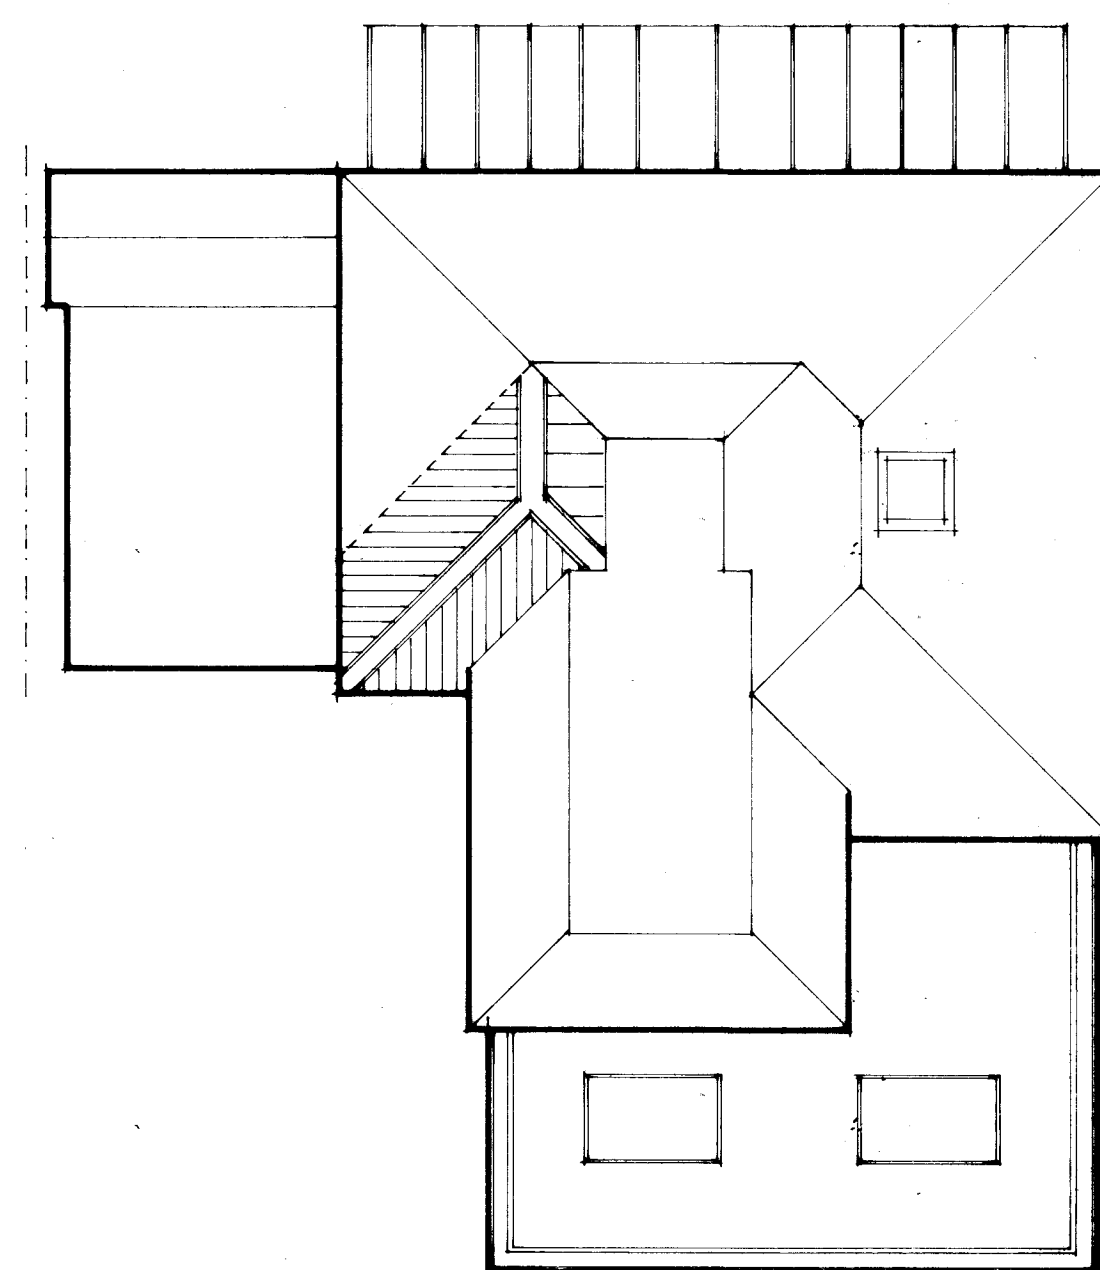
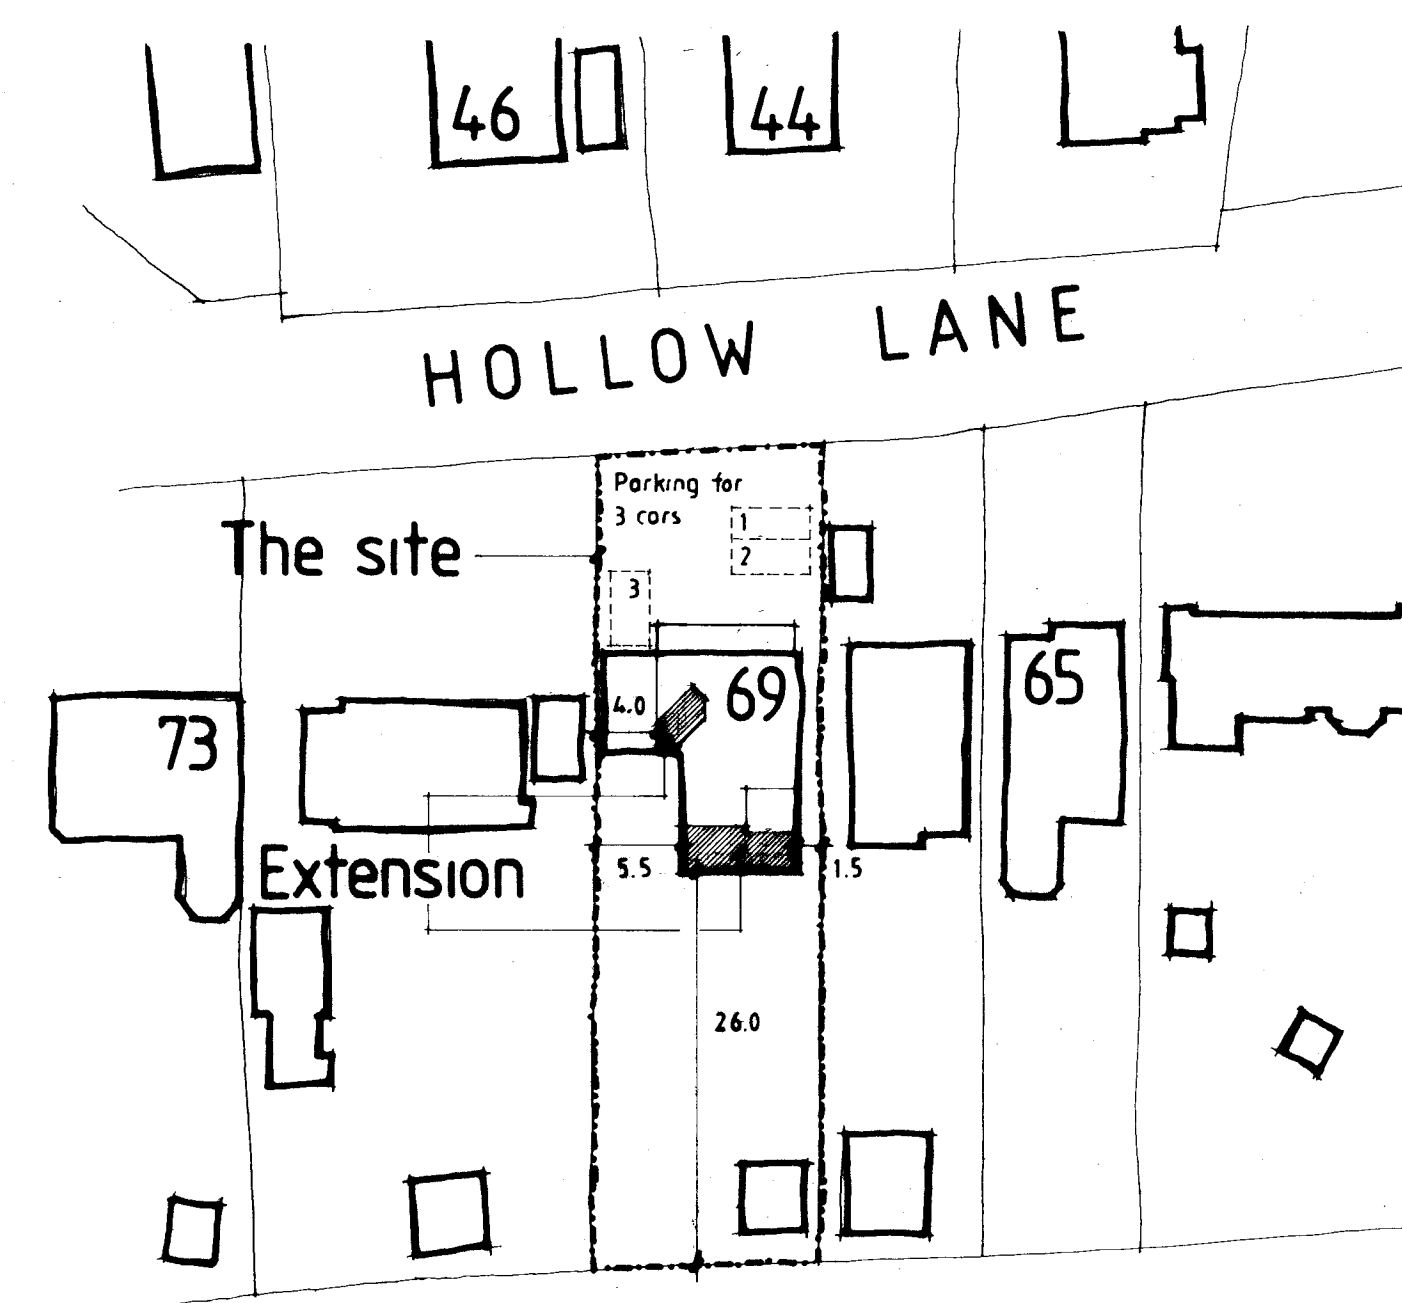


 

Roof plan

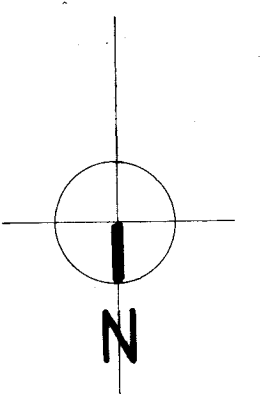

Site plan - based on survey

 

project Rear extension
 location September House, Hollow Lane, Hayling Island
 drawing Roof and site plans
 drawing no 828 / 05
 scale 1 : 100 1 : 500
 date February 2019

T.Neal Ltd
 Architectural Design

Office 01420 86688
 Mobile 07970 776 404
 Email tneal.ltd@gmail.com
 6 Rockwood Allen, Hampshire GU24 2LH