




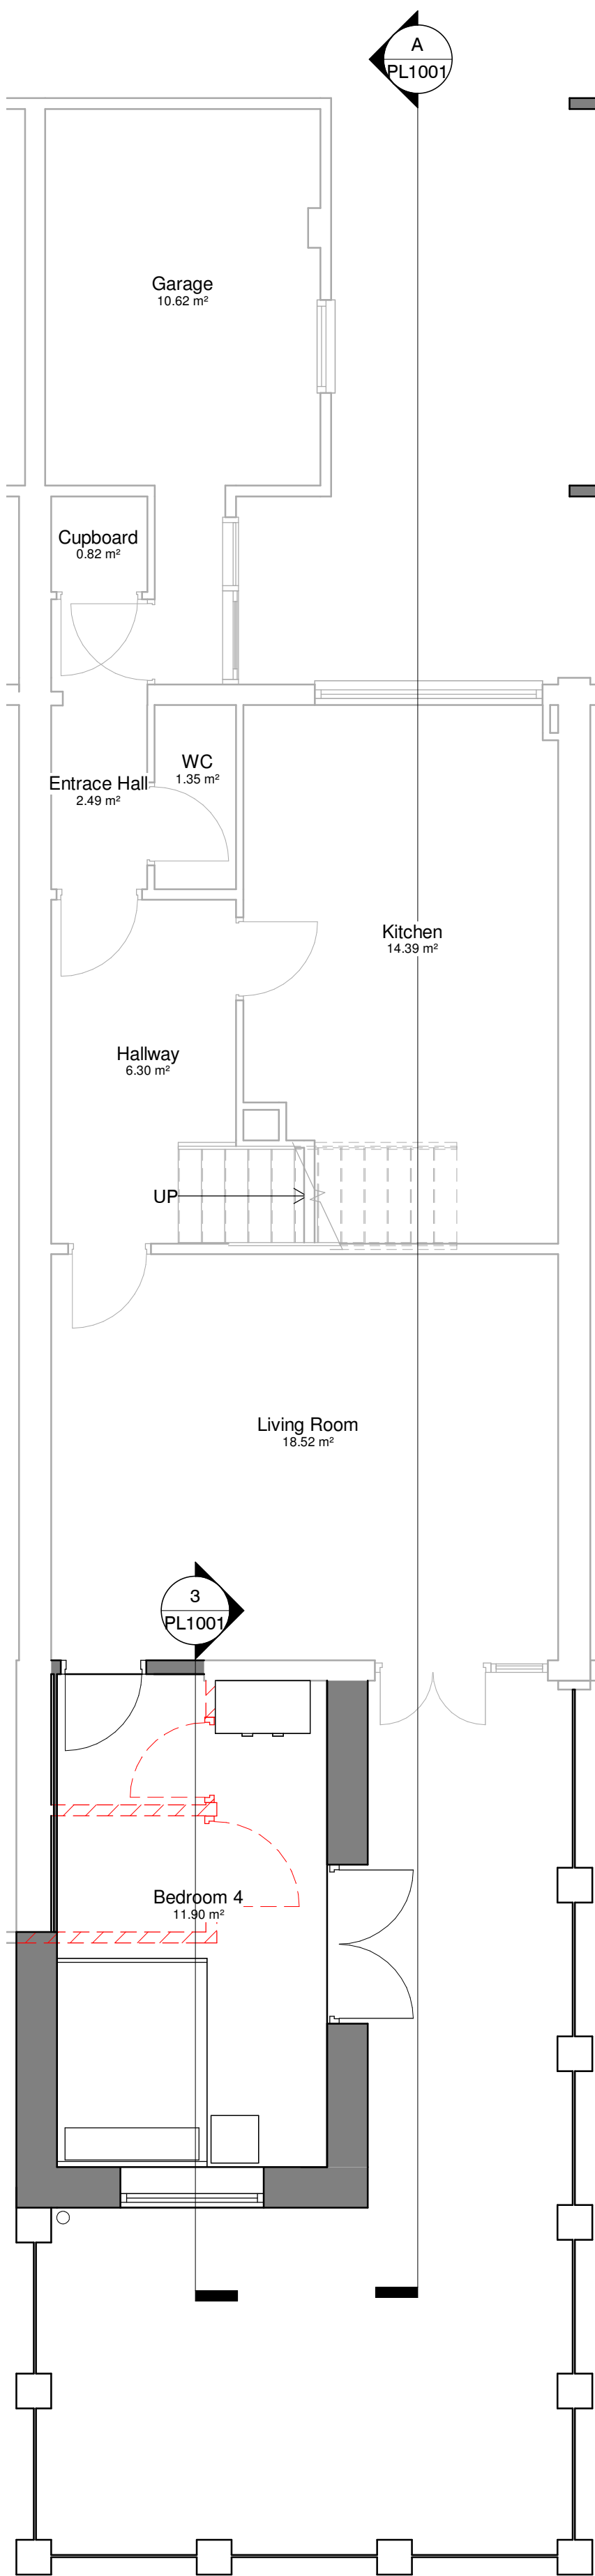

00 Proposed Ground Floor Plan
1 : 50

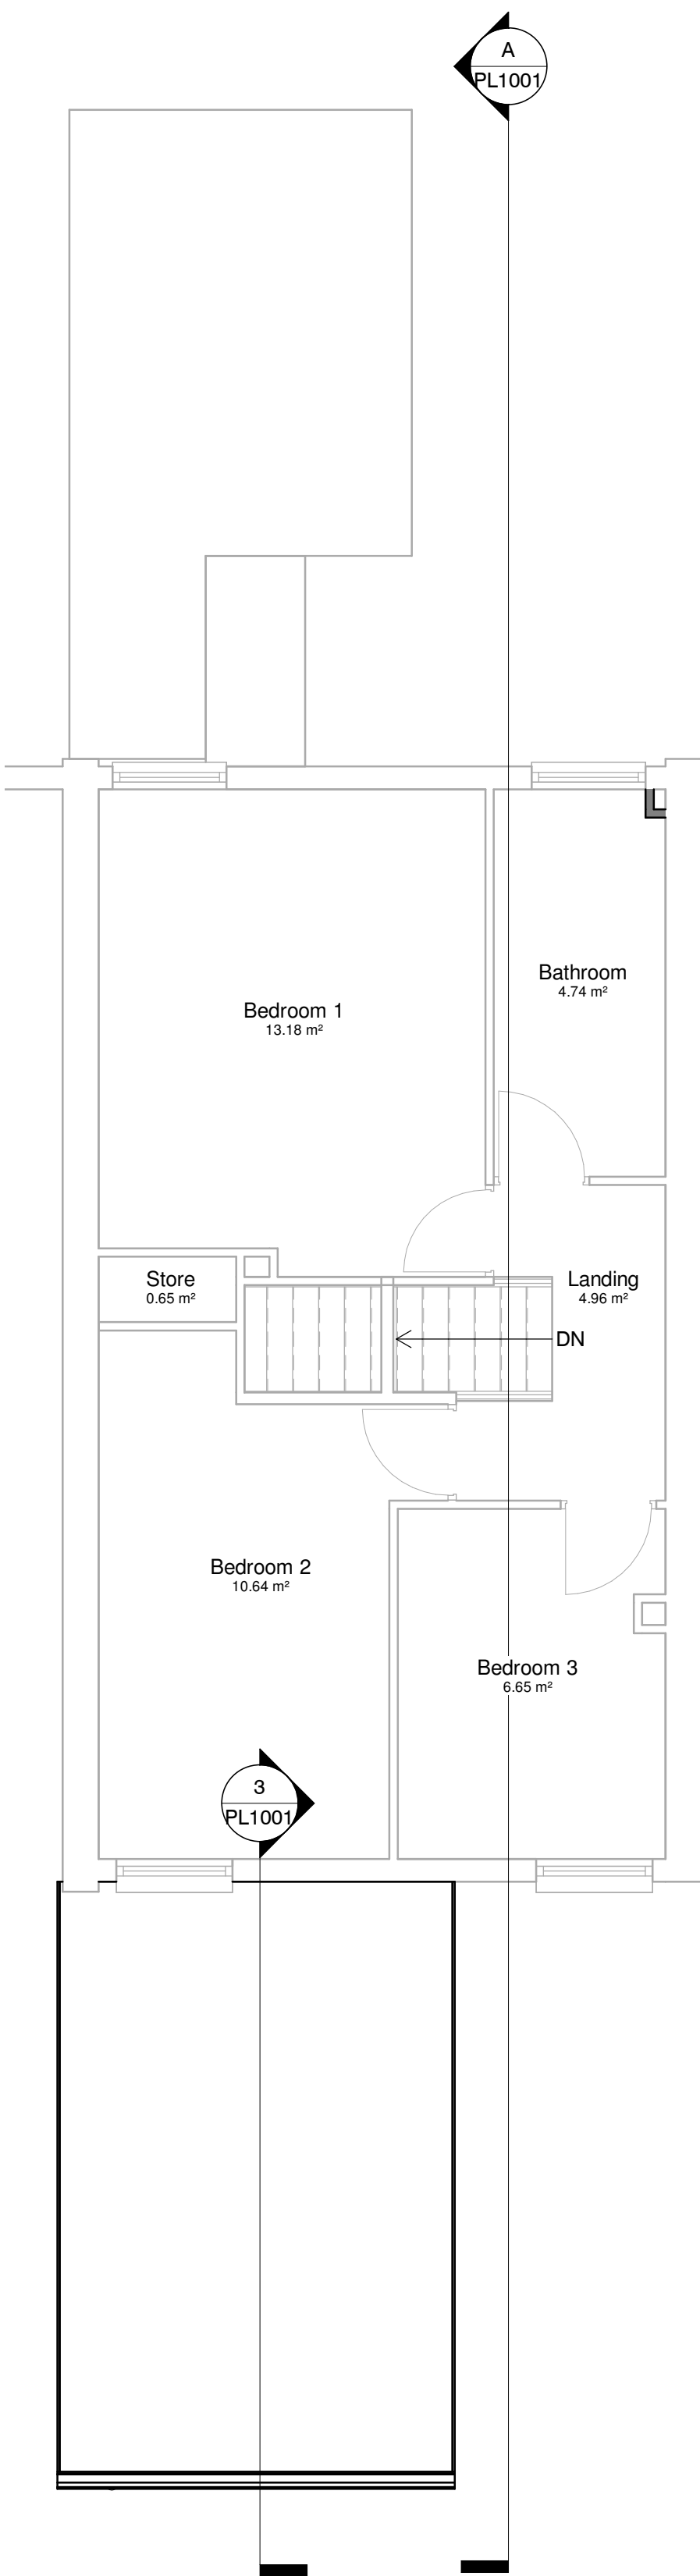


01 Proposed First Floor Plan
1 : 50

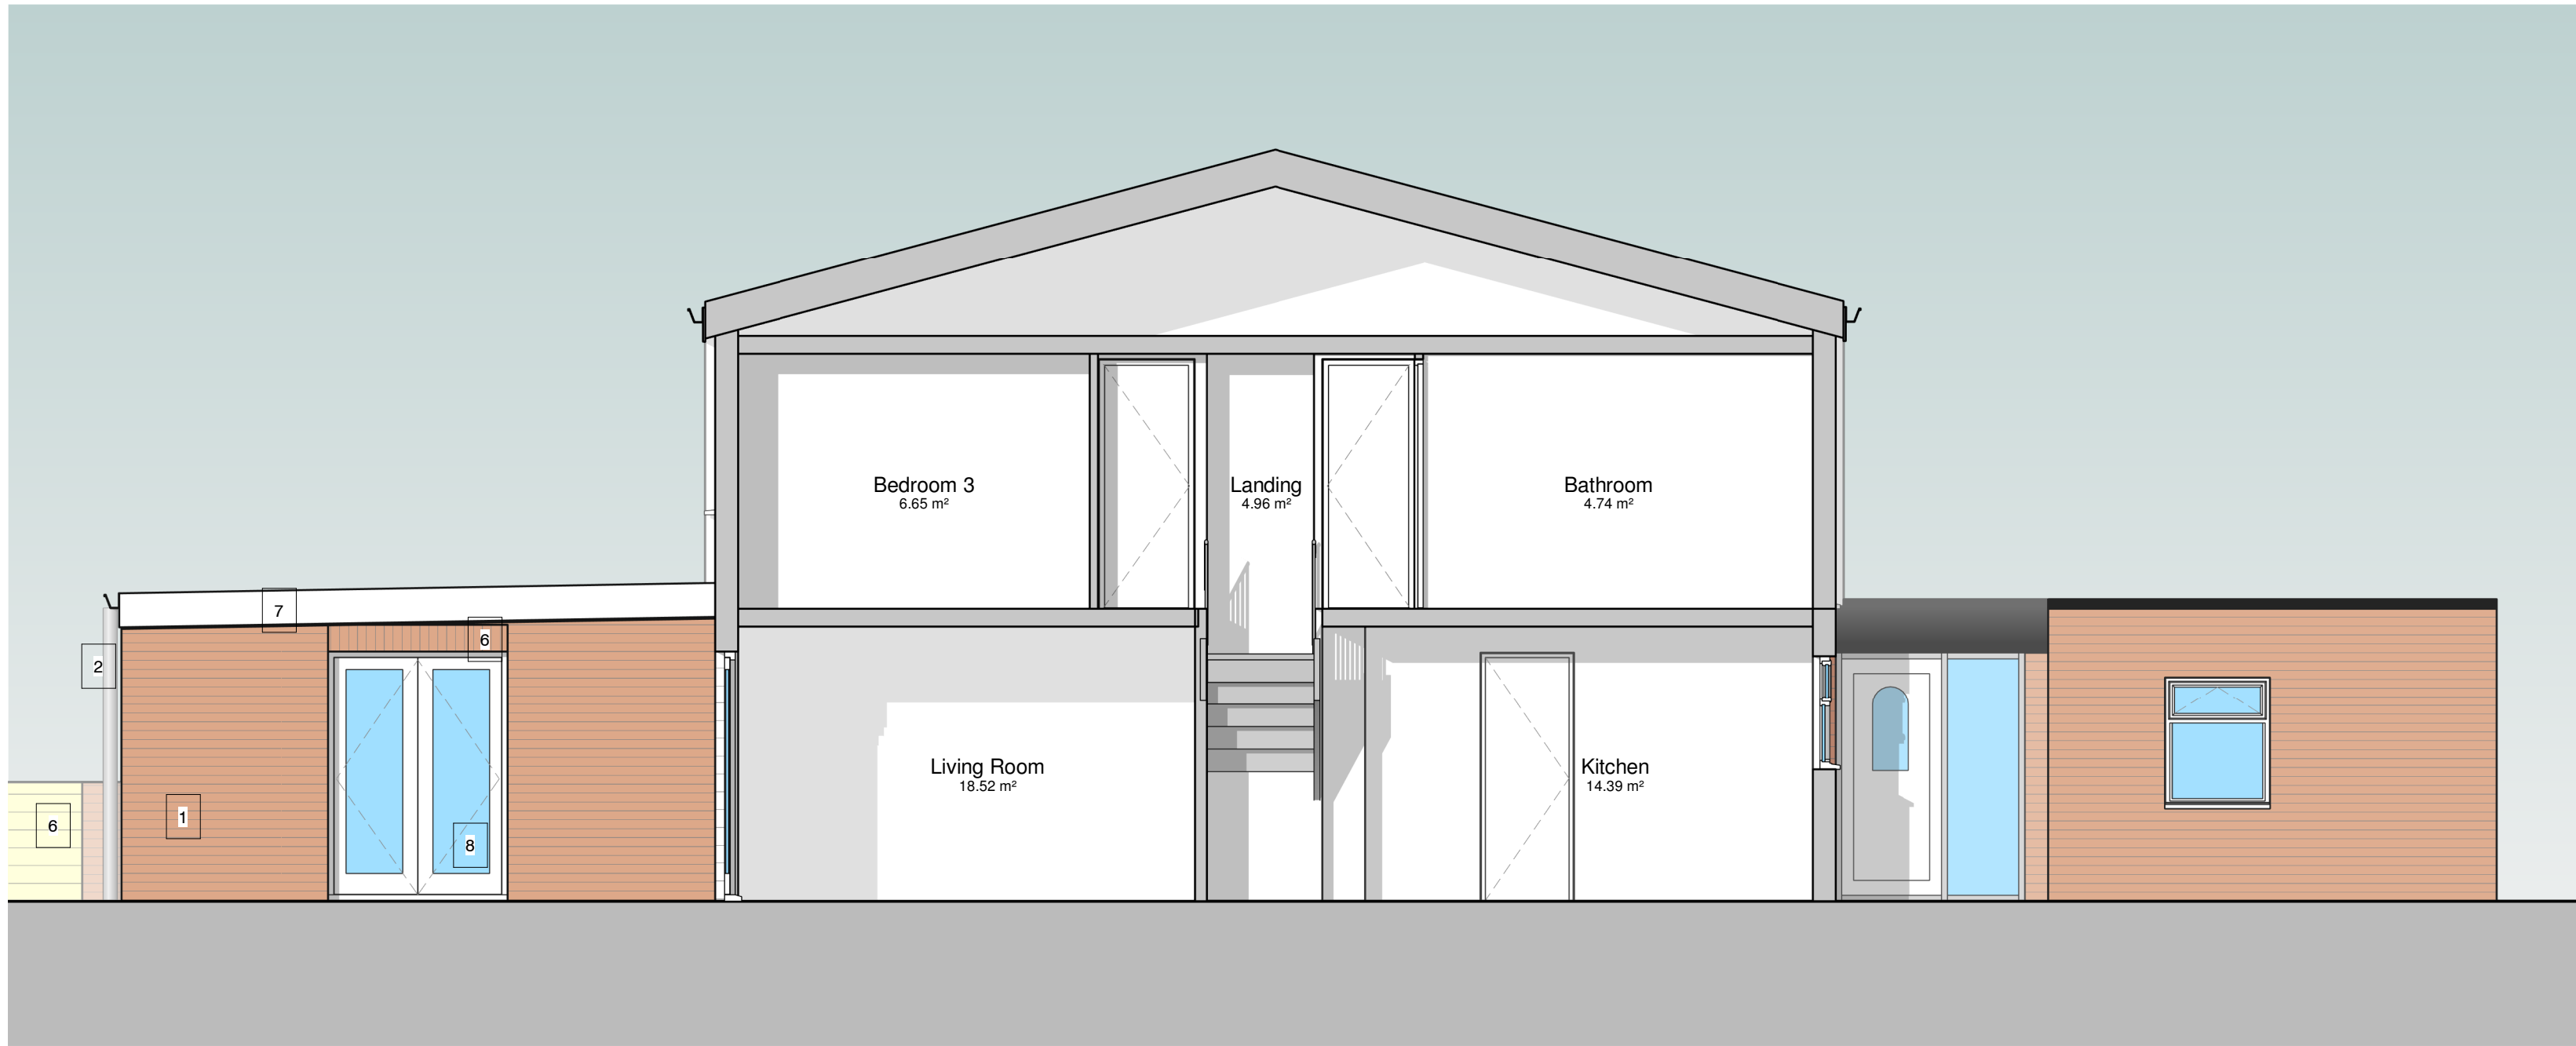

Proposed Section A
1 : 50



Proposed South Elevation
1 : 50

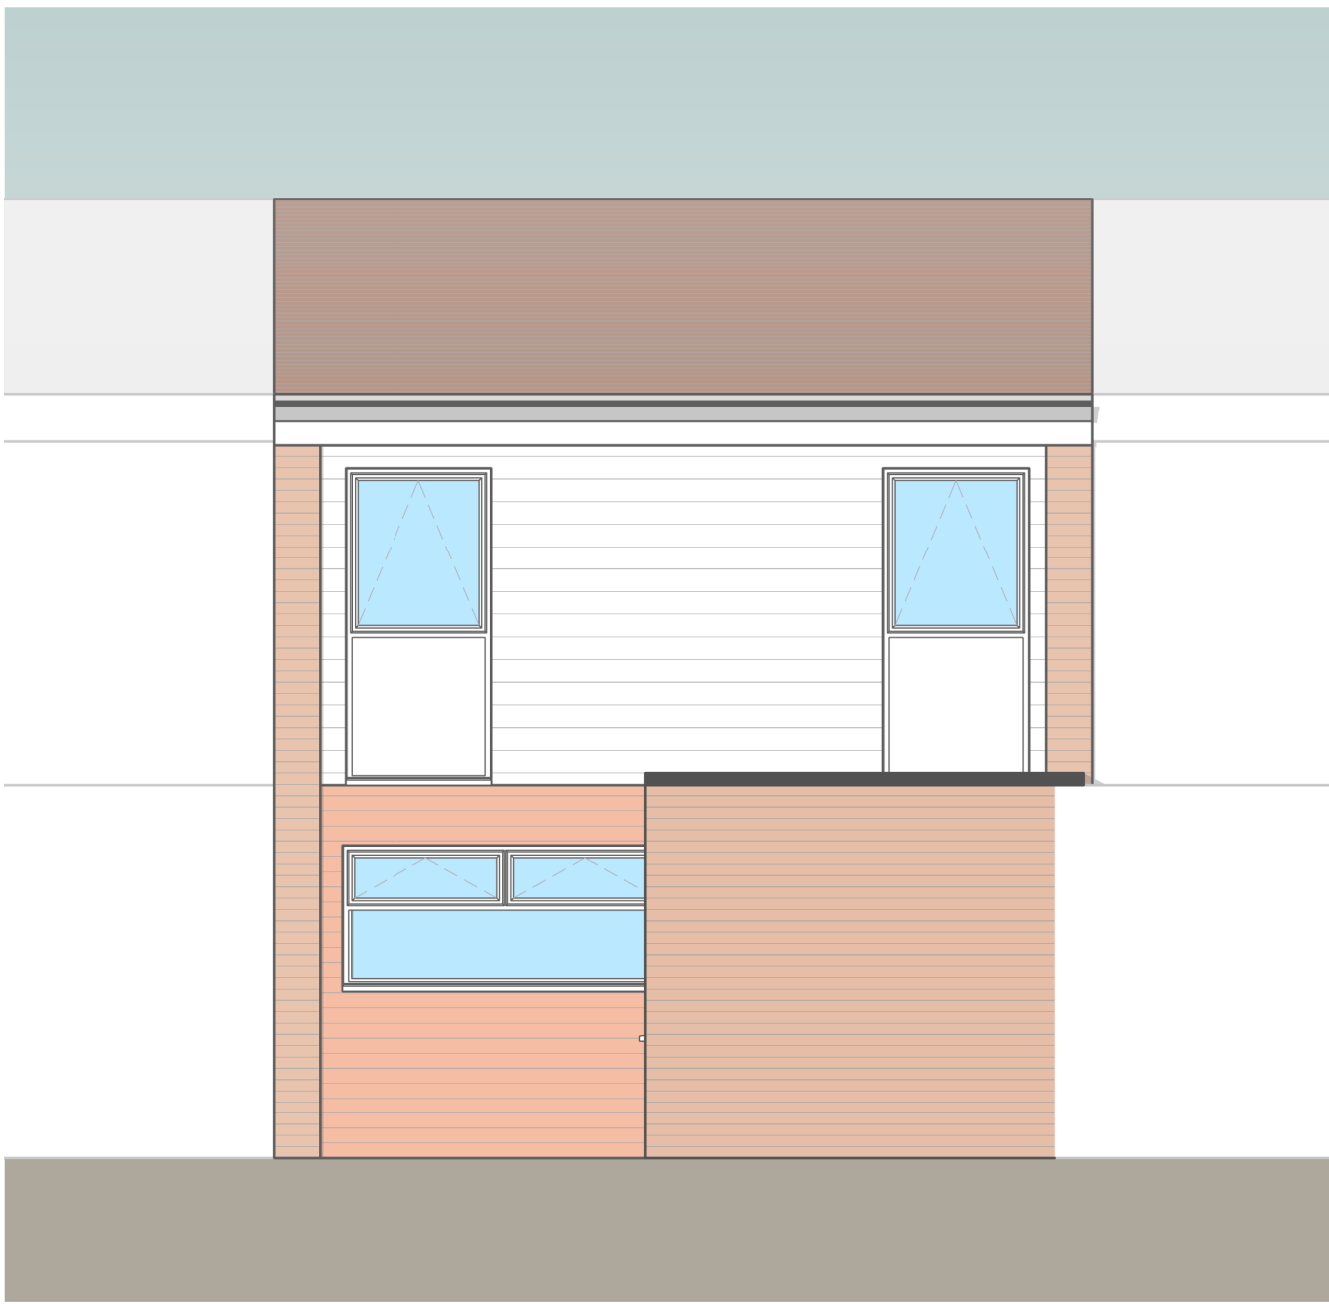

Proposed North Elevation
1 : 50




Section B
1 : 50

1. Brickwork to match existing
2. Rain water goods to match existing
3. White UPVC Windows
4. Soldier course brick head detail
5. Single ply membrane roof
6. Existing garden wall fence and piers made good
7. White PVC fascia to match existing
8. White UPVC french doors


- Existing wall to be removed
- Existing wall to be retained
- Proposed new walls

Responsibility is not accepted for errors made by others in scaling from this drawing.
All construction information should be taken from figured dimensions only.

0mm 50mm 100m
m

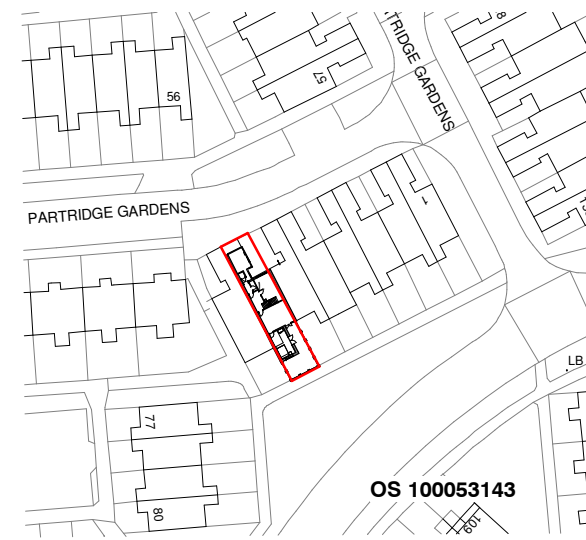

Site Location Plan
1 : 1250

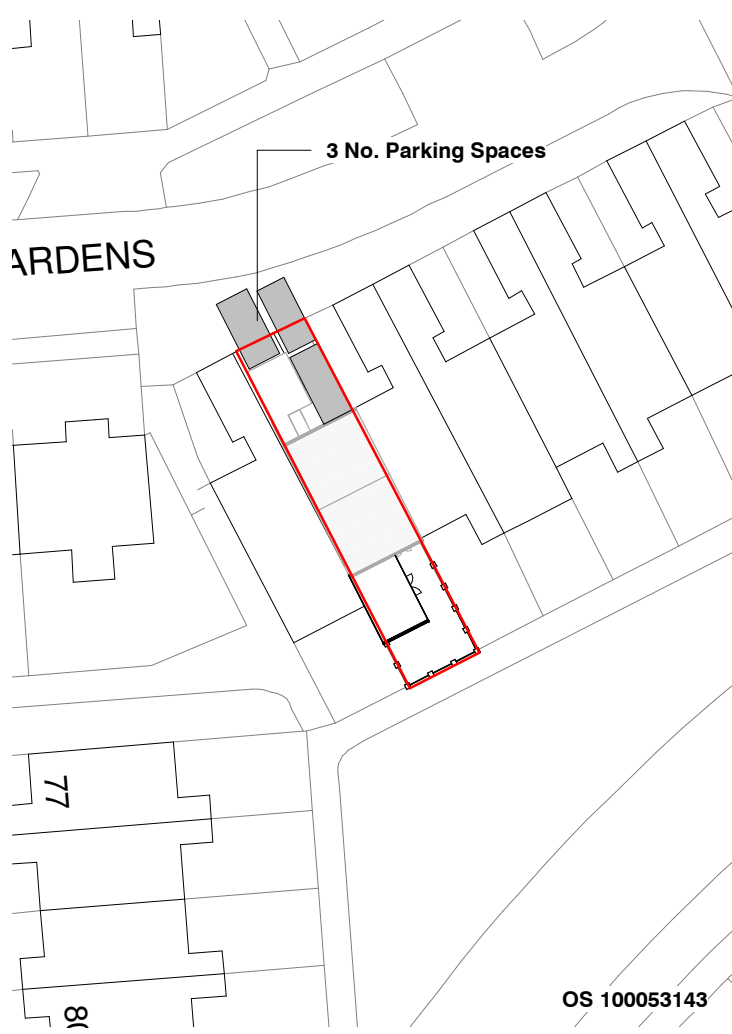

Site Block Plan
1 : 500

PL C 13/03/2019 Planning Issue
PL B 13/02/2019 French Doors Added
SO A 06/02/2019 First Issue

STATUS | REV | DATE | DESCRIPTION
CONSULTANT

Arch Tech Group.

Architectural Design & Technology

CLIENT NAME
Mr & Mrs Tait

ORIGINATOR NO
ATG

PROJECT
7 Partridge Gardens
Waterlooville
PO8 9XG

DRAWING TITLE
Proposed Plan

SUITABILITY STATUS
PL Planning

As SCALE
indicated @ A1

PROJECT | ORIGINATOR | ZONE | LEVEL | TYPE | ROLE | CLASS | REVISION
18005-ATG-PL1001

C