




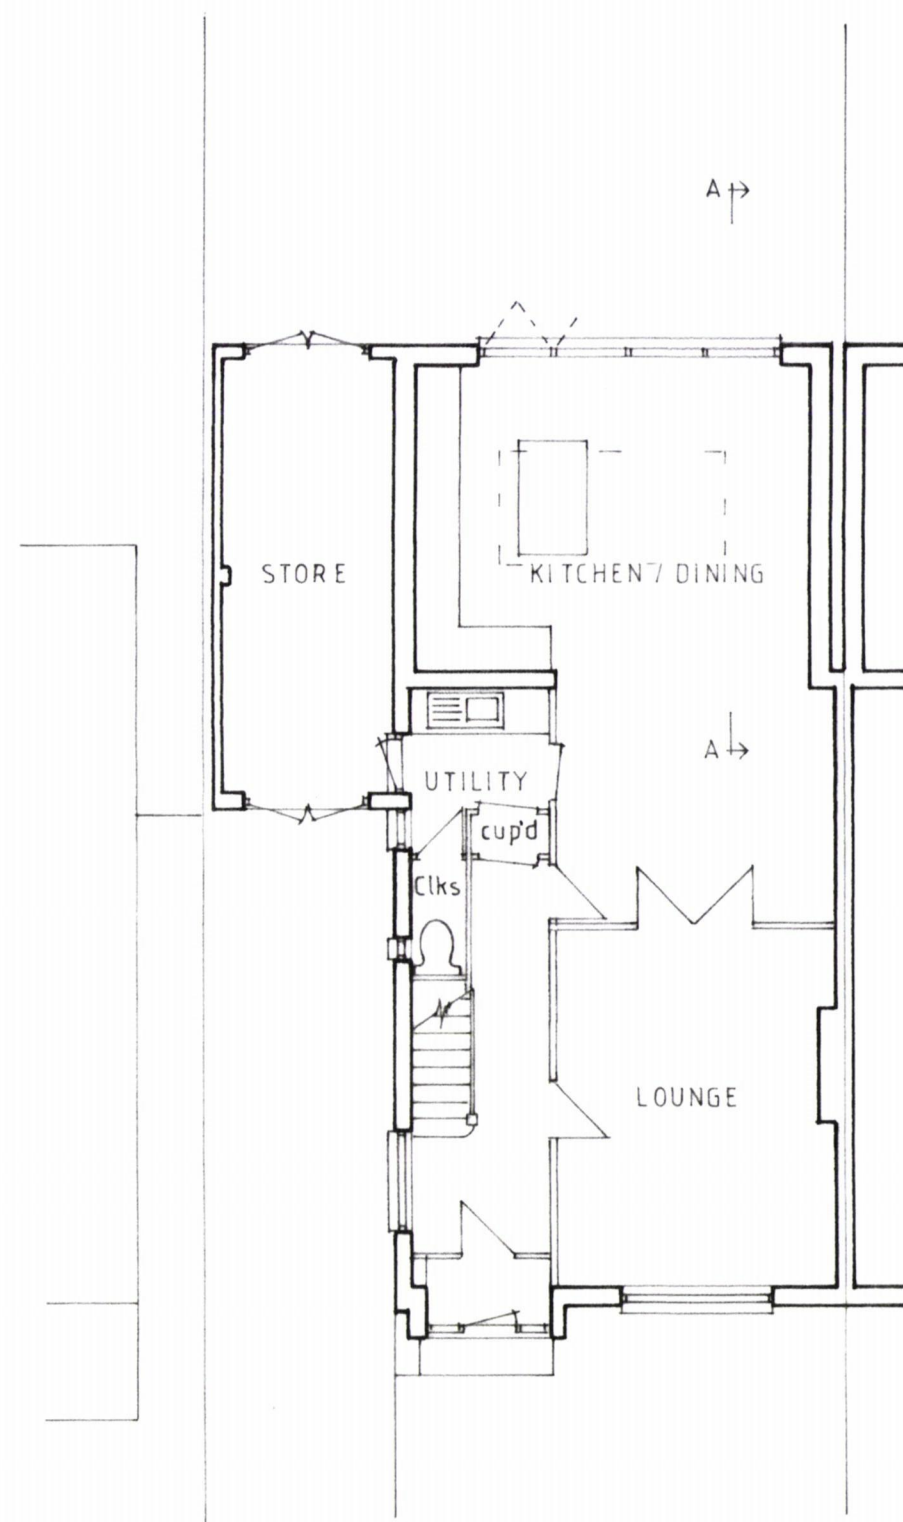

GROUND FLOOR PLAN

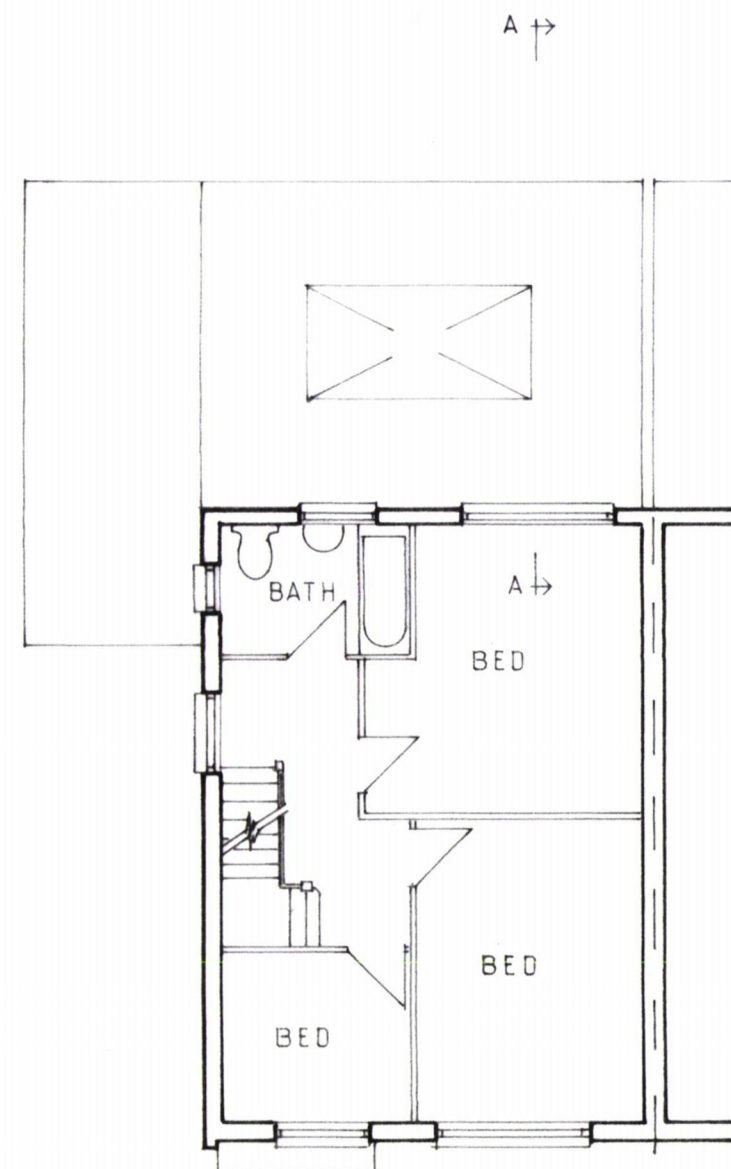

FIRST FLOOR PLAN

 

Original paper size A3

HAVANT BOROUGH
COUNCIL
07 FEB 2019
RECEIVED

Project
PROPOSED EXTENSION & ALTERATIONS
AT 47 FORTUNES WAY, HAVANT.

Drawing Title
PROPOSED FLOOR PLANS

Client
MR PARTRIDGE

NP DESIGNS
Architectural Consultants

WOODSIDE HOUSE, 108 LONGWOOD AVENUE
COWPLAIN,
WATERLOOVILLE, HAMPSHIRE. PO8 8HX
TEL: 023 9226 8551; EMAIL: nigel@npdesigns.net

Scale 1:100

Dwg No P 297 / 5

Rev