


U	2.11.18	DESIGN REVISIONS
E	16.11.18	DESIGN REVISIONS

1.	this drawing is the copyright of PH Design and is not to be reproduced without consent.
2.	the contractor is to check all dimensions and levels before site works commence and/or preparation of workshop drawings.

revision	date	amendment
A	3.9.18	DESIGN REVISIONS
B	2.10.18	DESIGN REVISIONS
C	18.10.18	DESIGN REVISIONS

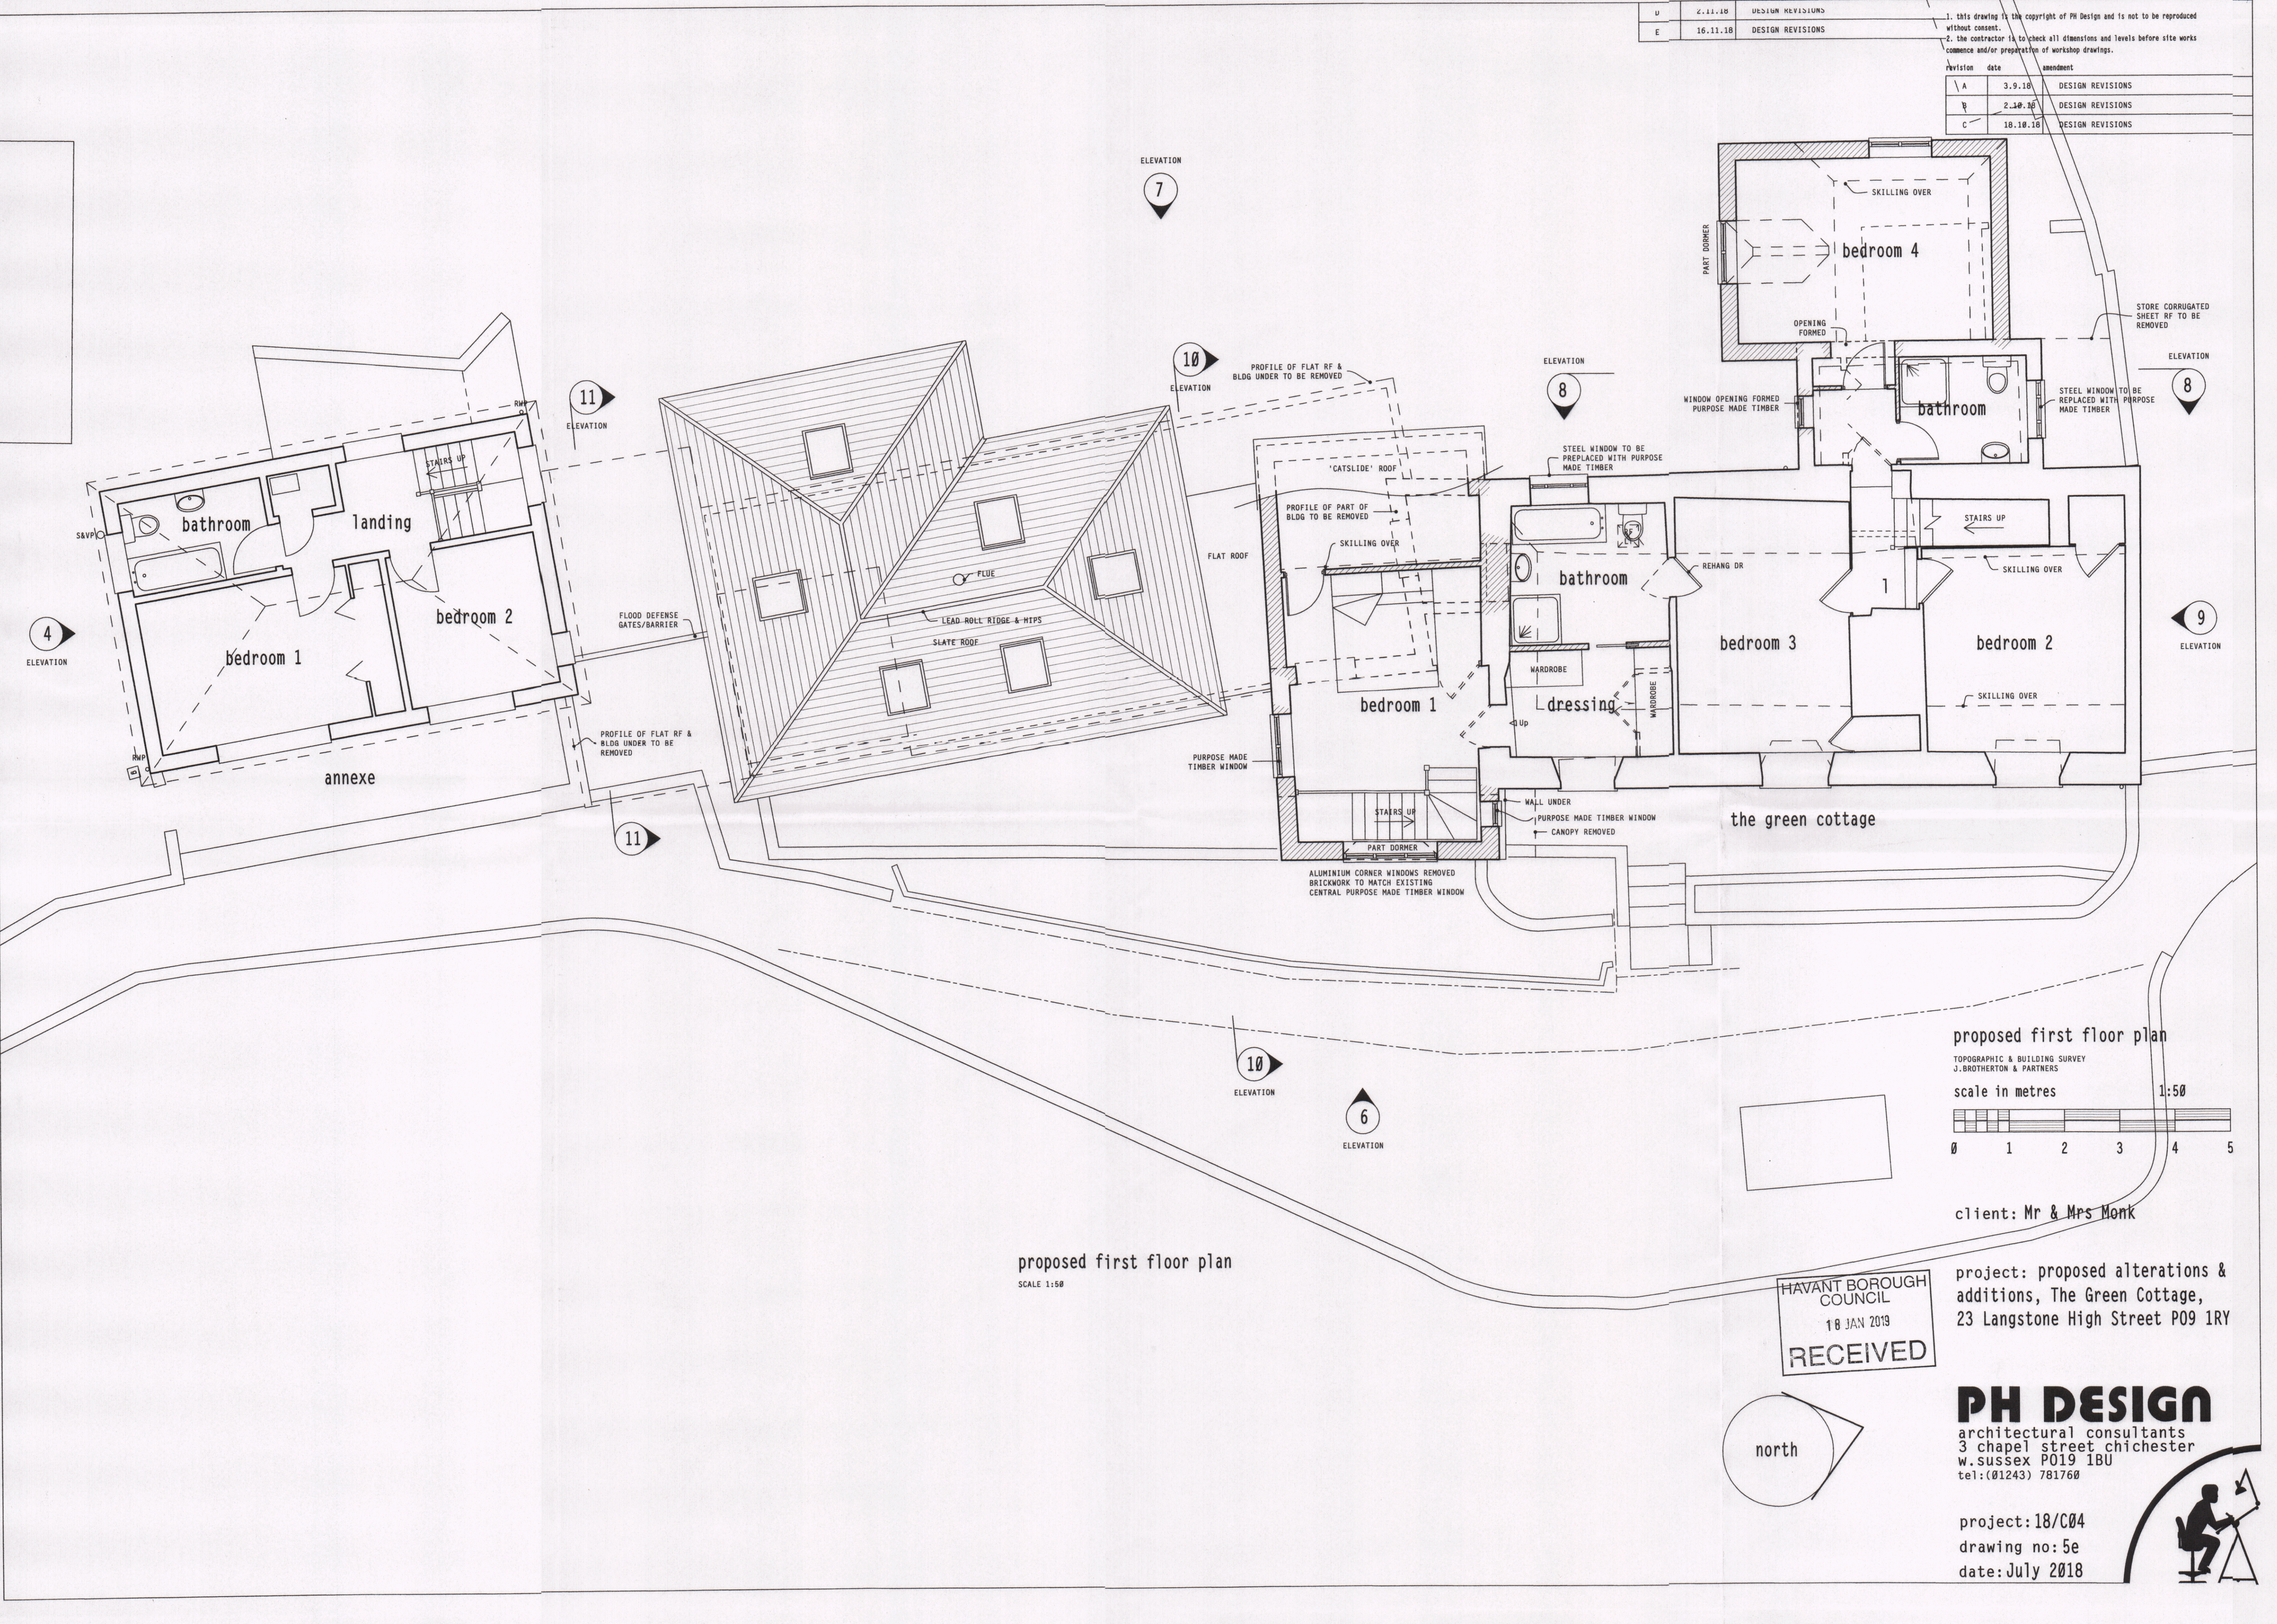

proposed first floor plan
SCALE 1:50



proposed first floor plan

TOPOGRAPHIC & BUILDING SURVEY
J. BROTHERTON & PARTNERS

scale in metres 1:50

client: Mr & Mrs Monk

project: proposed alterations & additions, The Green Cottage, 23 Langstone High Street PO9 1RY

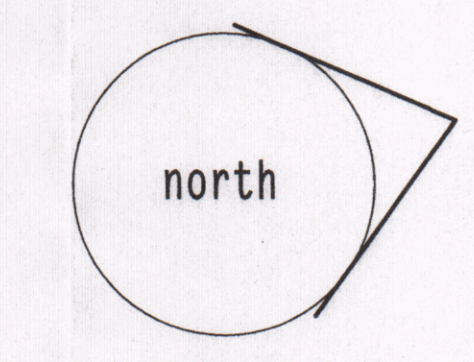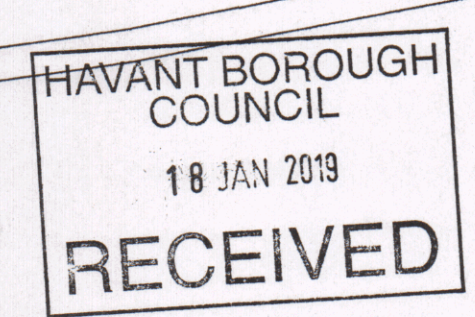

PH DESIGN

architectural consultants
3 chapel street chichester
w.sussex PO19 1BU
tel:(01243) 781760

project: 18/C04
drawing no: 5e
date: July 2018

