



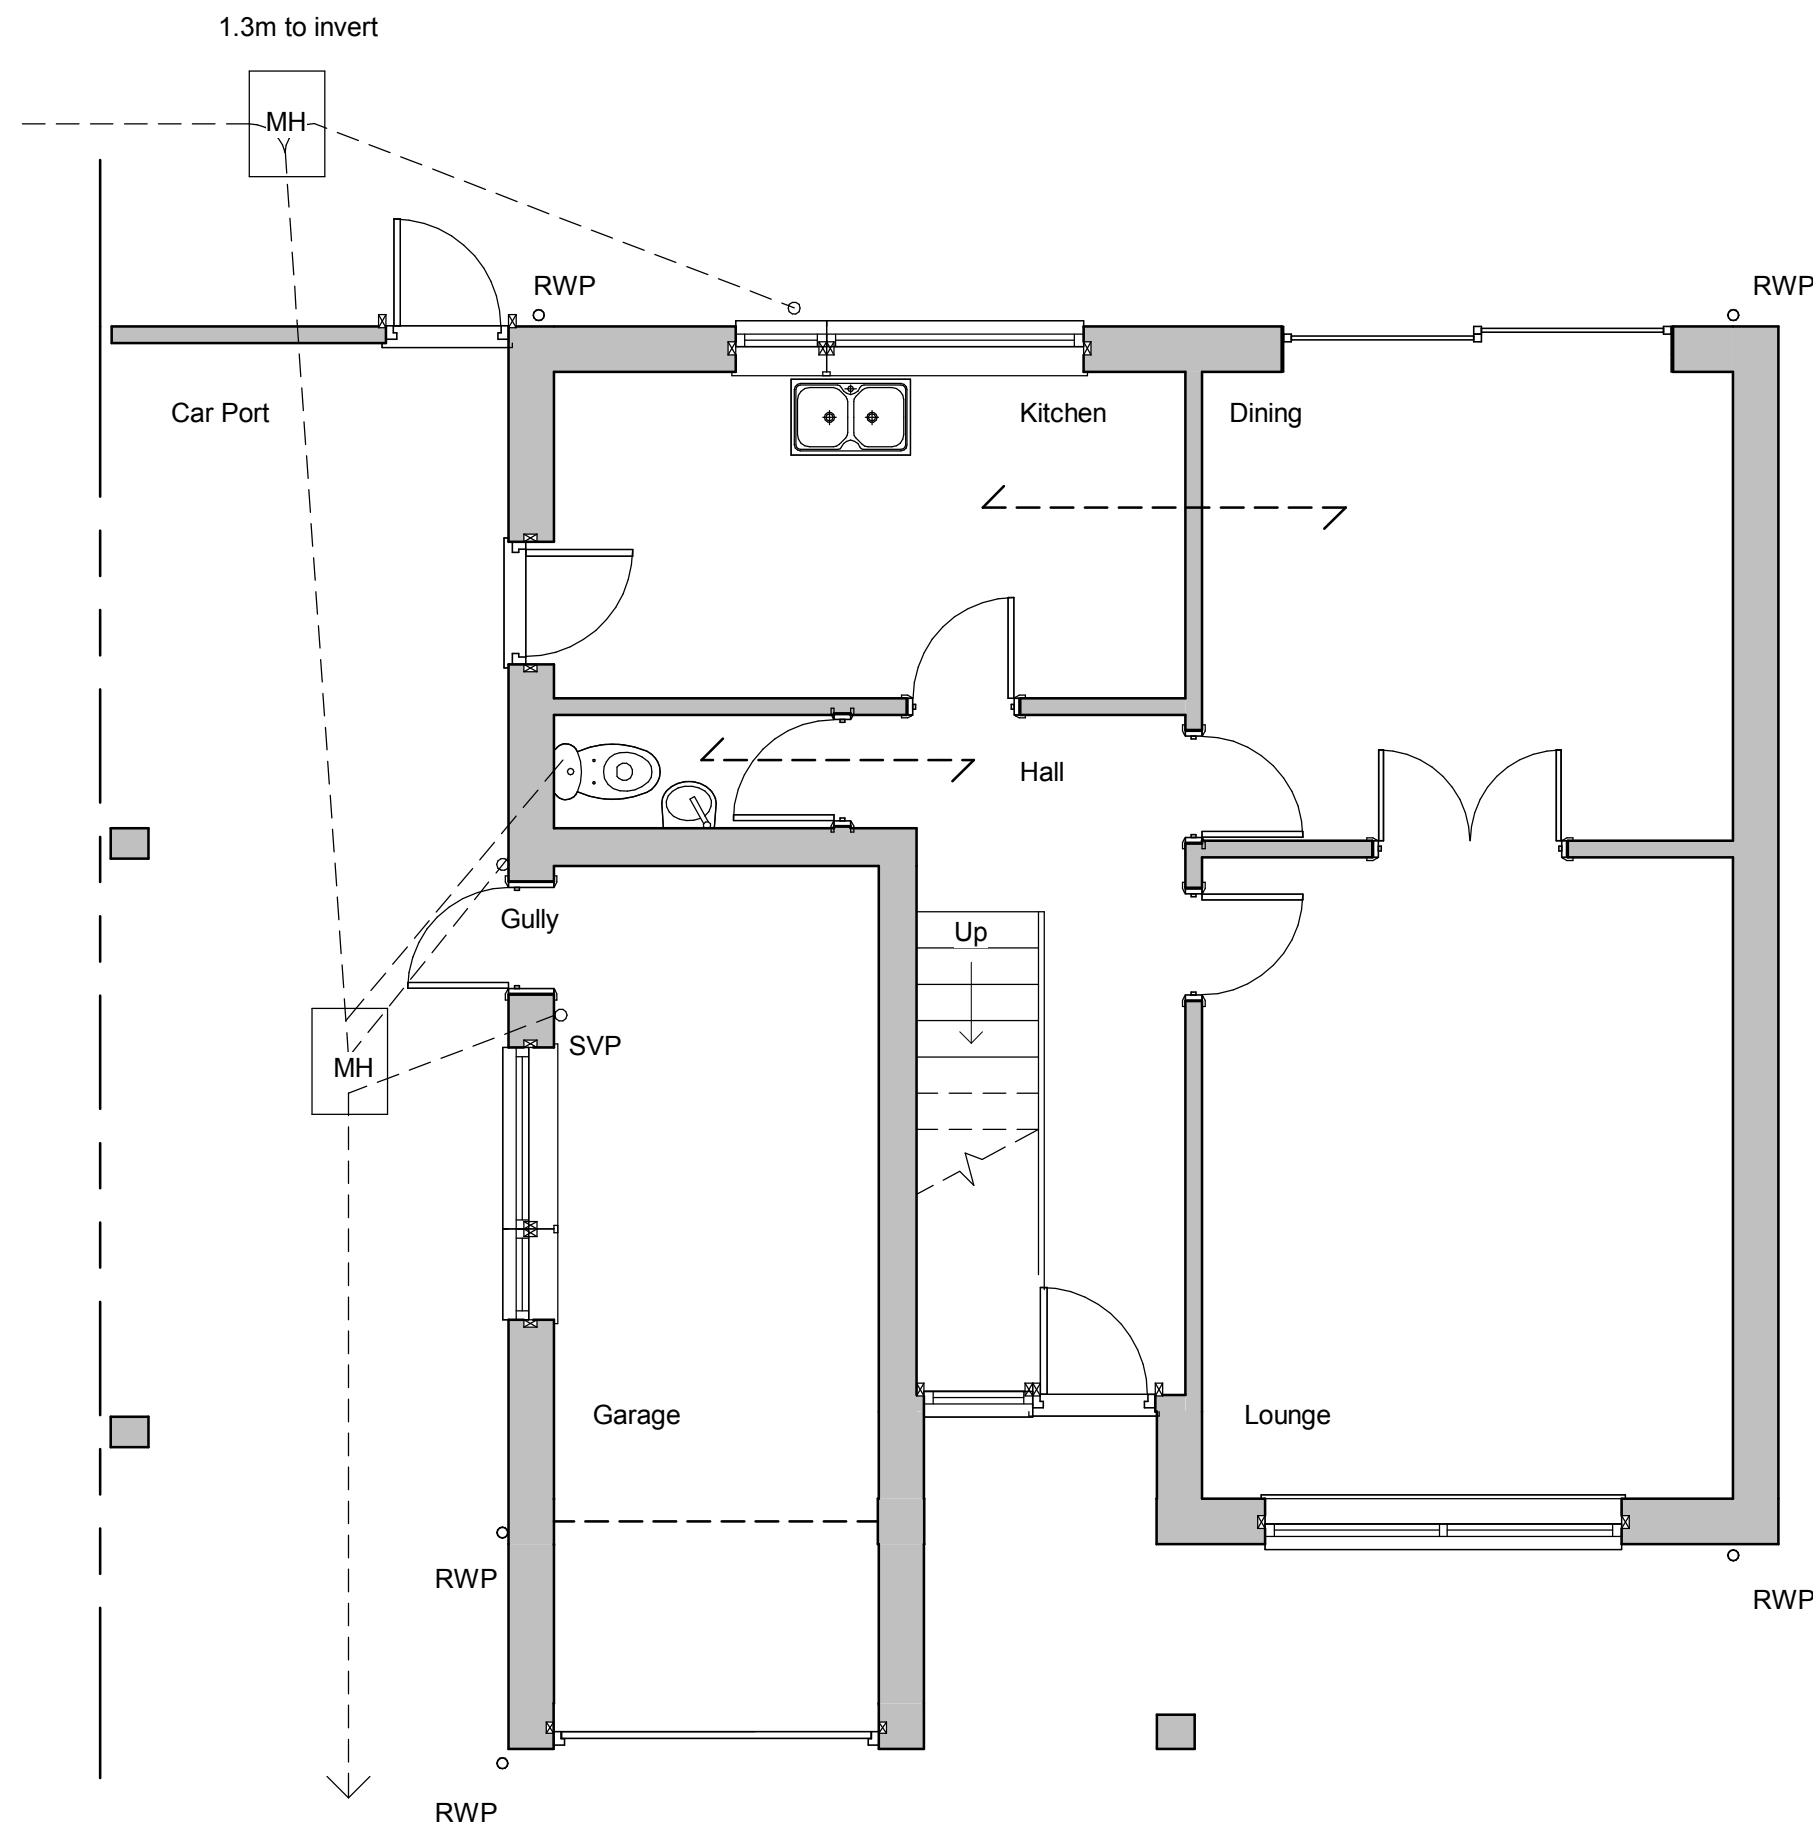


Ground Floor

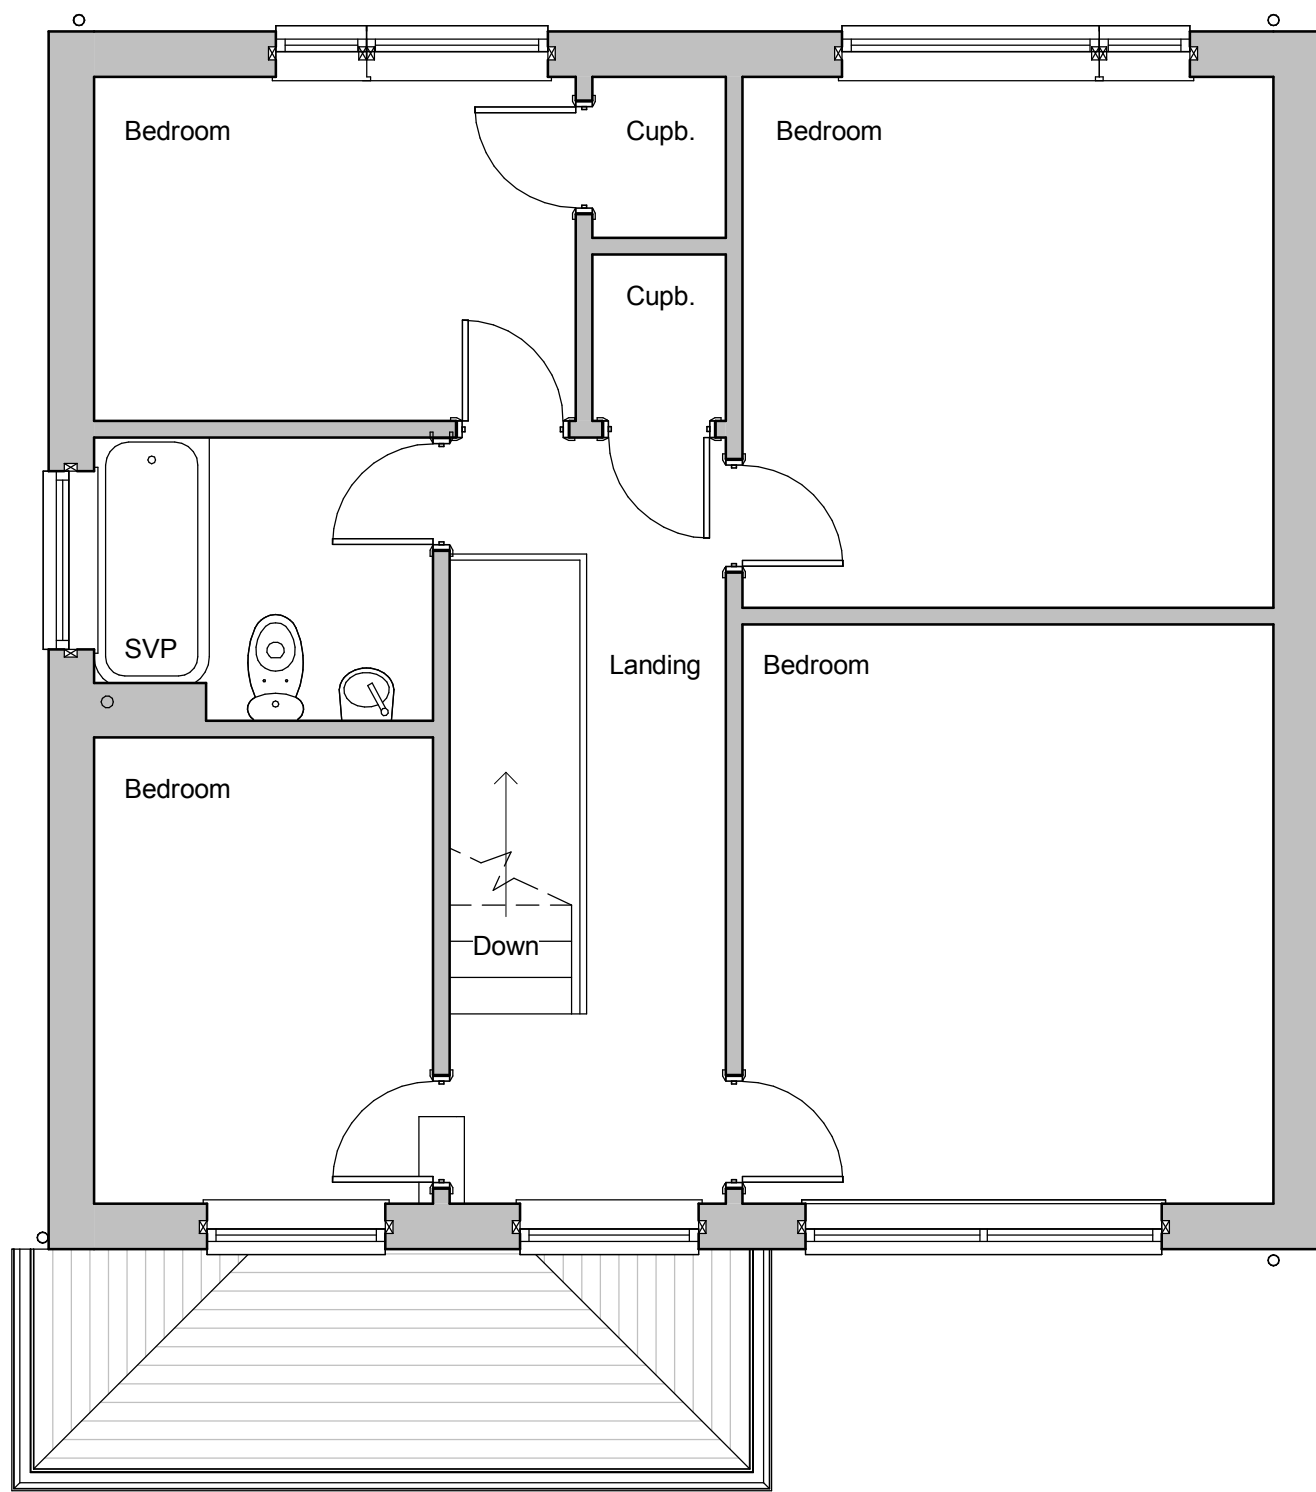


First Floor



Front Elevation

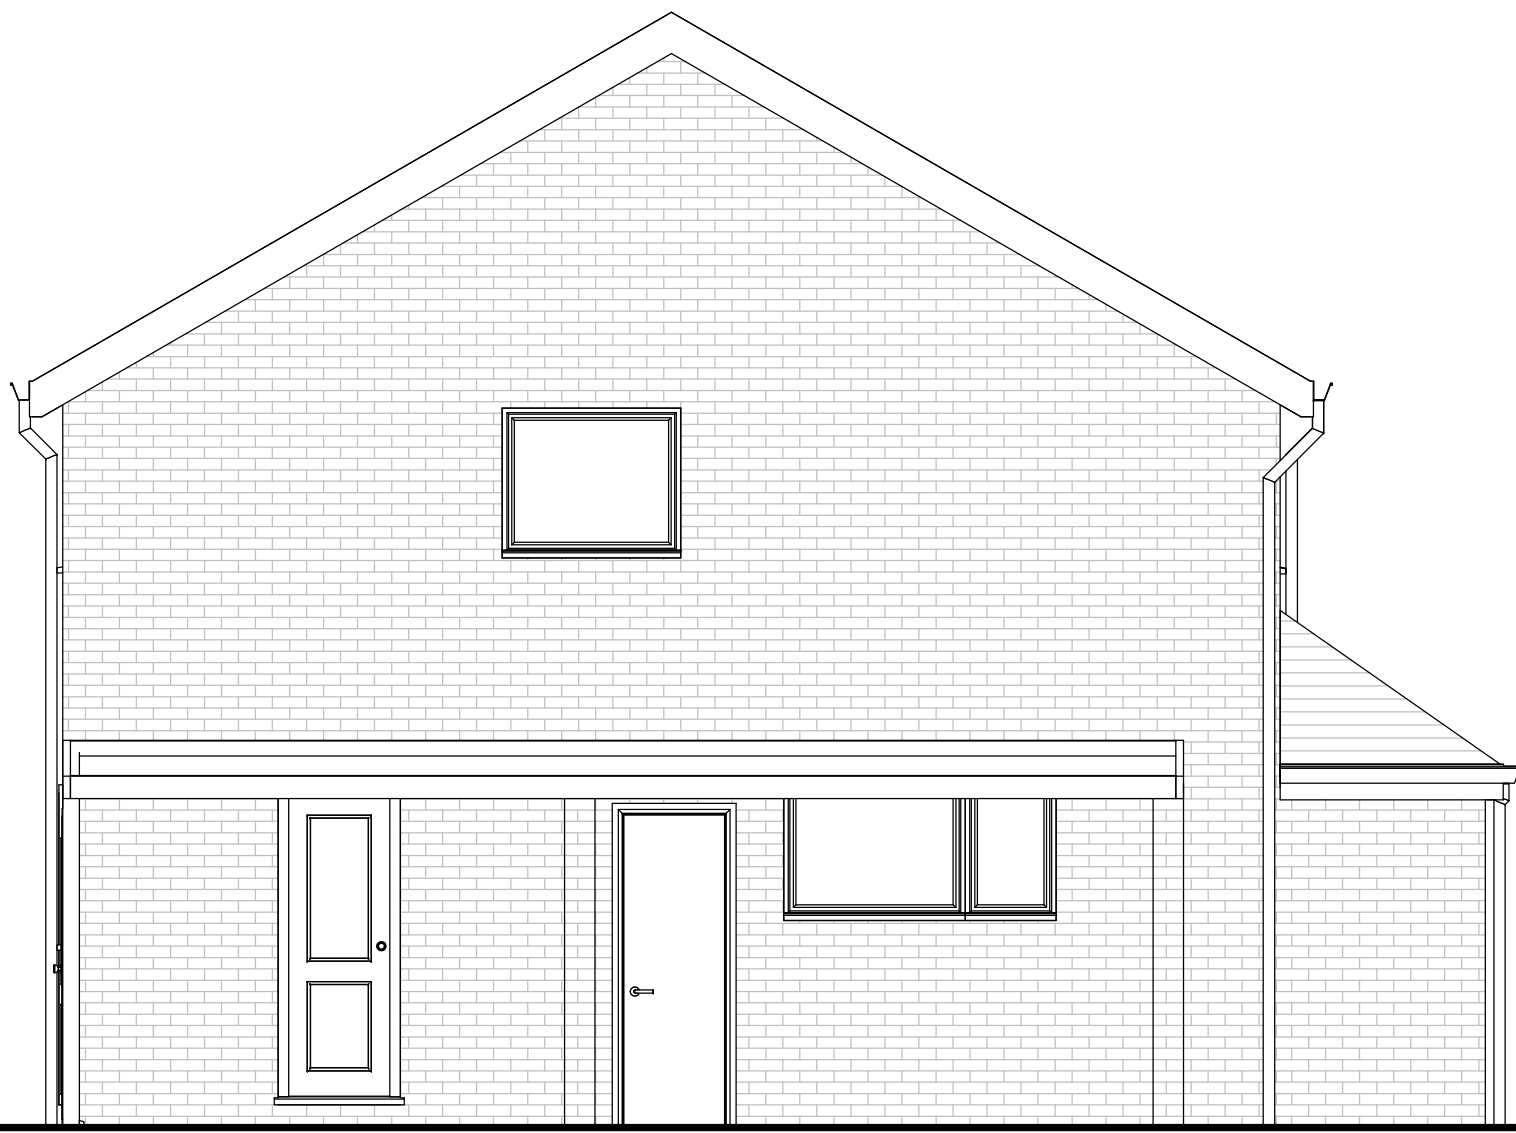


Side Elevation

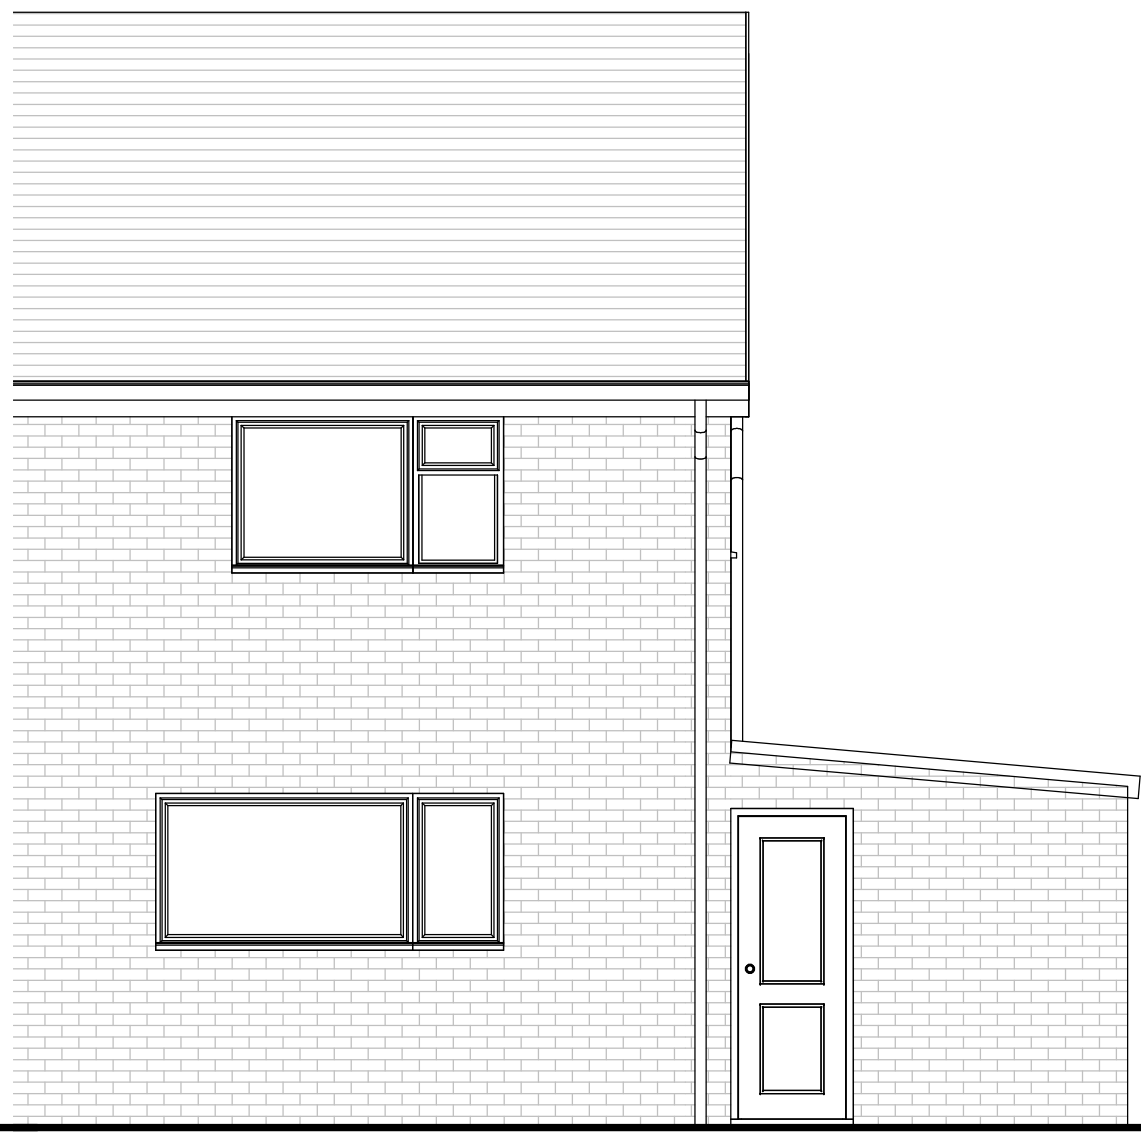

Rear Elevation

Revisions

 

Materials

Drawing Number 2018/165

Sheet 1 of 1

Size A1

Scale 1:50

Project

Existing Details
November 2018

Job Title

4 Barn Close
Emsworth
Hampshire
PO10 7LJ

Do Not scale from this drawing except for planning as photocopies will be subject to distortion
Drawings to be read in conjunction with all other Designers and structural engineers contract drawings and specifications: Any discrepancies must be brought to the attention of the Designer immediately.
The contractor must verify all dimensions by site measurement before ordering materials or manufacturing components.
Substitute materials and products to those named will be acceptable if proven to be of equal or higher performance and not in conflict with other elements

M.J.Humphrey
Ltd



Mel Humphrey MRICS, MBEng
39 Northease Drive
Hove
East Sussex
BN3 8PQ

Adam Humphrey
9 Racton Road
Emsworth
Hampshire
PO10 7SY

Mel@mjhumphrey.co.uk
07701055182

Adam@mjhumphrey.co.uk
07812419142