



This drawing may be scaled with reference to the scale bar for planning application purposes only. Do not scale for any other purpose, use only annotated dimensions. All dimensions are to be checked by parties using the drawing, and any errors or omissions are to be reported to James Potter Associates Ltd.

Rev.	Date	Note	Author	Checked
-	dd/mm/yy	Note	XXX	XXX

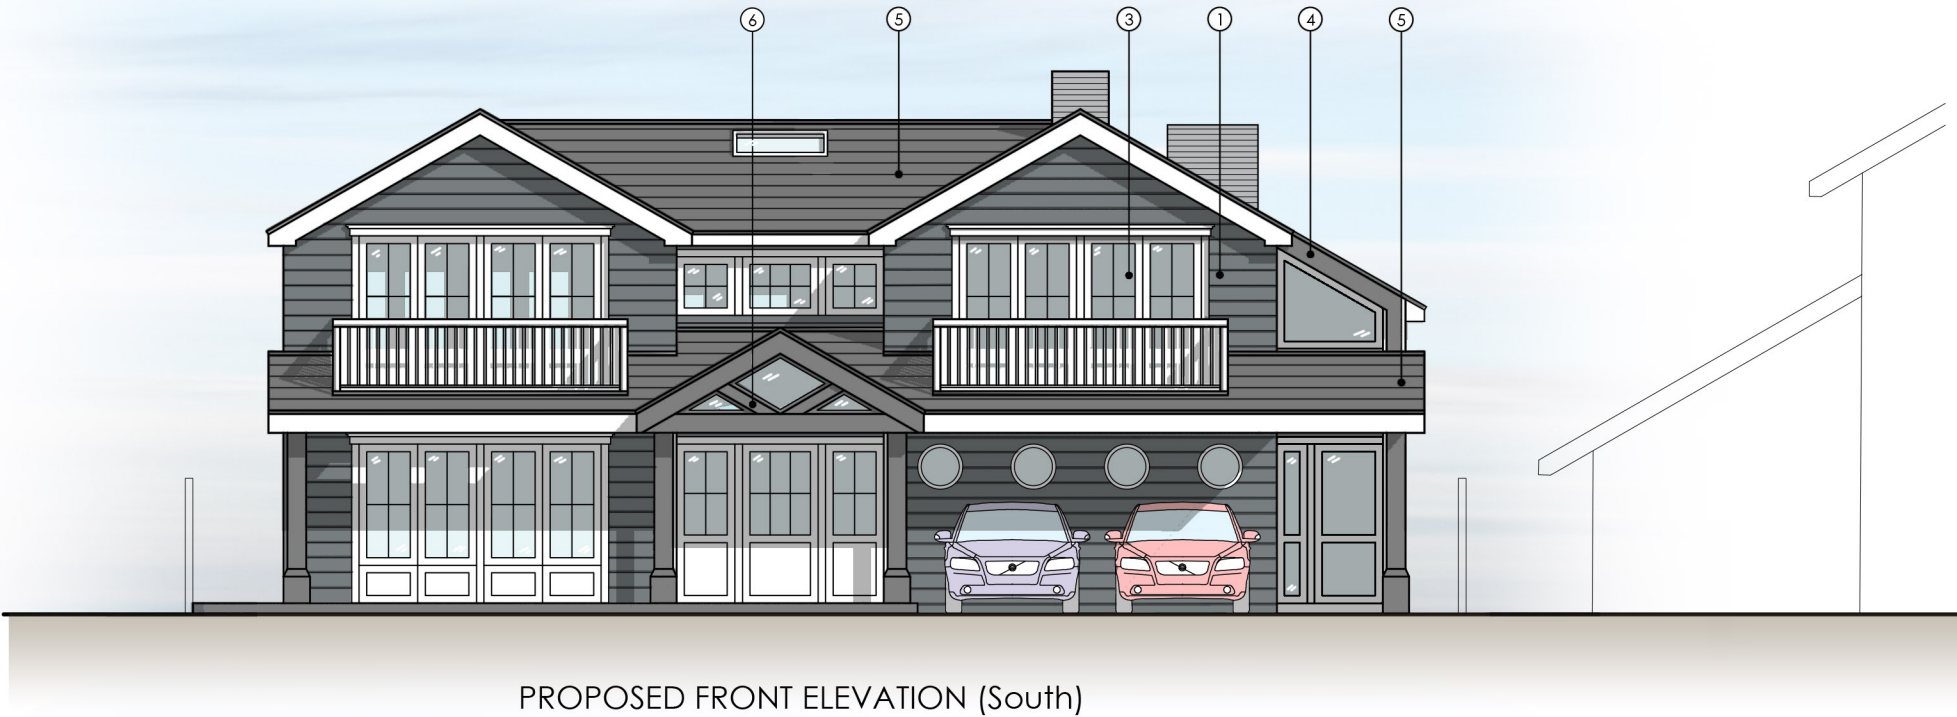


PROPOSED FRONT ELEVATION (South)

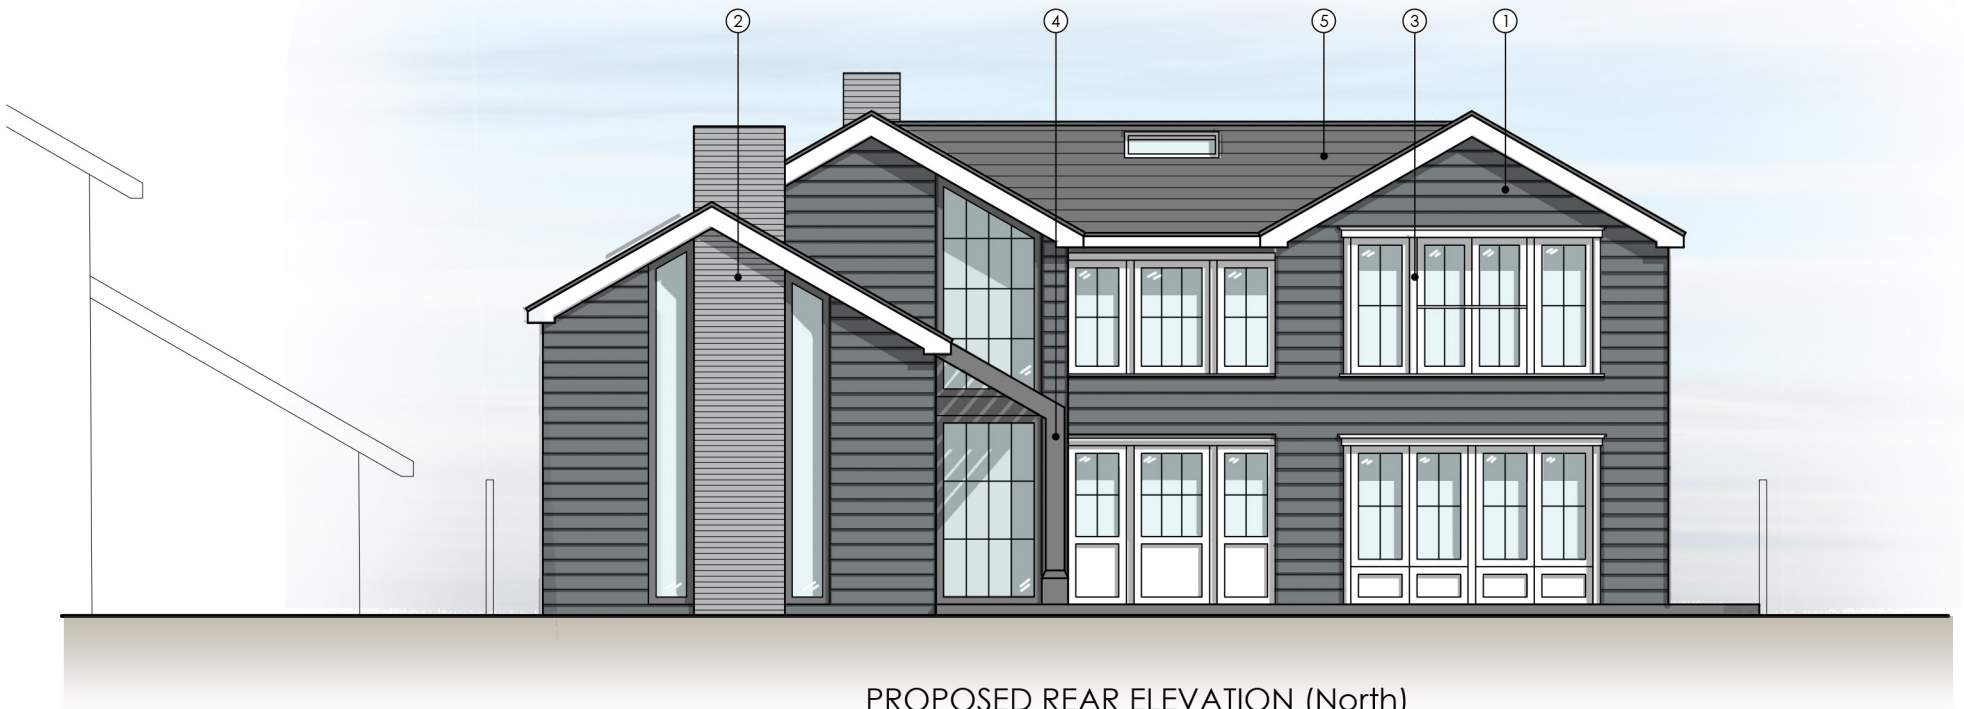

PROPOSED REAR ELEVATION (North)

MATERIALS KEY

1. DARK WEATHERBOARDING (To be confirmed by the clients)
2. DARK BRICKS
3. POWDER COATED ALUMINIUM GLAZING
4. PAINTED GALVANIZED STEEL COLUMNS (Marine Grade)
5. SLATE ROOF TILES
6. PPC ALUMINIUM

 

Project	DOUBLE STOREY SIDE EXTENSION, NEW ROOF + INTERNAL ALTERATIONS 10 WESTERN PARADE EMSWORTH, PO10 7HS					Drawing	PROPOSED ELEVATIONS			
						Job-Dwg Number	18065-PL-009		Rev.	-
Client	MR & MRS BROWN					 JAMES POTTER ASSOCIATES www.jpa.design JPA - PORTSMOUTH Suite 1, Winter Works, Rear of 119 Winter Road, Southsea, Portsmouth, PO4 8DS t. +44(0)2393 871 000				
Status	PLANNING									
Scale	1:100		Sheet Size A3							
Author	AS	Checked	JP	Date	05/04/19					