



PRE-DRILLED SCREW HOLES
FOR ATTACHMENT 12no. (2.0m SPACING)


MAIN FASCIA SIGN

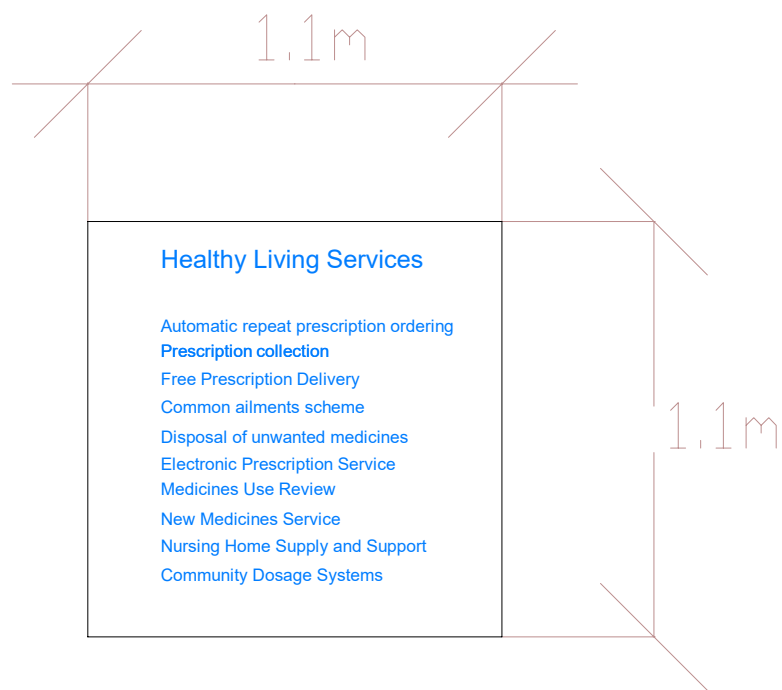

SECONDARY SIGN

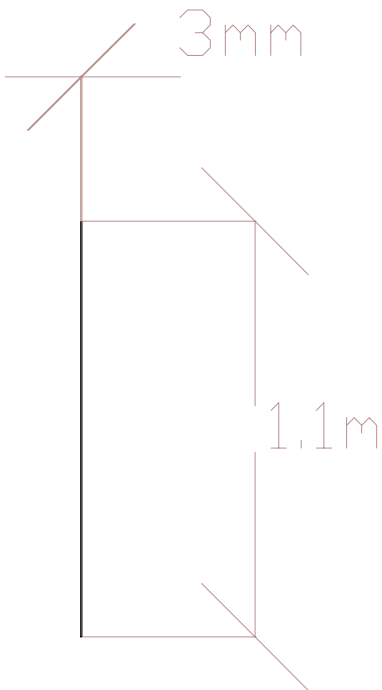


SECONDARY SIGN - SIDE VIEW

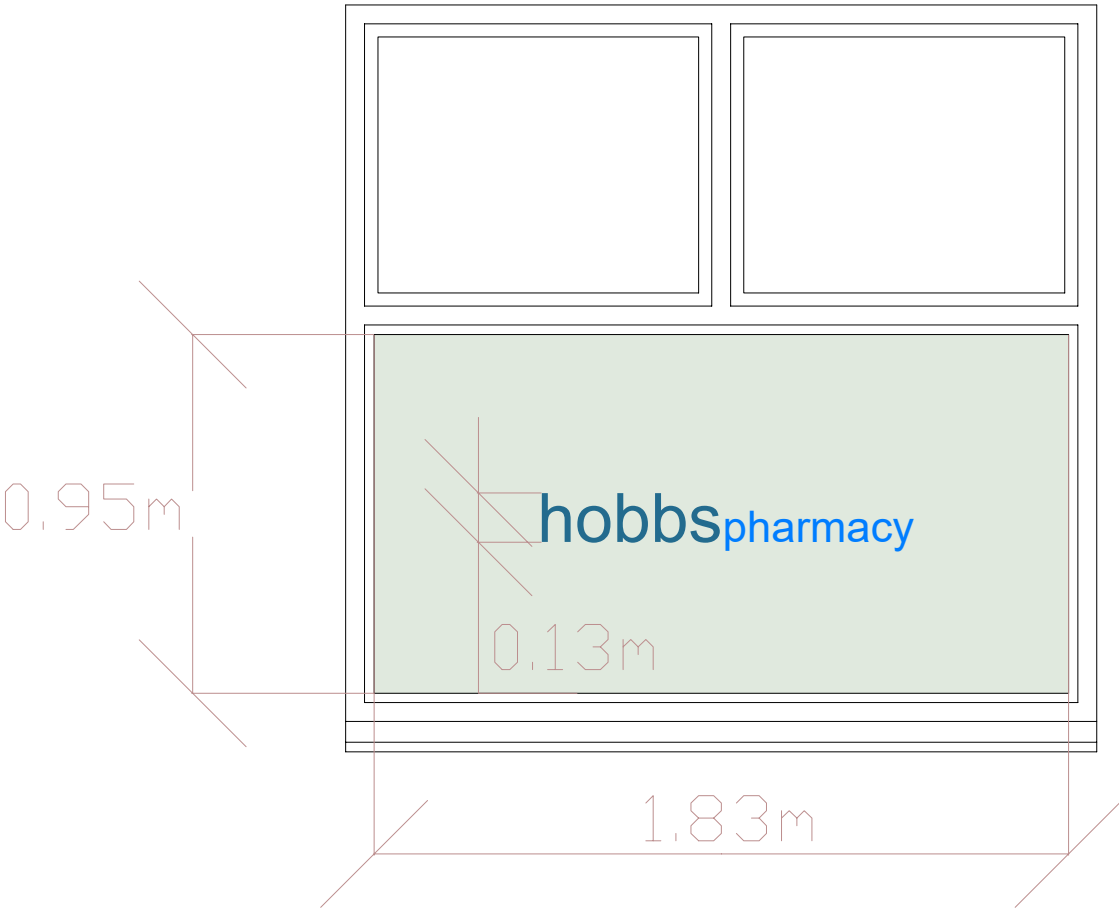

OPAQUE WINDOW FILM
INTERNALLY APPLIED

WINDOW FILM & DECAL

BOTH FASCIA & SECONDARY SIGNAGE ARE TO BE LIGHT WEIGHT PAINTED ALUMINIUM, MADE FROM TWO SYNTHETIC PLATES WITH A RIGID CORE (DIBOND), SO THERE IS NO FLEX AND IS WATER RESISTANT. ALUMINIUM DEPTH IS 3mm. SIGNS TO BE SCREWED INTO WALL/HOARDING APERTURE USING PRE DRILLED PILOT HOLES. TEXT AND IMAGES/DECALS TO BE PRINTED DIGITALLY AND GIVEN A COATING OF UV PROTECTIVE LAMINATE.

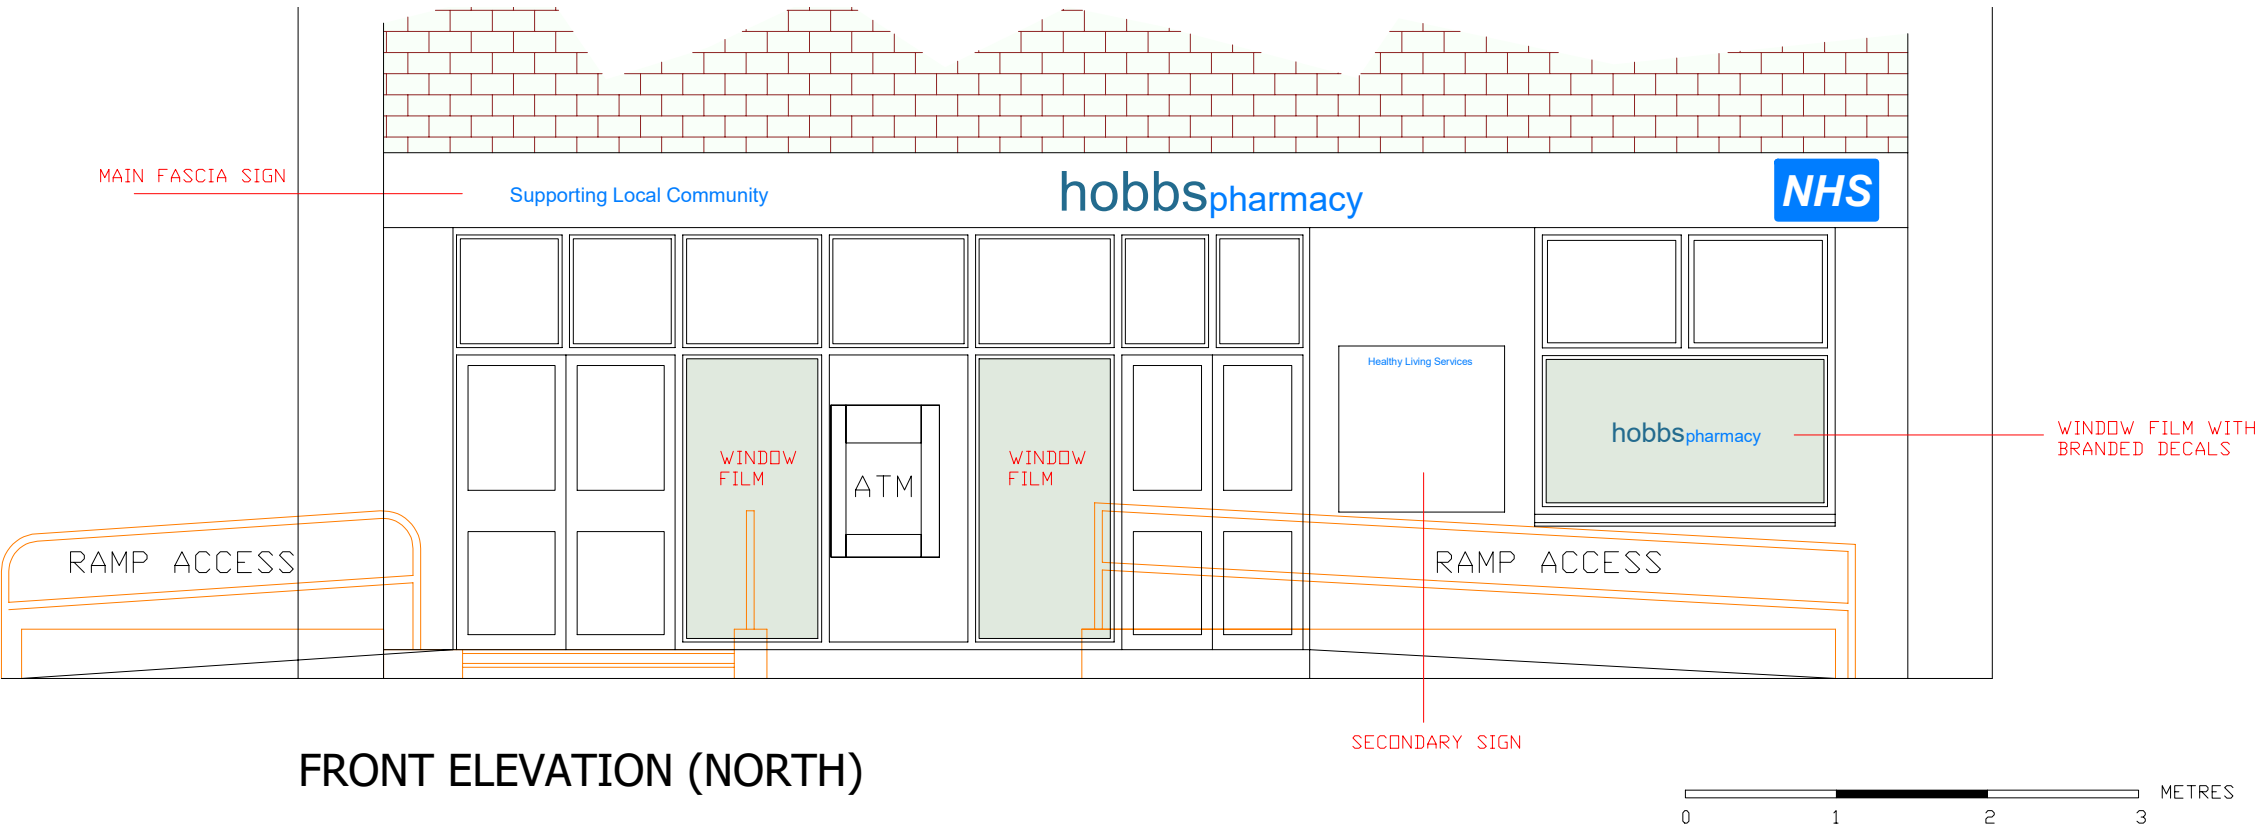

FRONT ELEVATION (NORTH)

Notes:

PROPOSED LAYOUT

All measurements in millimetres. All heights measured from local datum unless otherwise stated.

Do not scale from document unless for planning purposes, all dimensions to be checked on site.

The measured survey displayed on the page does not form part of a structural survey. Whilst we have taken every care to measure the property, we have not measured any areas that are hidden or concealed or where reasonable access is unavailable.

No assumptions should be made to both the construction type or material of any detail on the plans.

copyright Trueplan (UK) Ltd 2018

Project:

22 Mengham Road
Hayling Island
Hampshire
PO11 9BH

Job no.: 38386-7

Revision: 000

Drawn on: 13-11-2018

Drawn by: A.WATT

Client:

Saeed Younis

Scale: @A2

Elevations: 1:50

Signage Displays: 1:20



Trueplan (UK) Ltd
Mount Pleasant House
2-6 Lonsdale Gardens
Tunbridge Wells
Kent TN11 1HJ
01892 614881

plans@trueplan.co.uk
trueplan.co.uk
@Trueplanuk
facebook.com/trueplan