




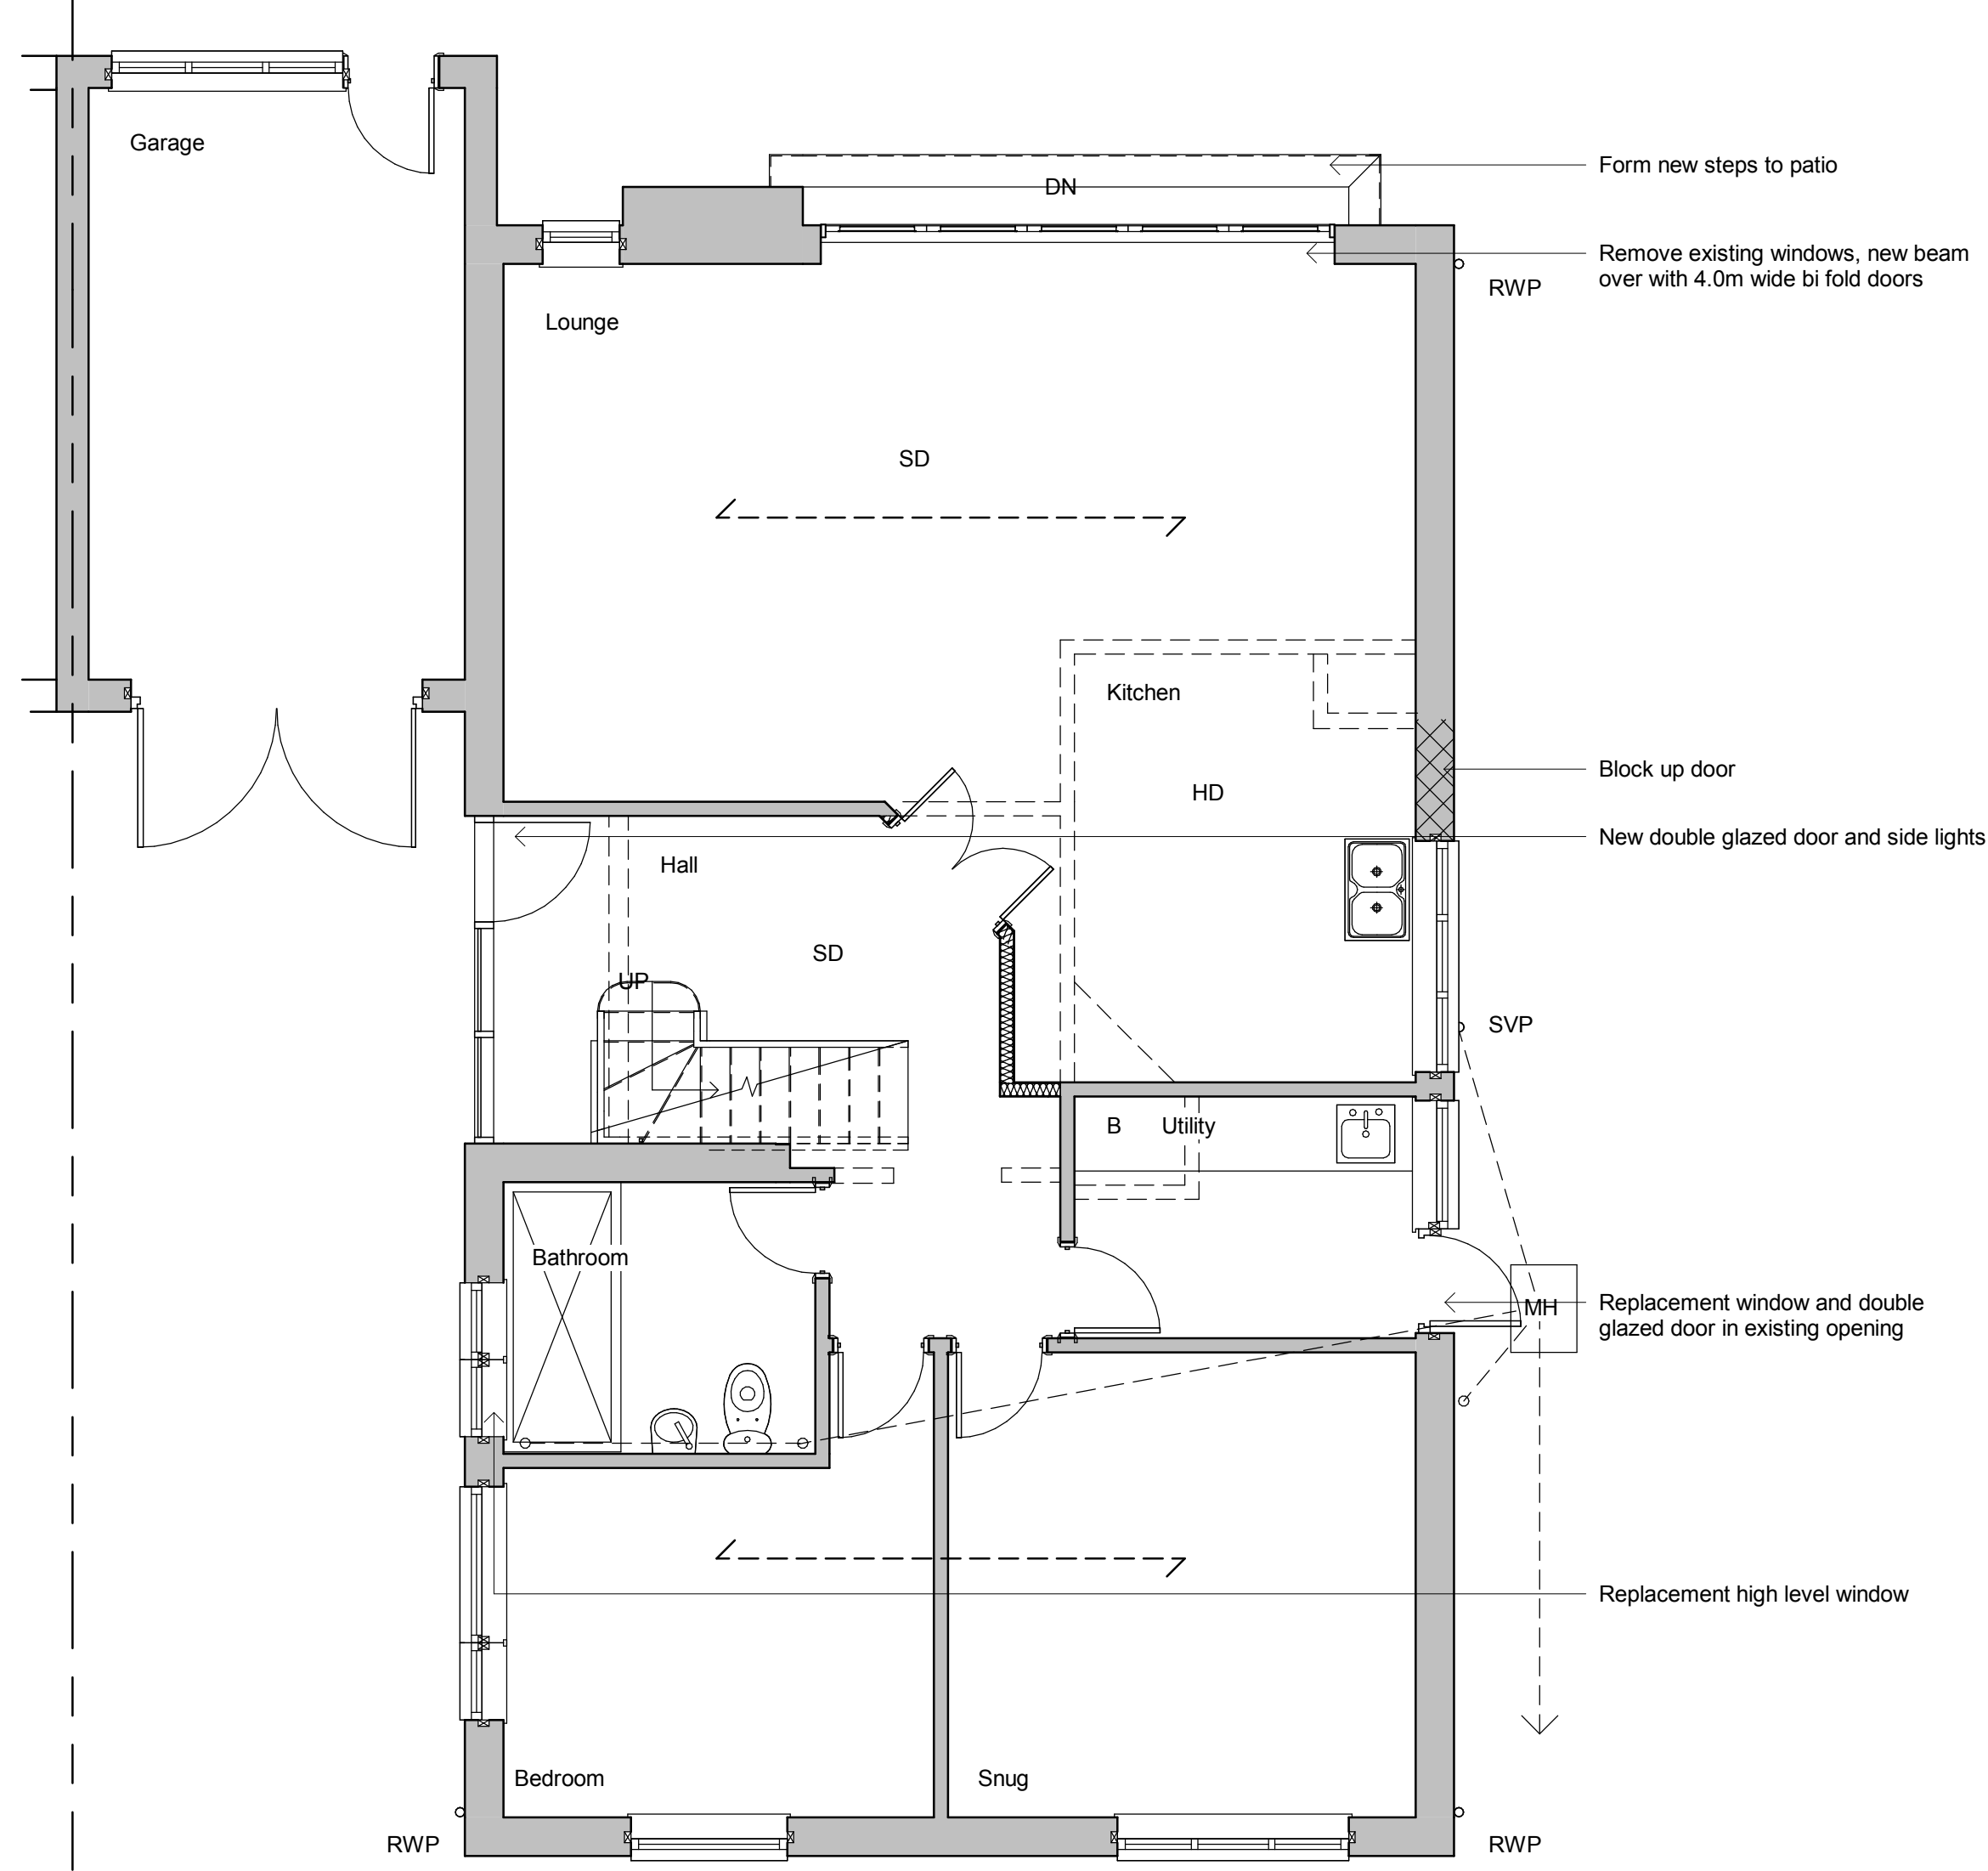

Ground Floor

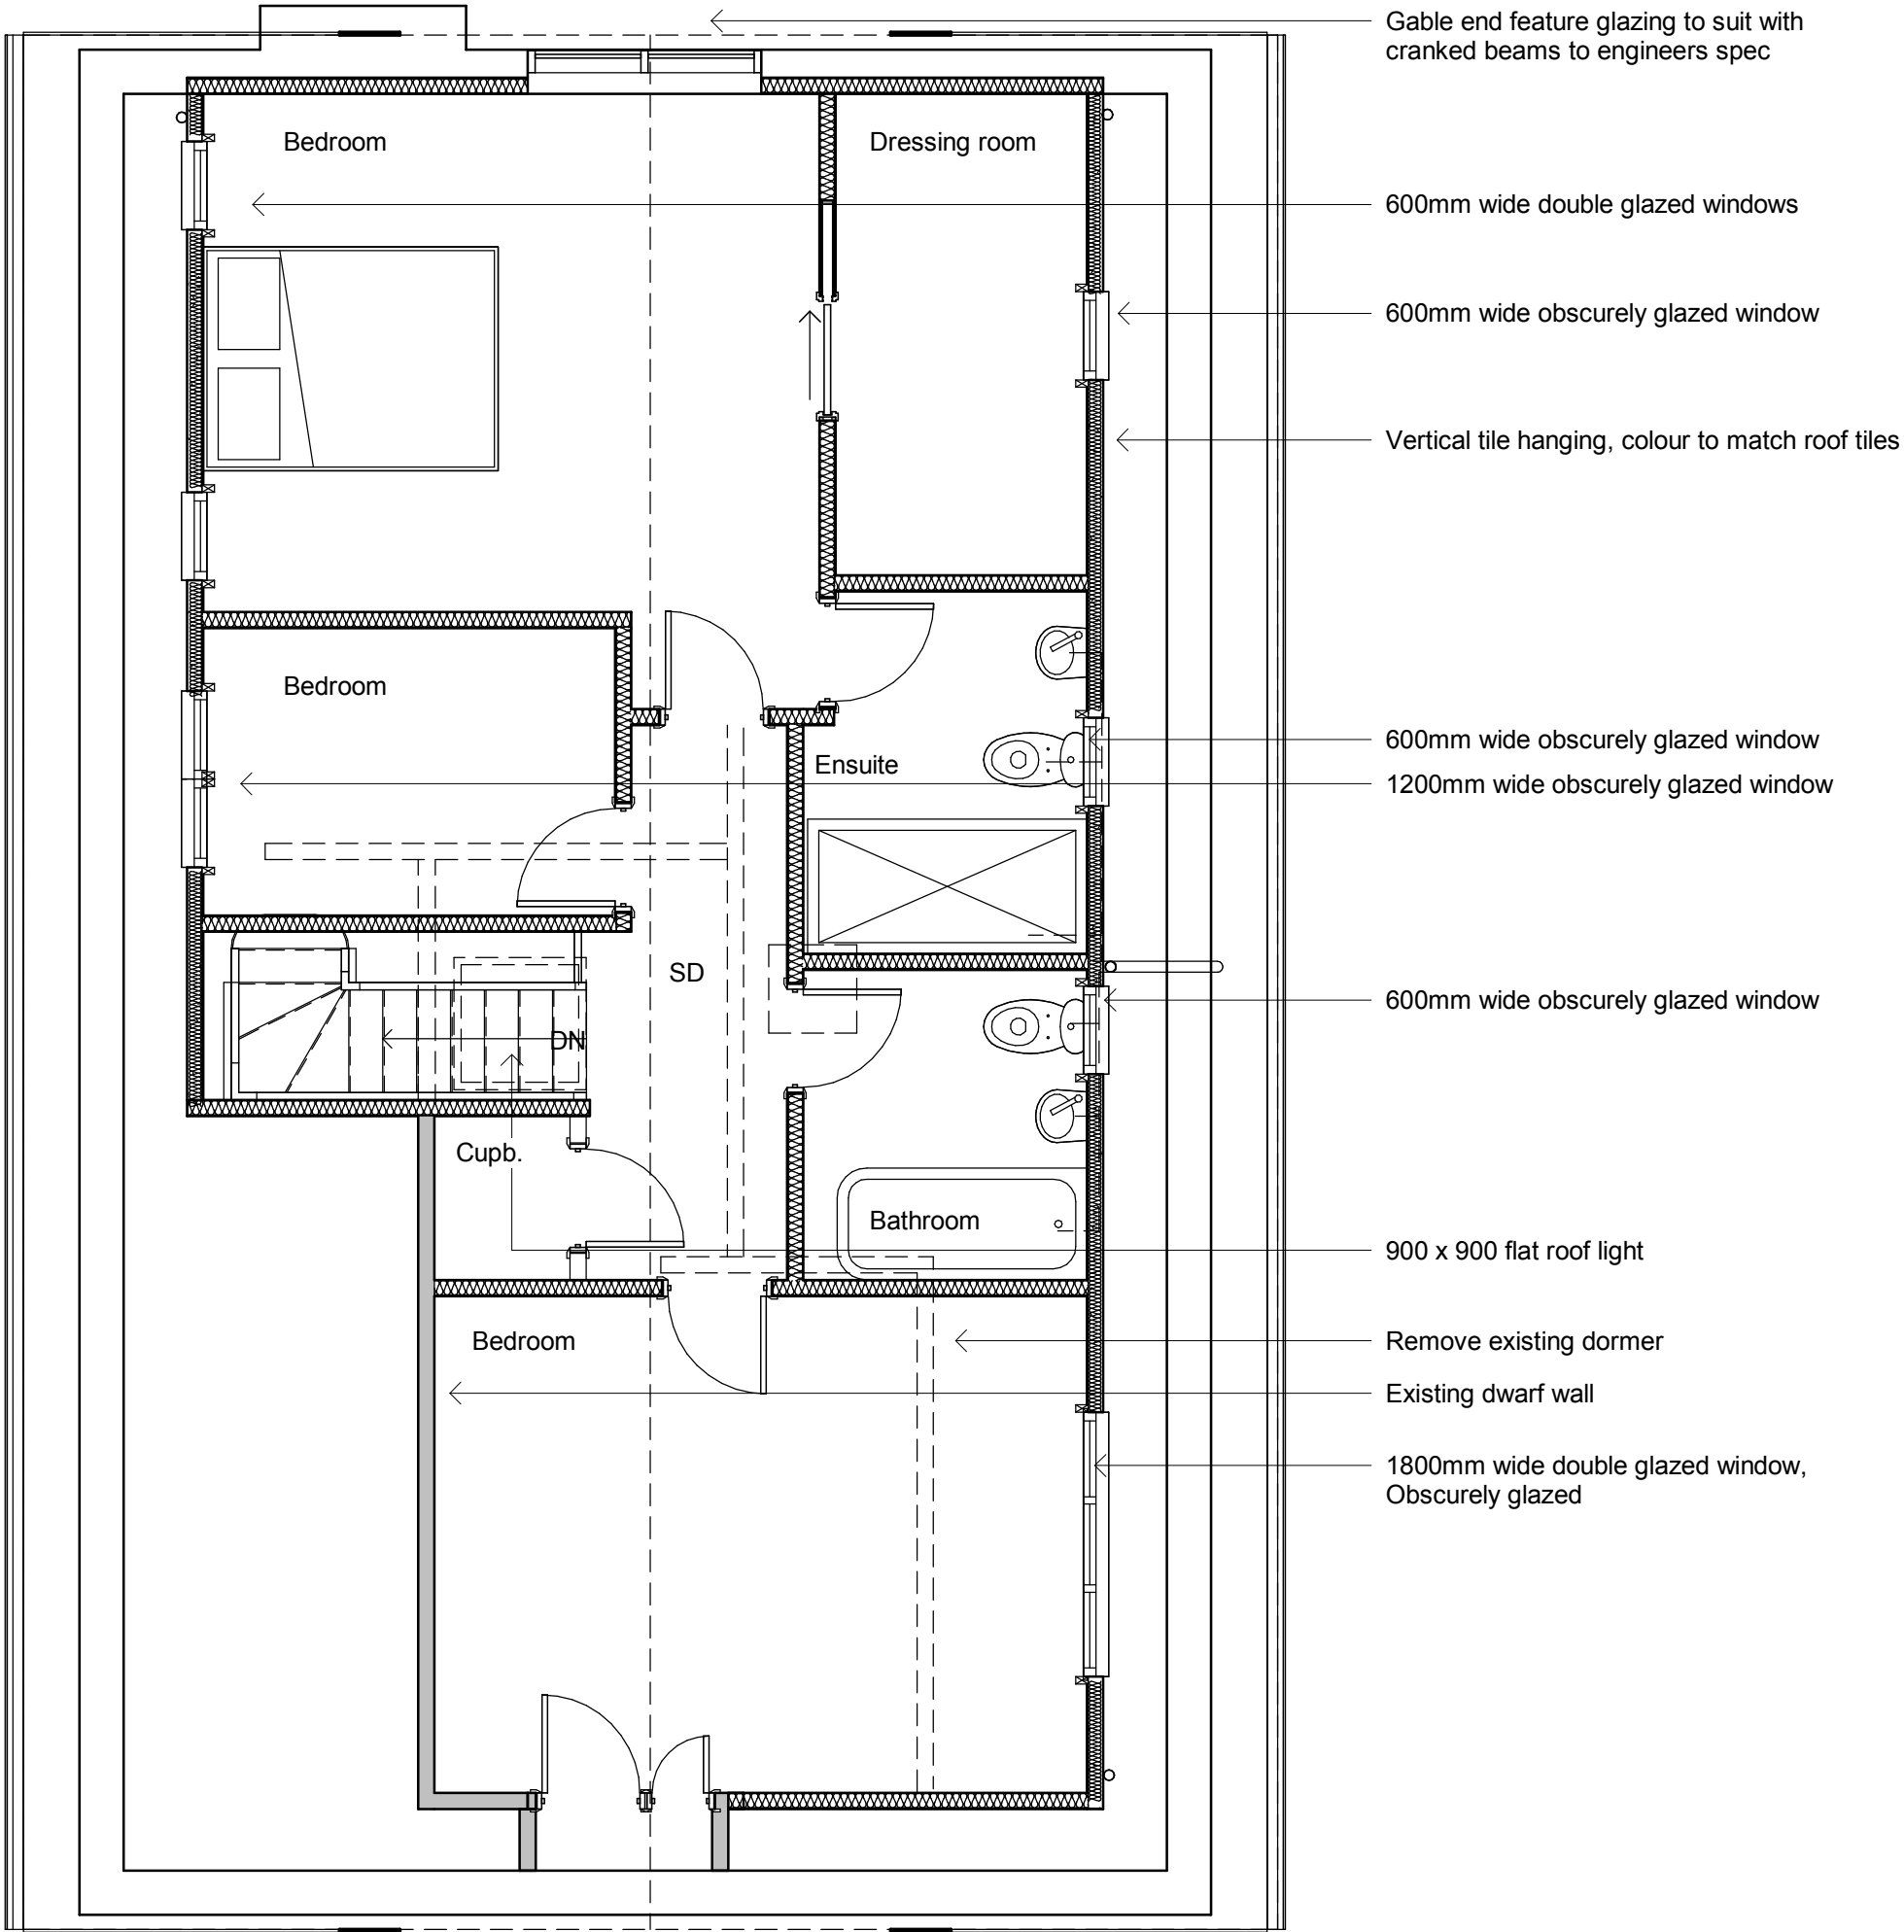


First Floor

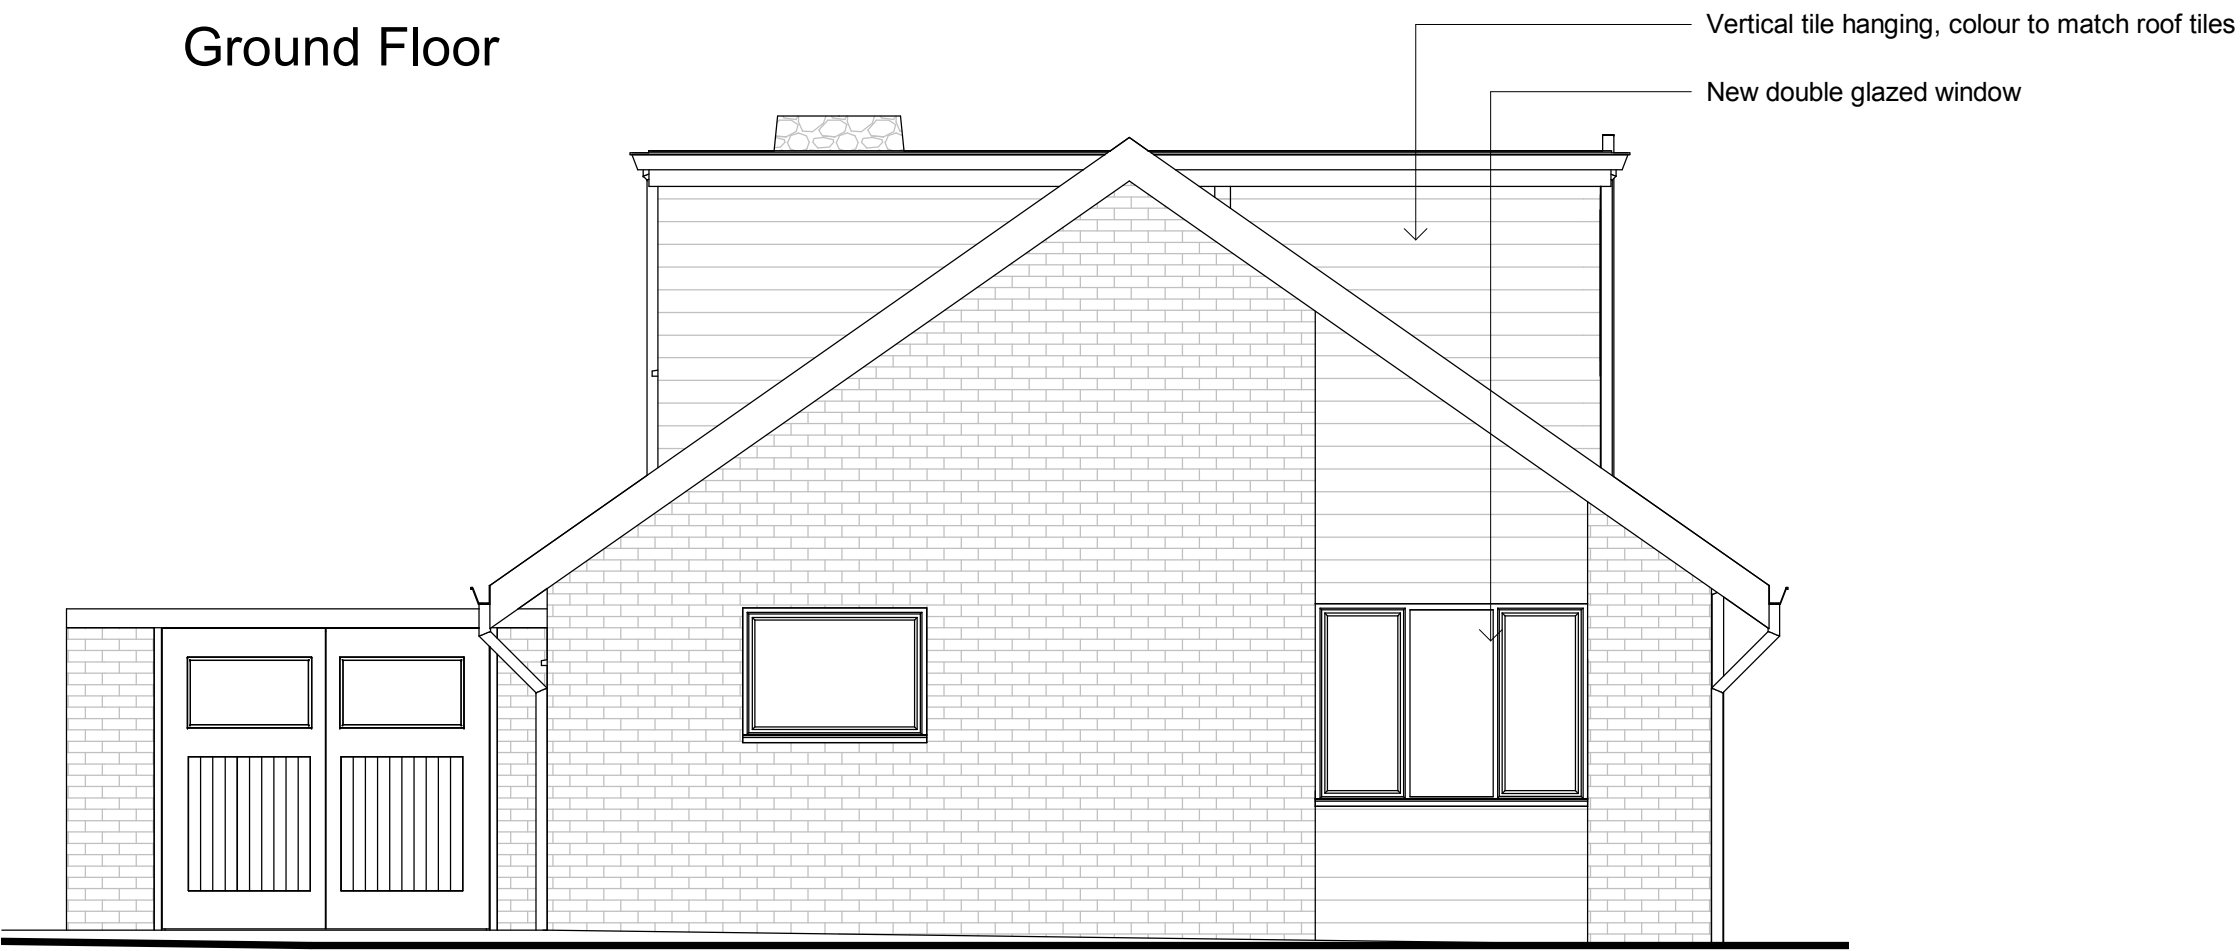


Front Elevation



Side Elevaton


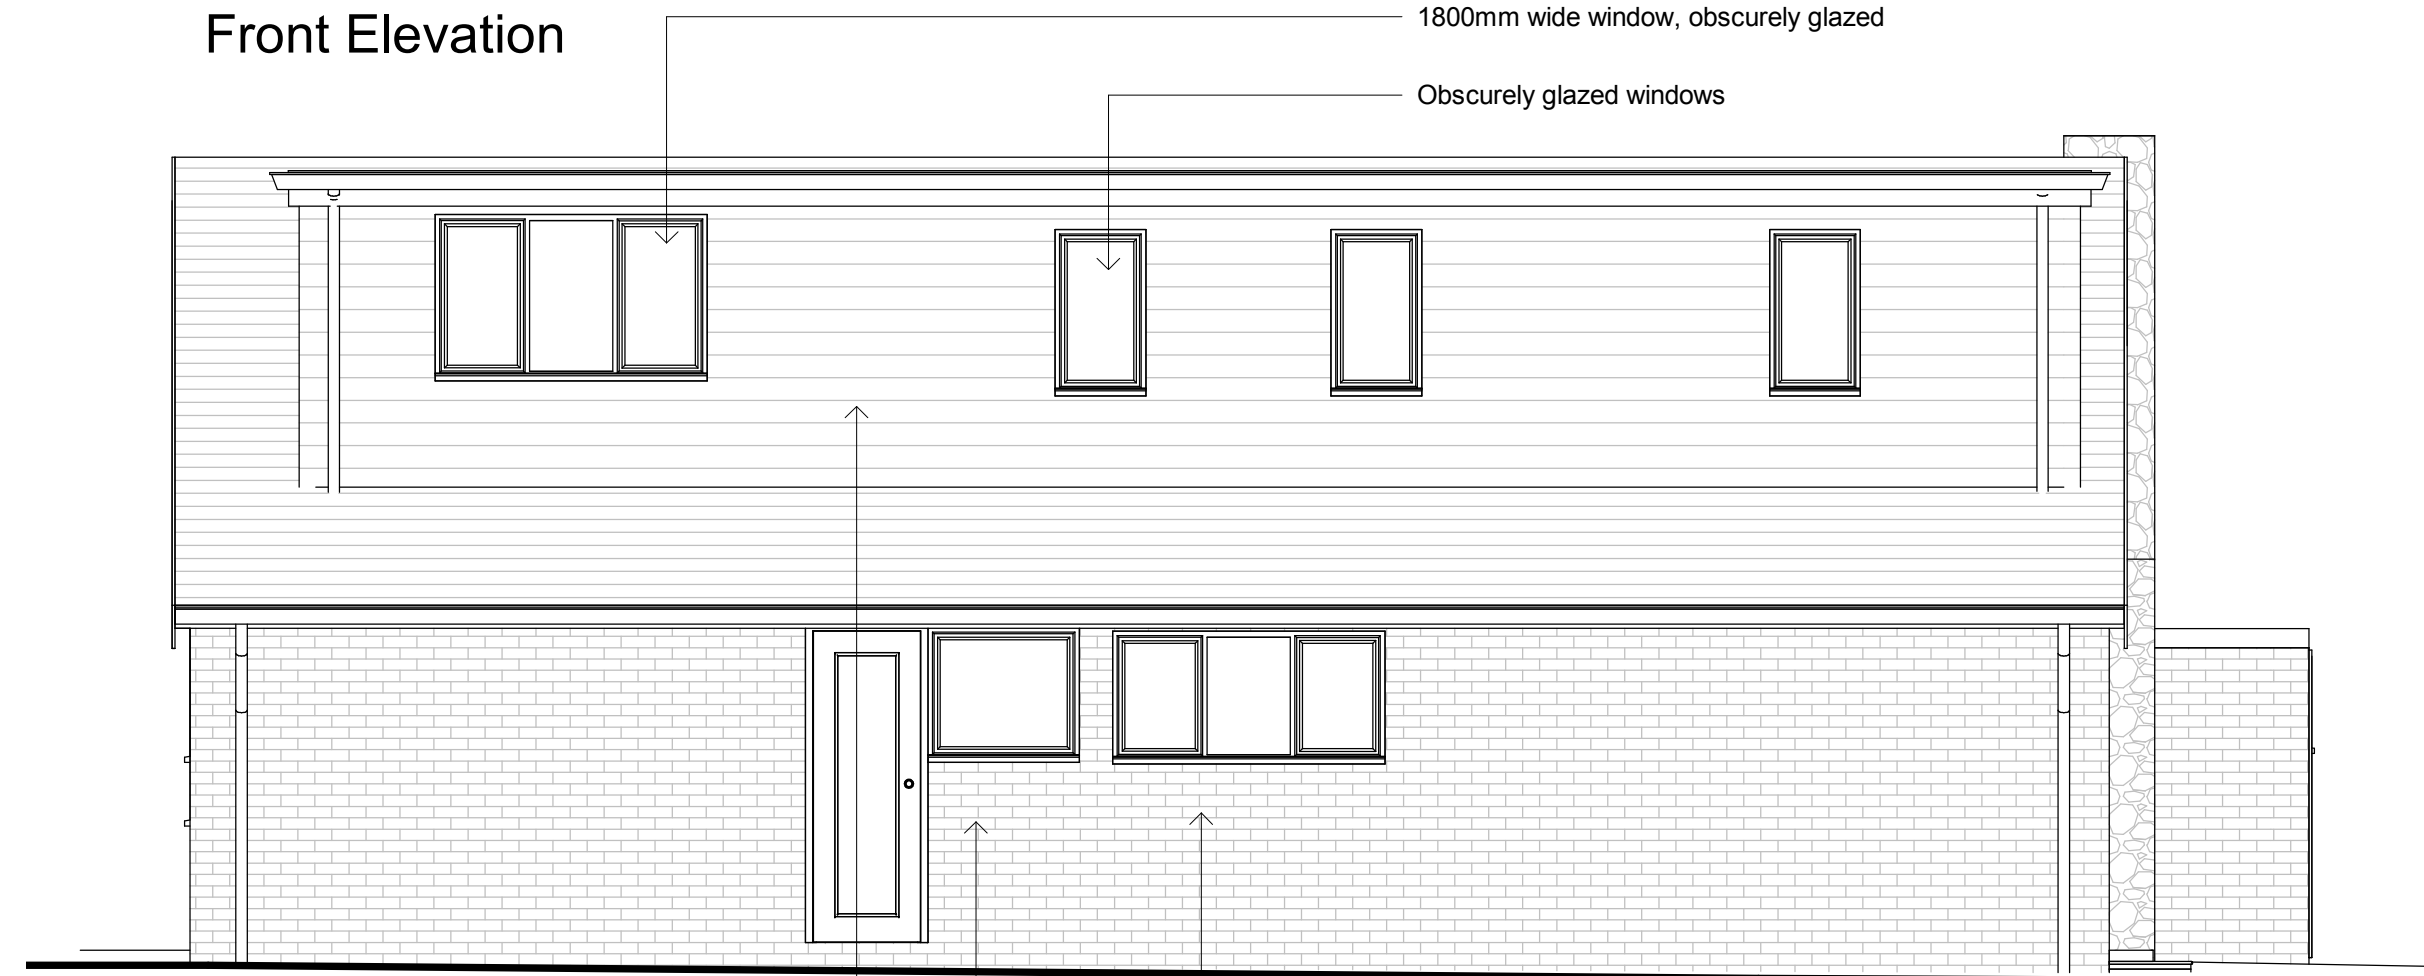


Side Elevation

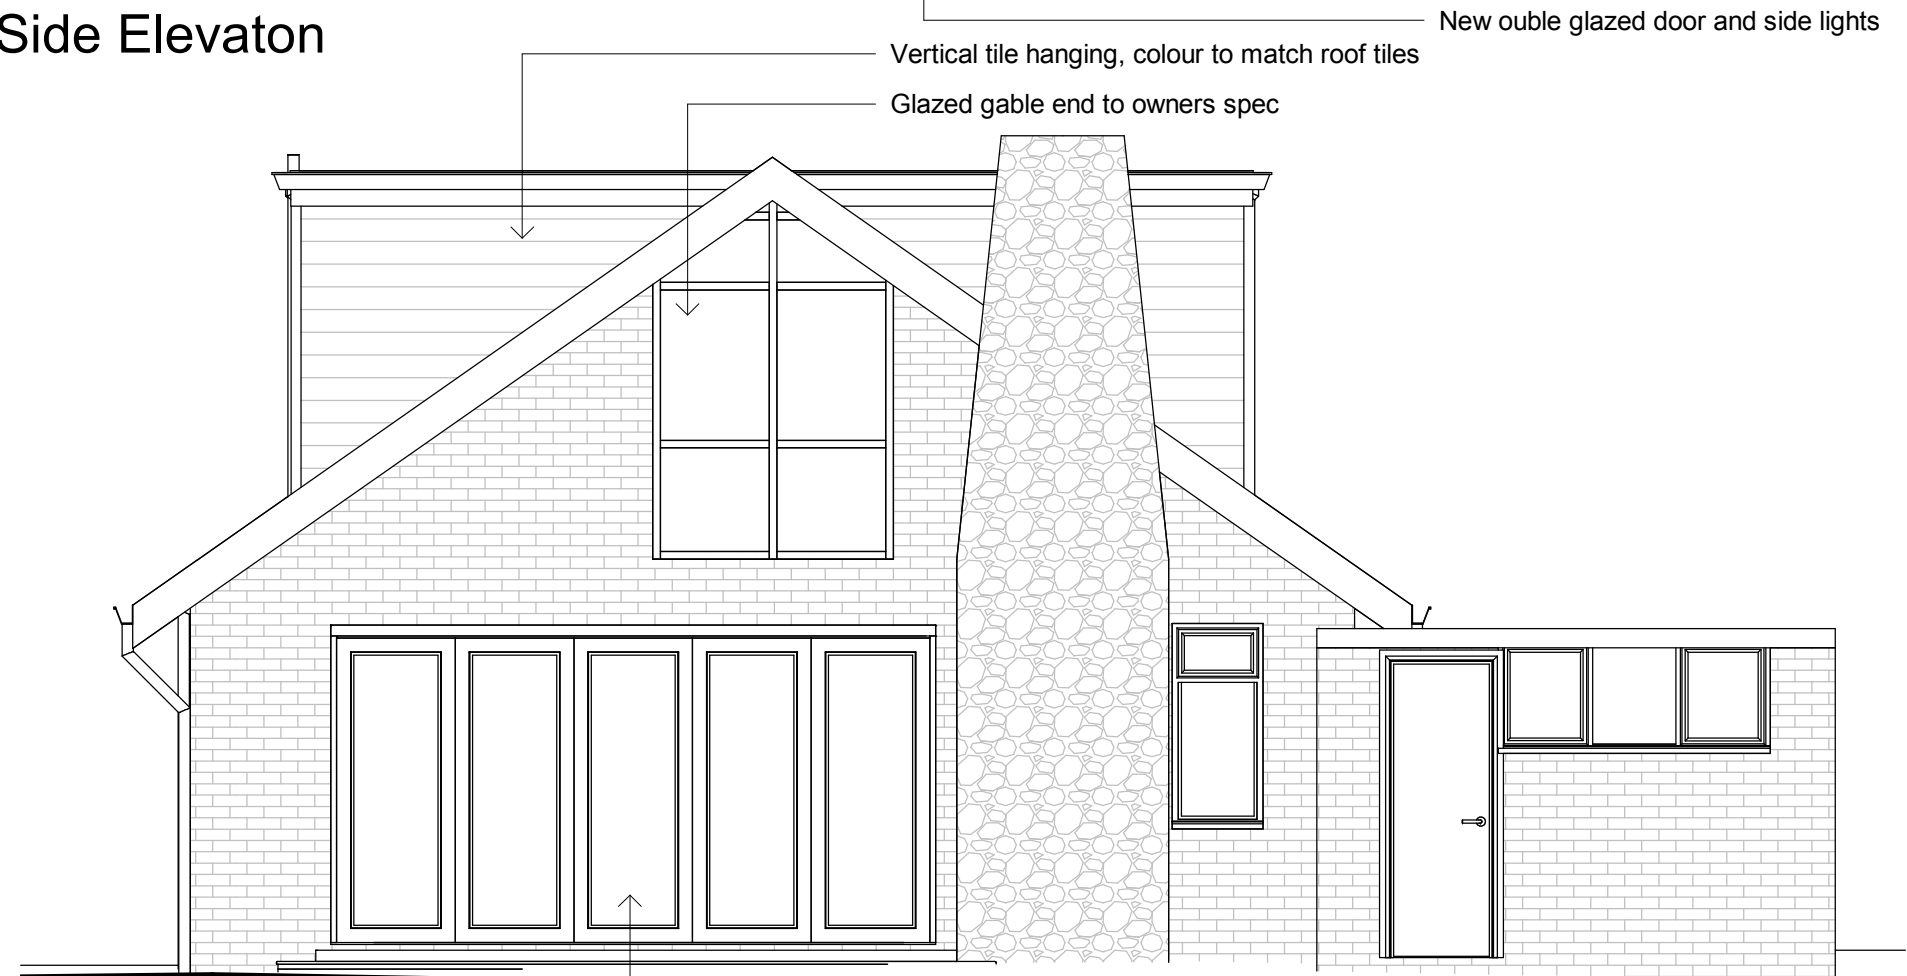

Rear Elevation

Revisions

  

A - November 2018

Client Revisions

B - January 2019

Materials amended to Vertical tile hanging, colour to match roof tiles

Materials

Vertical tile hanging, colour to match roof tiles

White PVC doors and windows

Drawing Number 2018/162 Sheet 1 of 1

Size A1 Scale 1:50, 1:100

Project
Proposed details
November 2018

Job Title
21 Birch Tree Drive
Emsworth
Hampshire
PO10 7RS

Do Not scale from this drawing except for planning as photocopies will be subject to distortion
Drawings to be read in conjunction with all other Designers and structural engineers contract drawings and specifications: Any discrepancies must be brought to the attention of the Designer immediately.
The contractor must verify all dimensions by site measurement before ordering materials or manufacturing components.
Substitute materials and products to those named will be acceptable if proven to be of equal or higher performance and not in conflict with other elements

M.J.Humphrey
Ltd



Mel Humphrey MRICS, MBEng
39 Northease Drive
Hove
East Sussex
BN3 8PQ
Adam Humphrey
9 Racton Road
Emsworth
Hampshire
PO10 7SY

Mel@mjhumphrey.co.uk 07701055182
Adam@mjhumphrey.co.uk 07812419142