




NOTES:
Dimensions to be checked on site before commencing work. Any discrepancies shall be reported to the architect immediately.
Do not scale from these drawings except for planning purposes. Use figured dimensions only.
Where applicable this drawing is to be read in conjunction with other consultants' drawings.

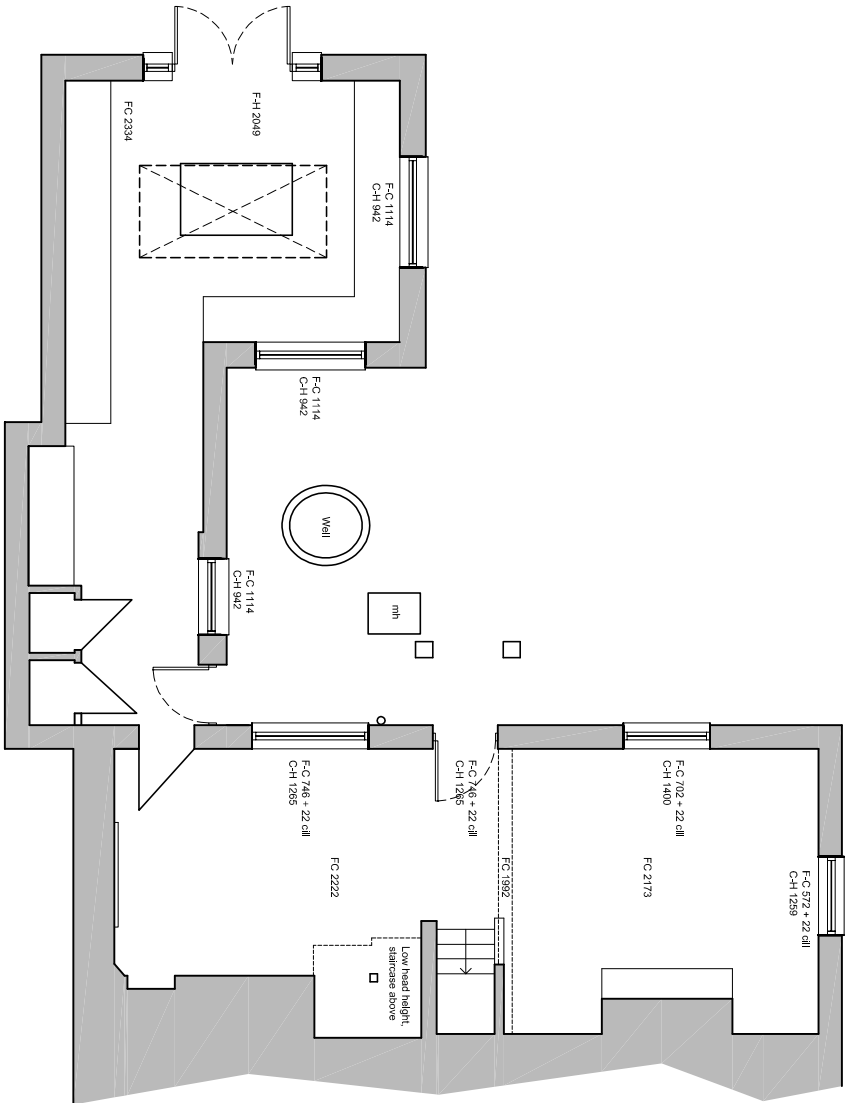


(part) Ground floor plan

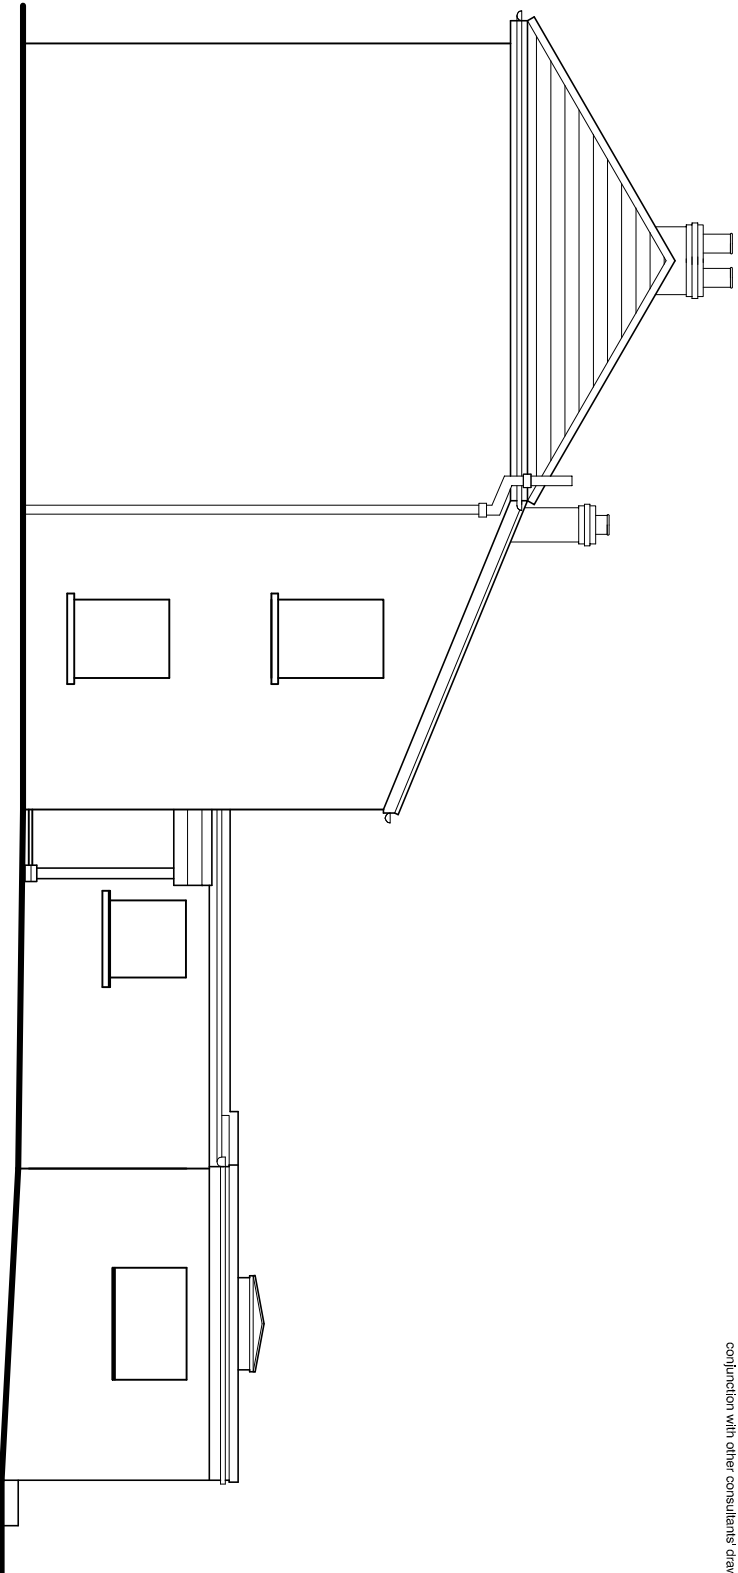

South (side) elevation

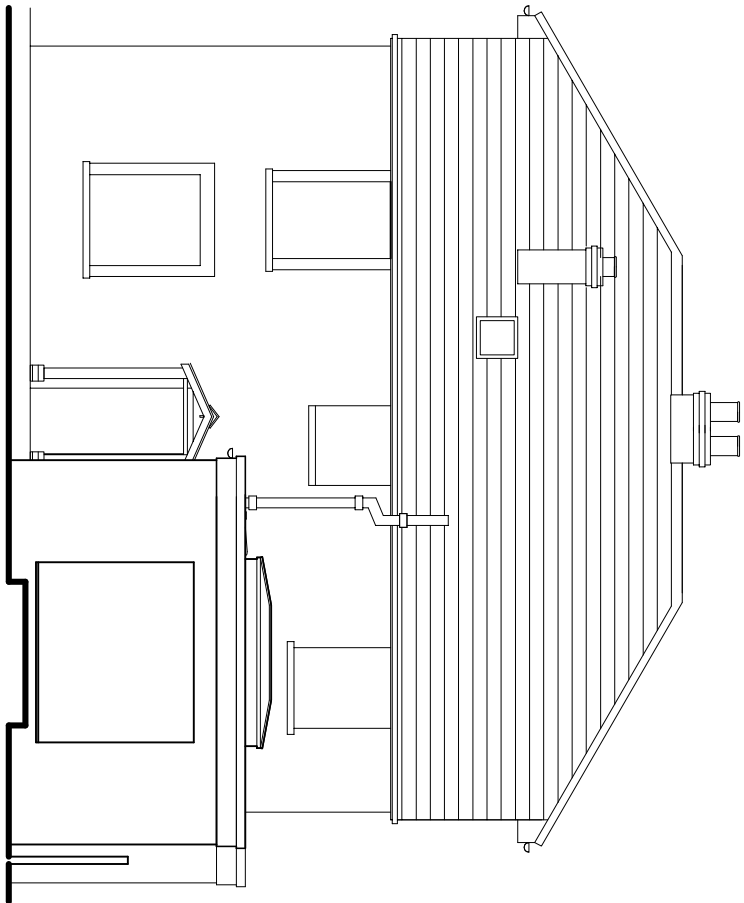


East (rear) elevation

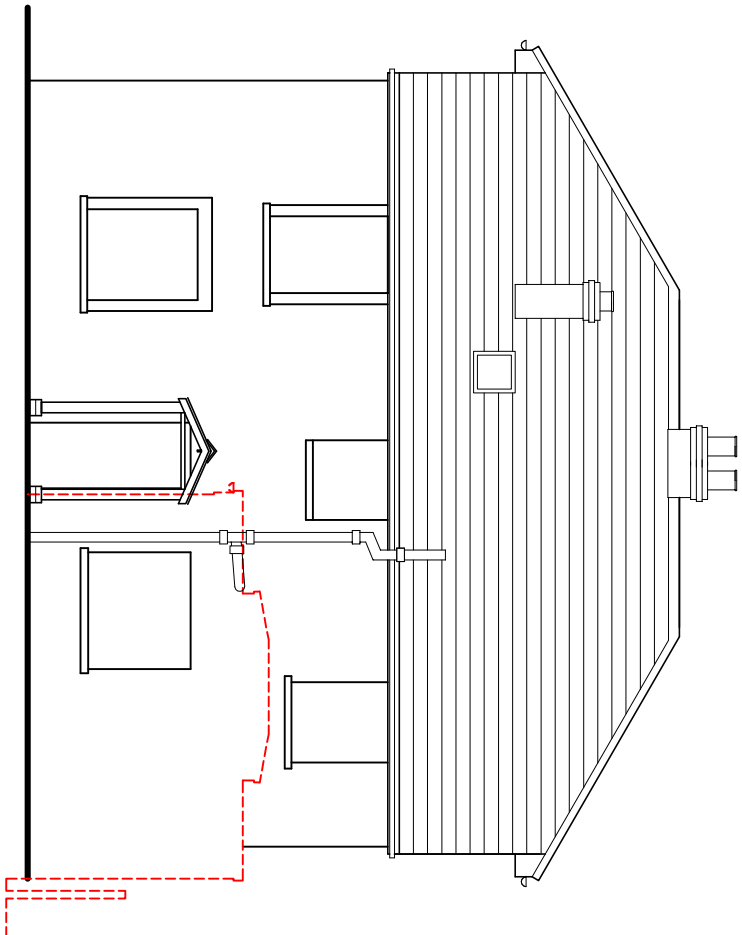

East (rear) elevation

Existing floor plans & elevations scale 1:100

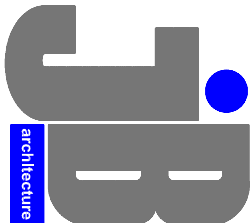

TEL: 01243 933732 M: 07769904282
E: jimmy@jb-architecturedesign.com
Web: www.jb-architecturedesign.com

For
MR & MRS CLEMENTS

Project
PROPOSED SINGLE STOREY EXTENSION
AT TRAFORD HOUSE
360 LONDON ROAD
WATERLOOVILLE PO7 7SR

Title
EXISTING (PART) FLOOR PLANS
& ELEVATIONS

Date	Drawn	Scale	Checked
MAY 2019	JB	1:100 @ A3	-
Job Number	Drawing Number	Revision	
PL 236.19	402		