



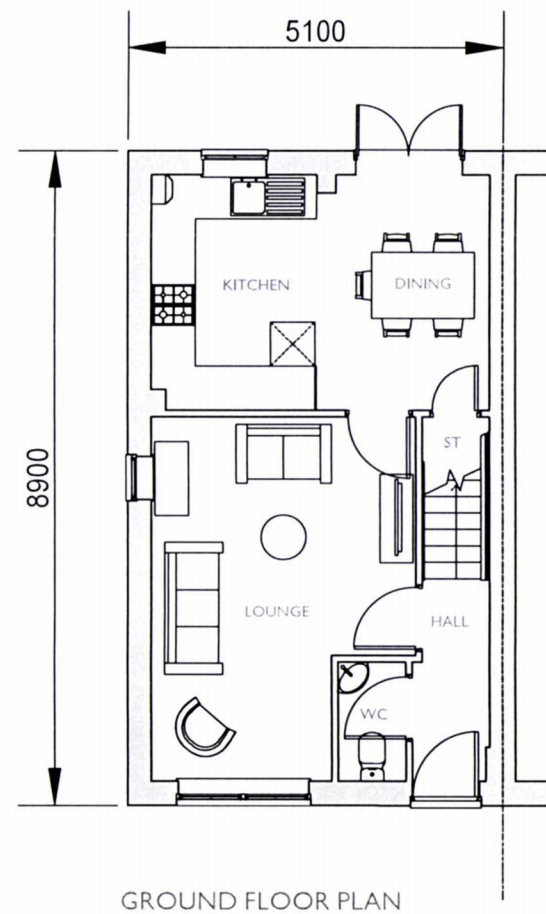

GROUND FLOOR PLAN

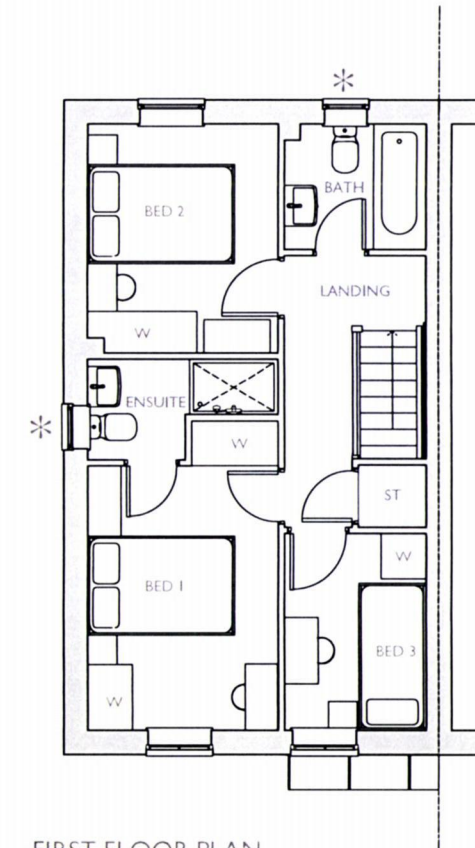

FIRST FLOOR PLAN

* Obscure Glazed Windows



PLOTS 74 (AS) & 144 (AS)

3 BED (5 PERSON)
HOUSE
2.0 STOREY
830 SqFt

Project:
HAVANT ROAD,
EMSWORTH
Title:
MAINSTONE
FLOOR PLANS

Drawn by : RKDB Checked by : MAH

Scale @ A3:
0 1 2 3 4 5m
Scale 1:100

Date: OCTOBER 2017

Rev Date Drawn Checked
A 19.02.19 RKDB MAH
UPDATED TO LATEST WORKING DRAWINGS.

Drg No: CB_I5_I05_MA_P04 Rev: A

Client:

 BARRATT
HOMES

