




SIDE

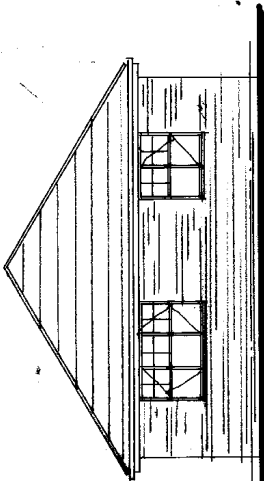


FRONT

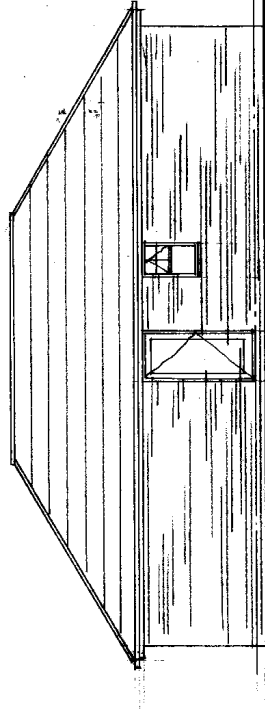

SIDE

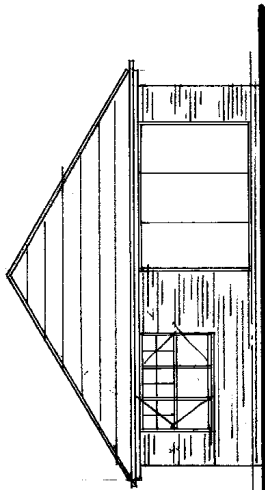

REAR

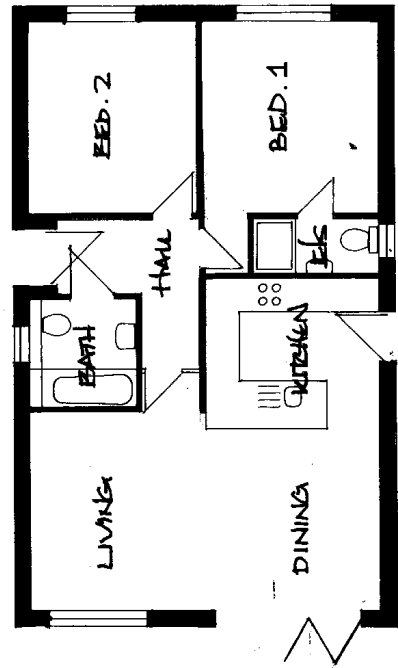

FLOOR PLAN

Derek Treagus Associates ARCHITECTURAL SERVICES No 3 The Townhouse, 20 Nelson Road, Southsea, Hampshire, PO5 2AS Tel: 07956 624094 Email: derek.treagus@bt.com					
Project	DEVELOPMENT AT 26 WEST HAYE ROAD, HAYLING ISLAND, HAMPSHIRE.				
Client	Mr & Mrs B Smith				
Subject	Planning Drawing Plot Four				
Date:	Nov 2018	Scale: 1:100@ A3			
Rev:		Drg. No. 18/767/04			
• Copyright reserved. • All dimensions are to be site confirmed and should not be scaled unless for Planning purposes. • Verify all queries with the office.					