


Plots:
17-18, 31-32,

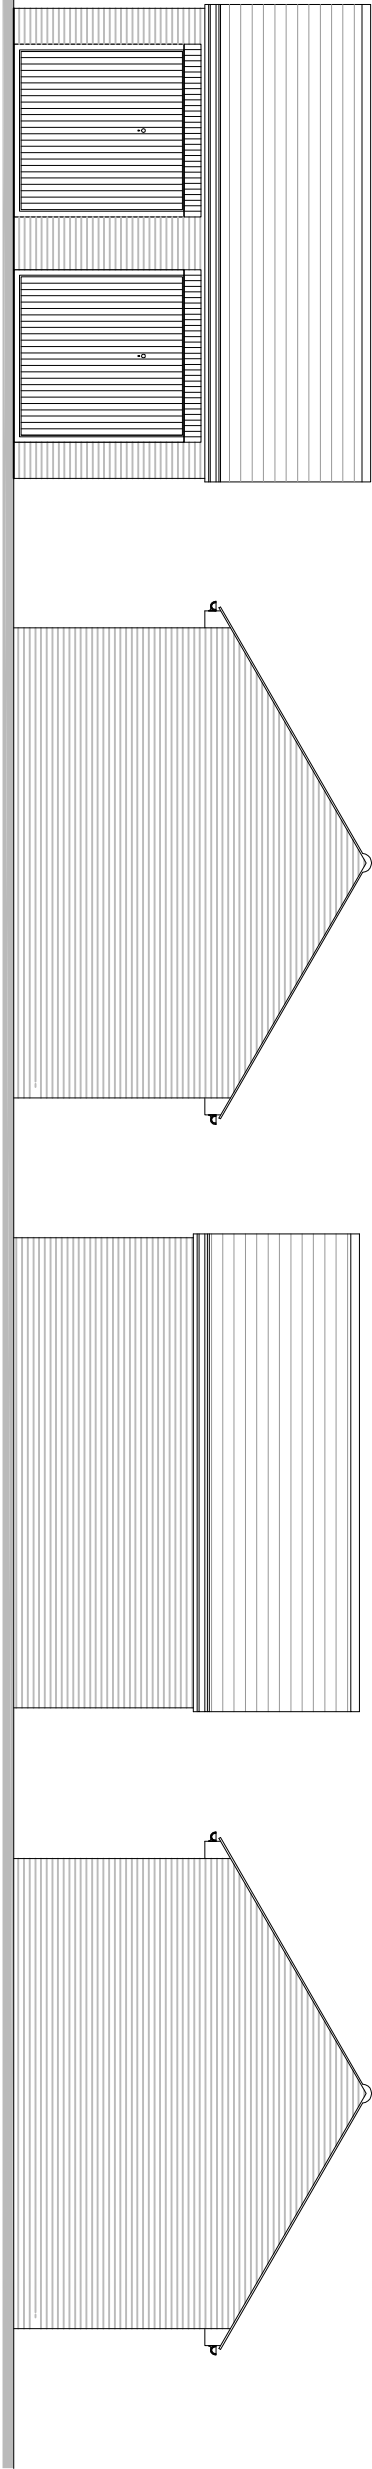


Front Elevation

Side Elevation

Rear Elevation

Side Elevation

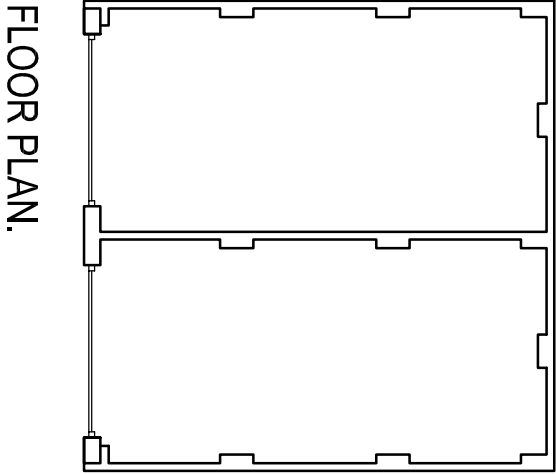

FLOOR PLAN.

Job Title Land east of Castle Avenue, Havant	Drawing Title Twin Garage					Job No -	Drawing No GAR-001	Rev -	Rev	Date	Revision Details			Dr	Ch
	Scale 1:100 @ A3 					Drawn CD	Checked BR	Date 25.06.18	 PERSIMMON Together, we make a home						
	APPROVAL														