




This map was purchased from
emapsite.com and is subject
to the following © Crown copyright and
database rights
Ordnance Survey 0100031673

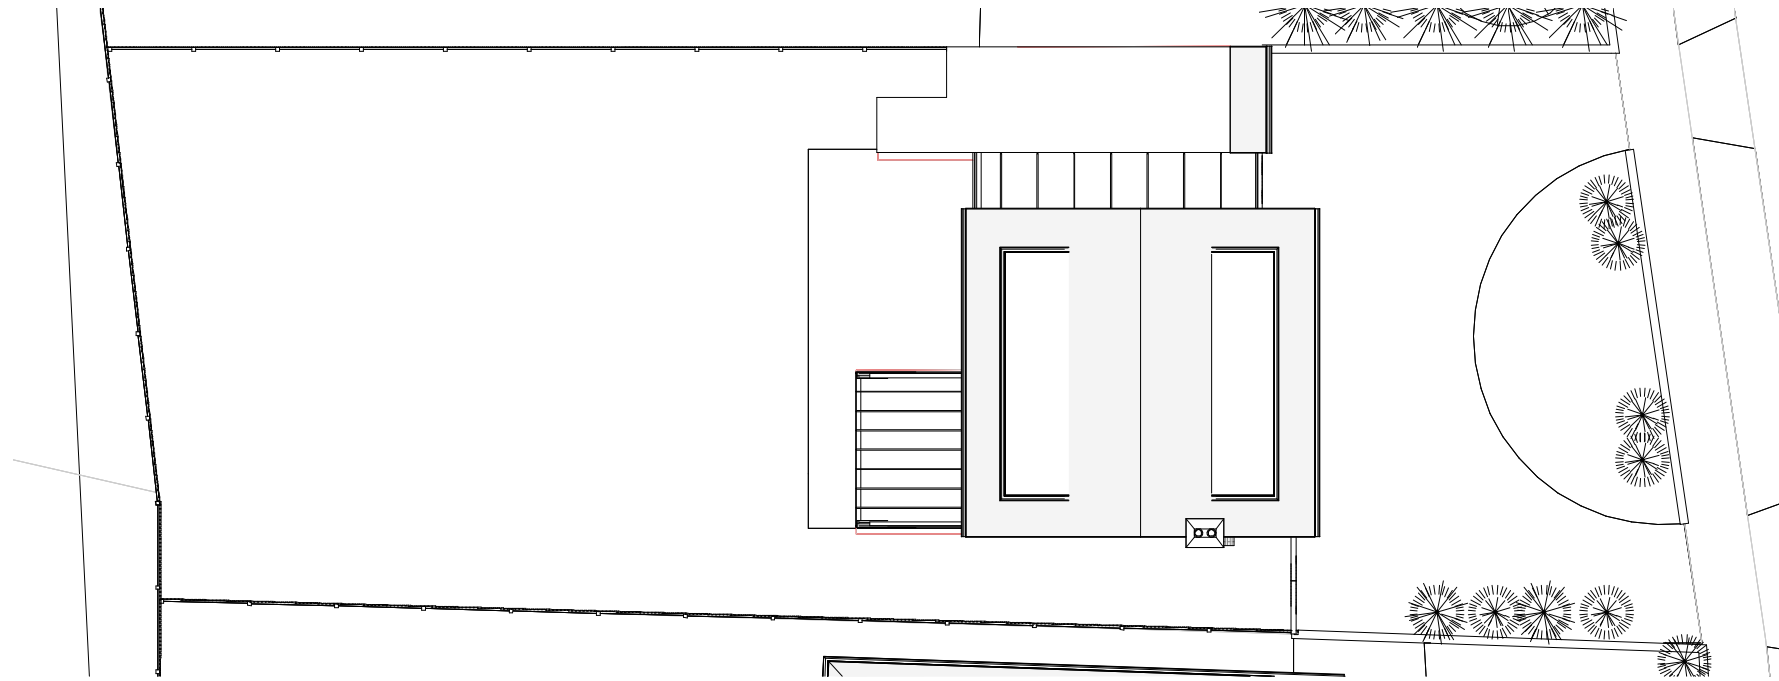

2

Site / Roof Plan


1 : 200

1


Location Plan

1 : 1250

- Levels
- Site is level hence no level survey has been provided
- Flood Risk
- This site does not fall in a flood risk area
- Tree Survey
- This proposal has no impact on trees
- Parking Provision
- This site will retain three parking spaces
- Boundary Treatment
- The boundaries are made up of 1.8m timber panel fences and hedging to various heights (no changes proposed)

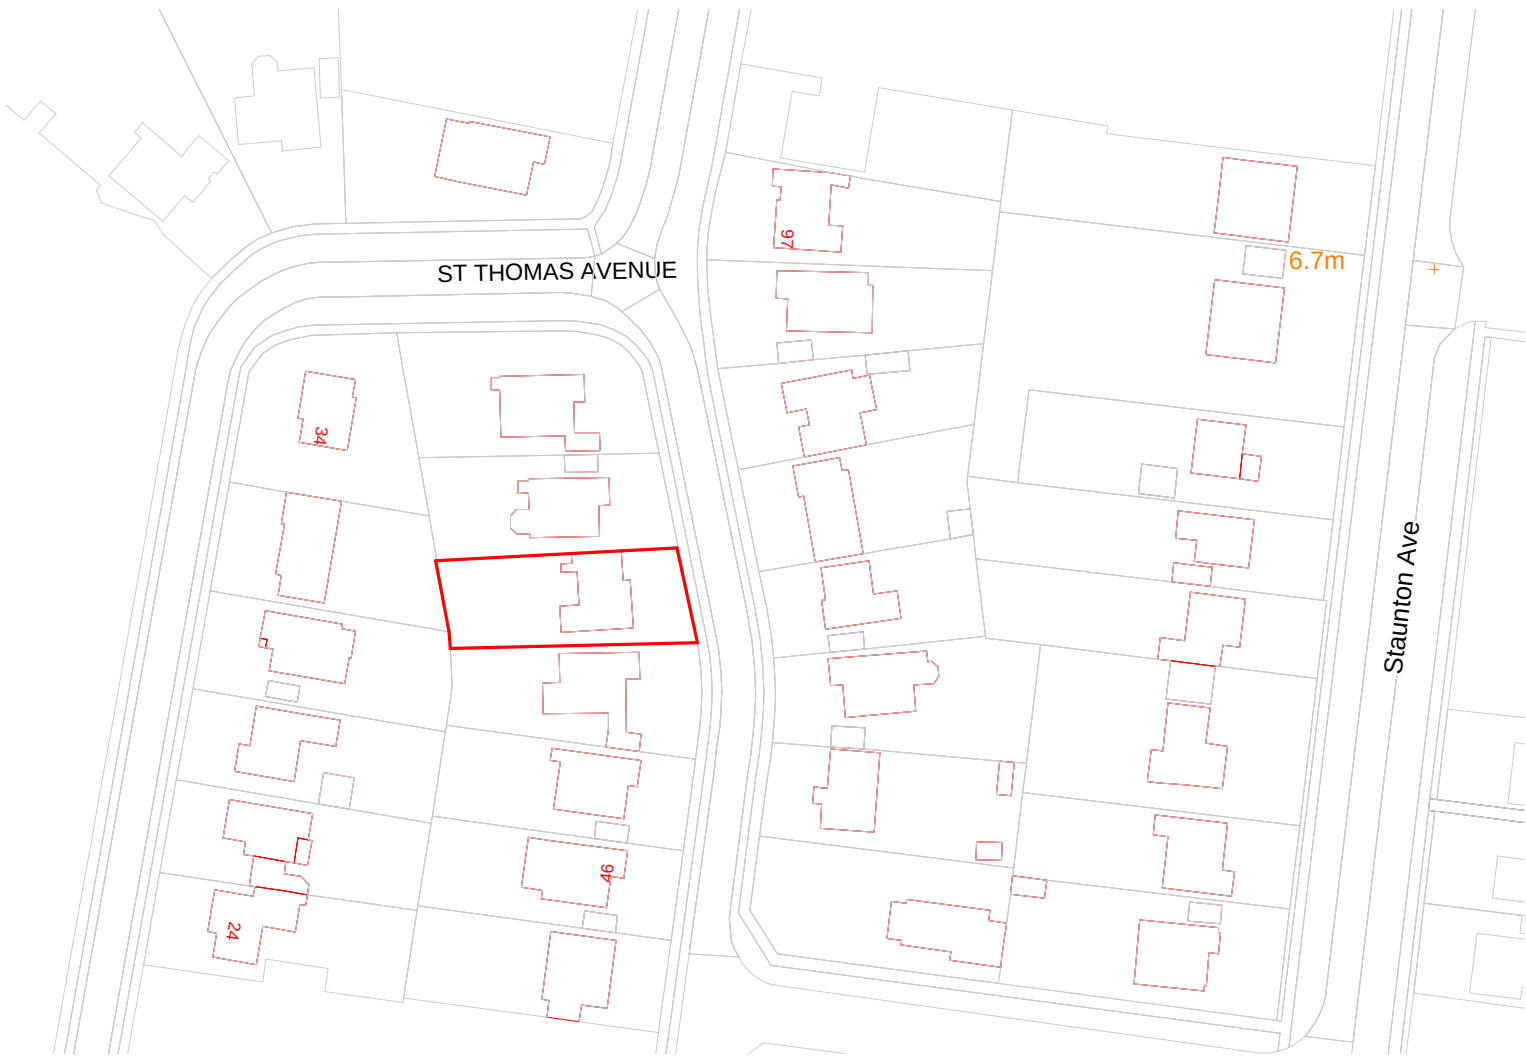

IJ Murray
Associates Ltd

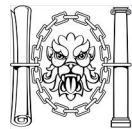

CIAT
REGISTERED PRACTICE

www.ijma.co.uk

I J Murray Associates Ltd
200 Seafront
Hayling Island
Hampshire
PO11 9HR
Phone 07779 246915
e-mail ian@ijma.co.uk

These drawings are for planning and building regulation
purposes only and are not for construction. All dimensions
should be checked on site before work commences

These drawings are the
property of IJ Murray
Associates Ltd and should
not be reproduced or used in
any way without the
permission of a Director of
IJ Murray Associates Ltd

Cara Haywood

40 St Thomas Ave

Existing site and location plans

Project number	Project Number	A101
Date	Issue Date	
Drawn by	Author	
Checked by	Checker	Scale
		As indicated