


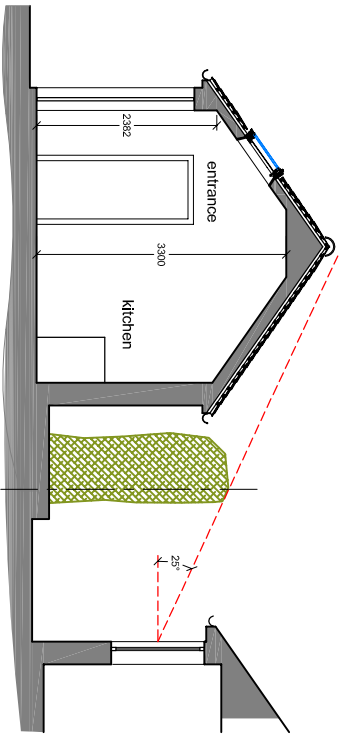
 
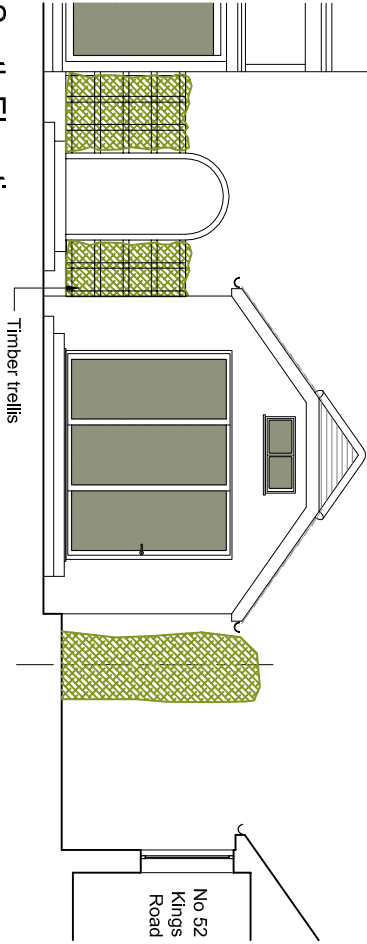


 


XS-AA

 


South Elevation

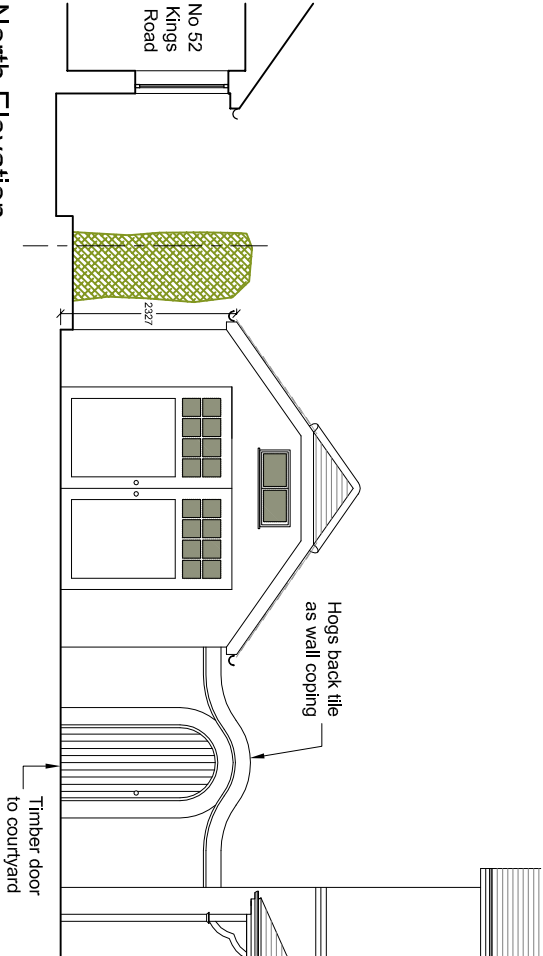


North Elevation

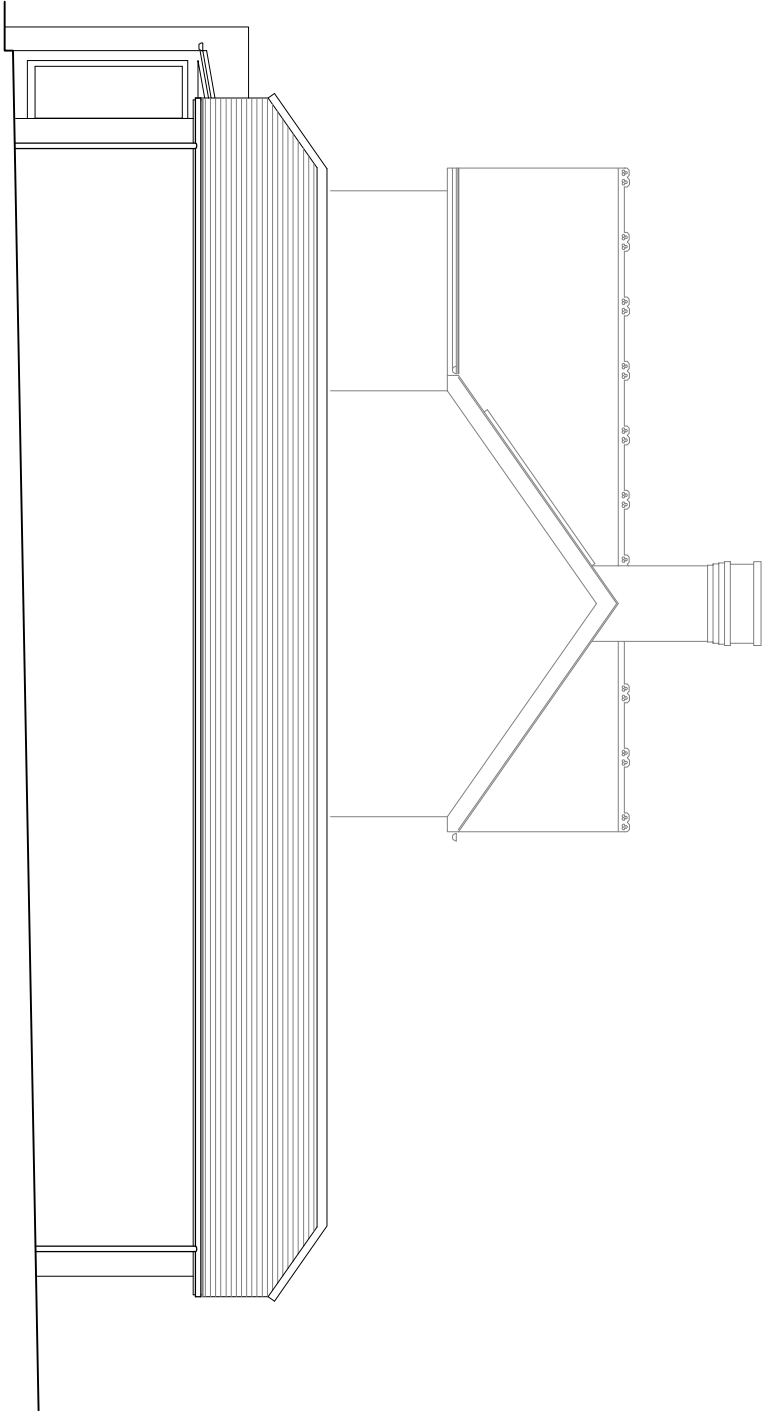

East Elevation

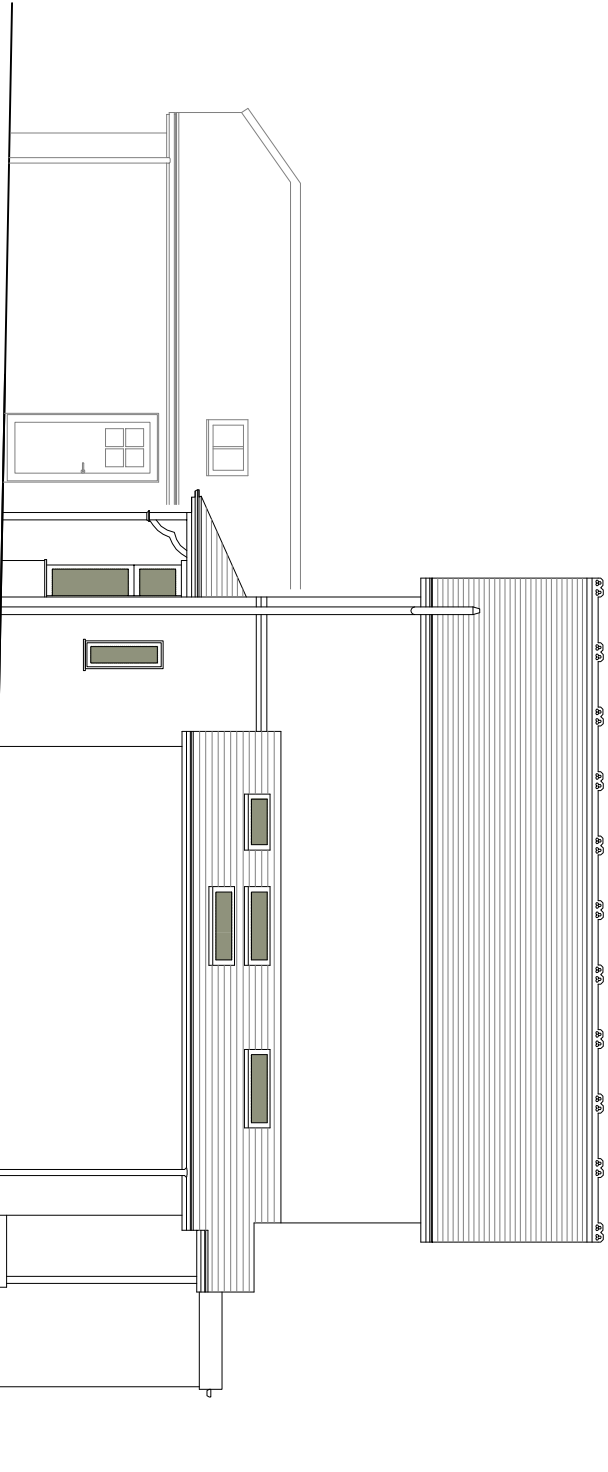

West Elevation

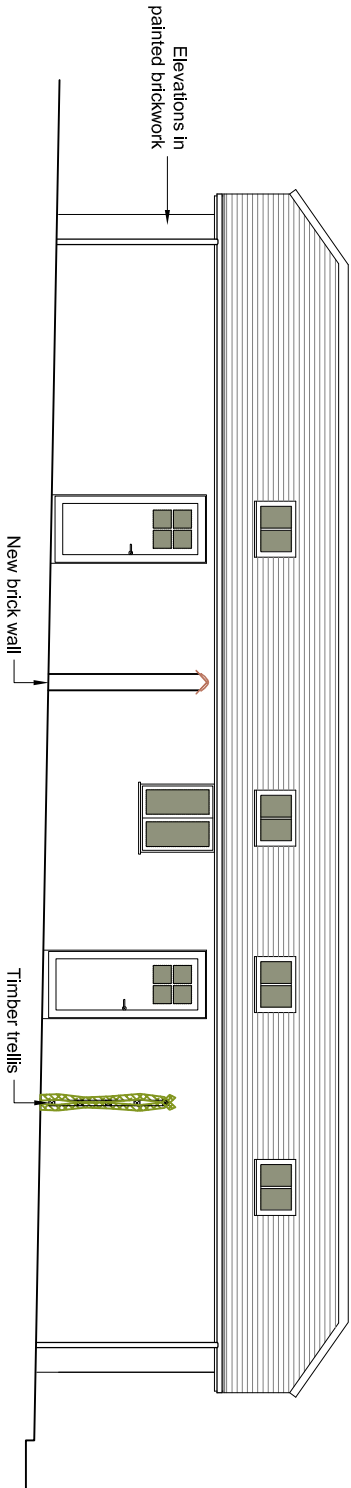

West Elevation

Client	Major James Boule
Job Title	62 Warblington Road, Emsworth PO10 7HH
Drawing Title	Elevations to garage / annex
Scale	1:100
Date	04/01/19
Sheet Size	A3
Revision	P3

Client	Major James Boule
Job Title	62 Warblington Road, Emsworth PO10 7HH
Drawing Title	Elevations to garage / annex
Scale	1:100
Date	04/01/19
Sheet Size	A3
Revision	P3



ISSUE: PLANNING

JIM GARLAND ARCHITECTS LTD
ONE DOLPHIN QUAY
EMSWORTH PO10 7BU
01243 370502
email: info@garland.org.uk