

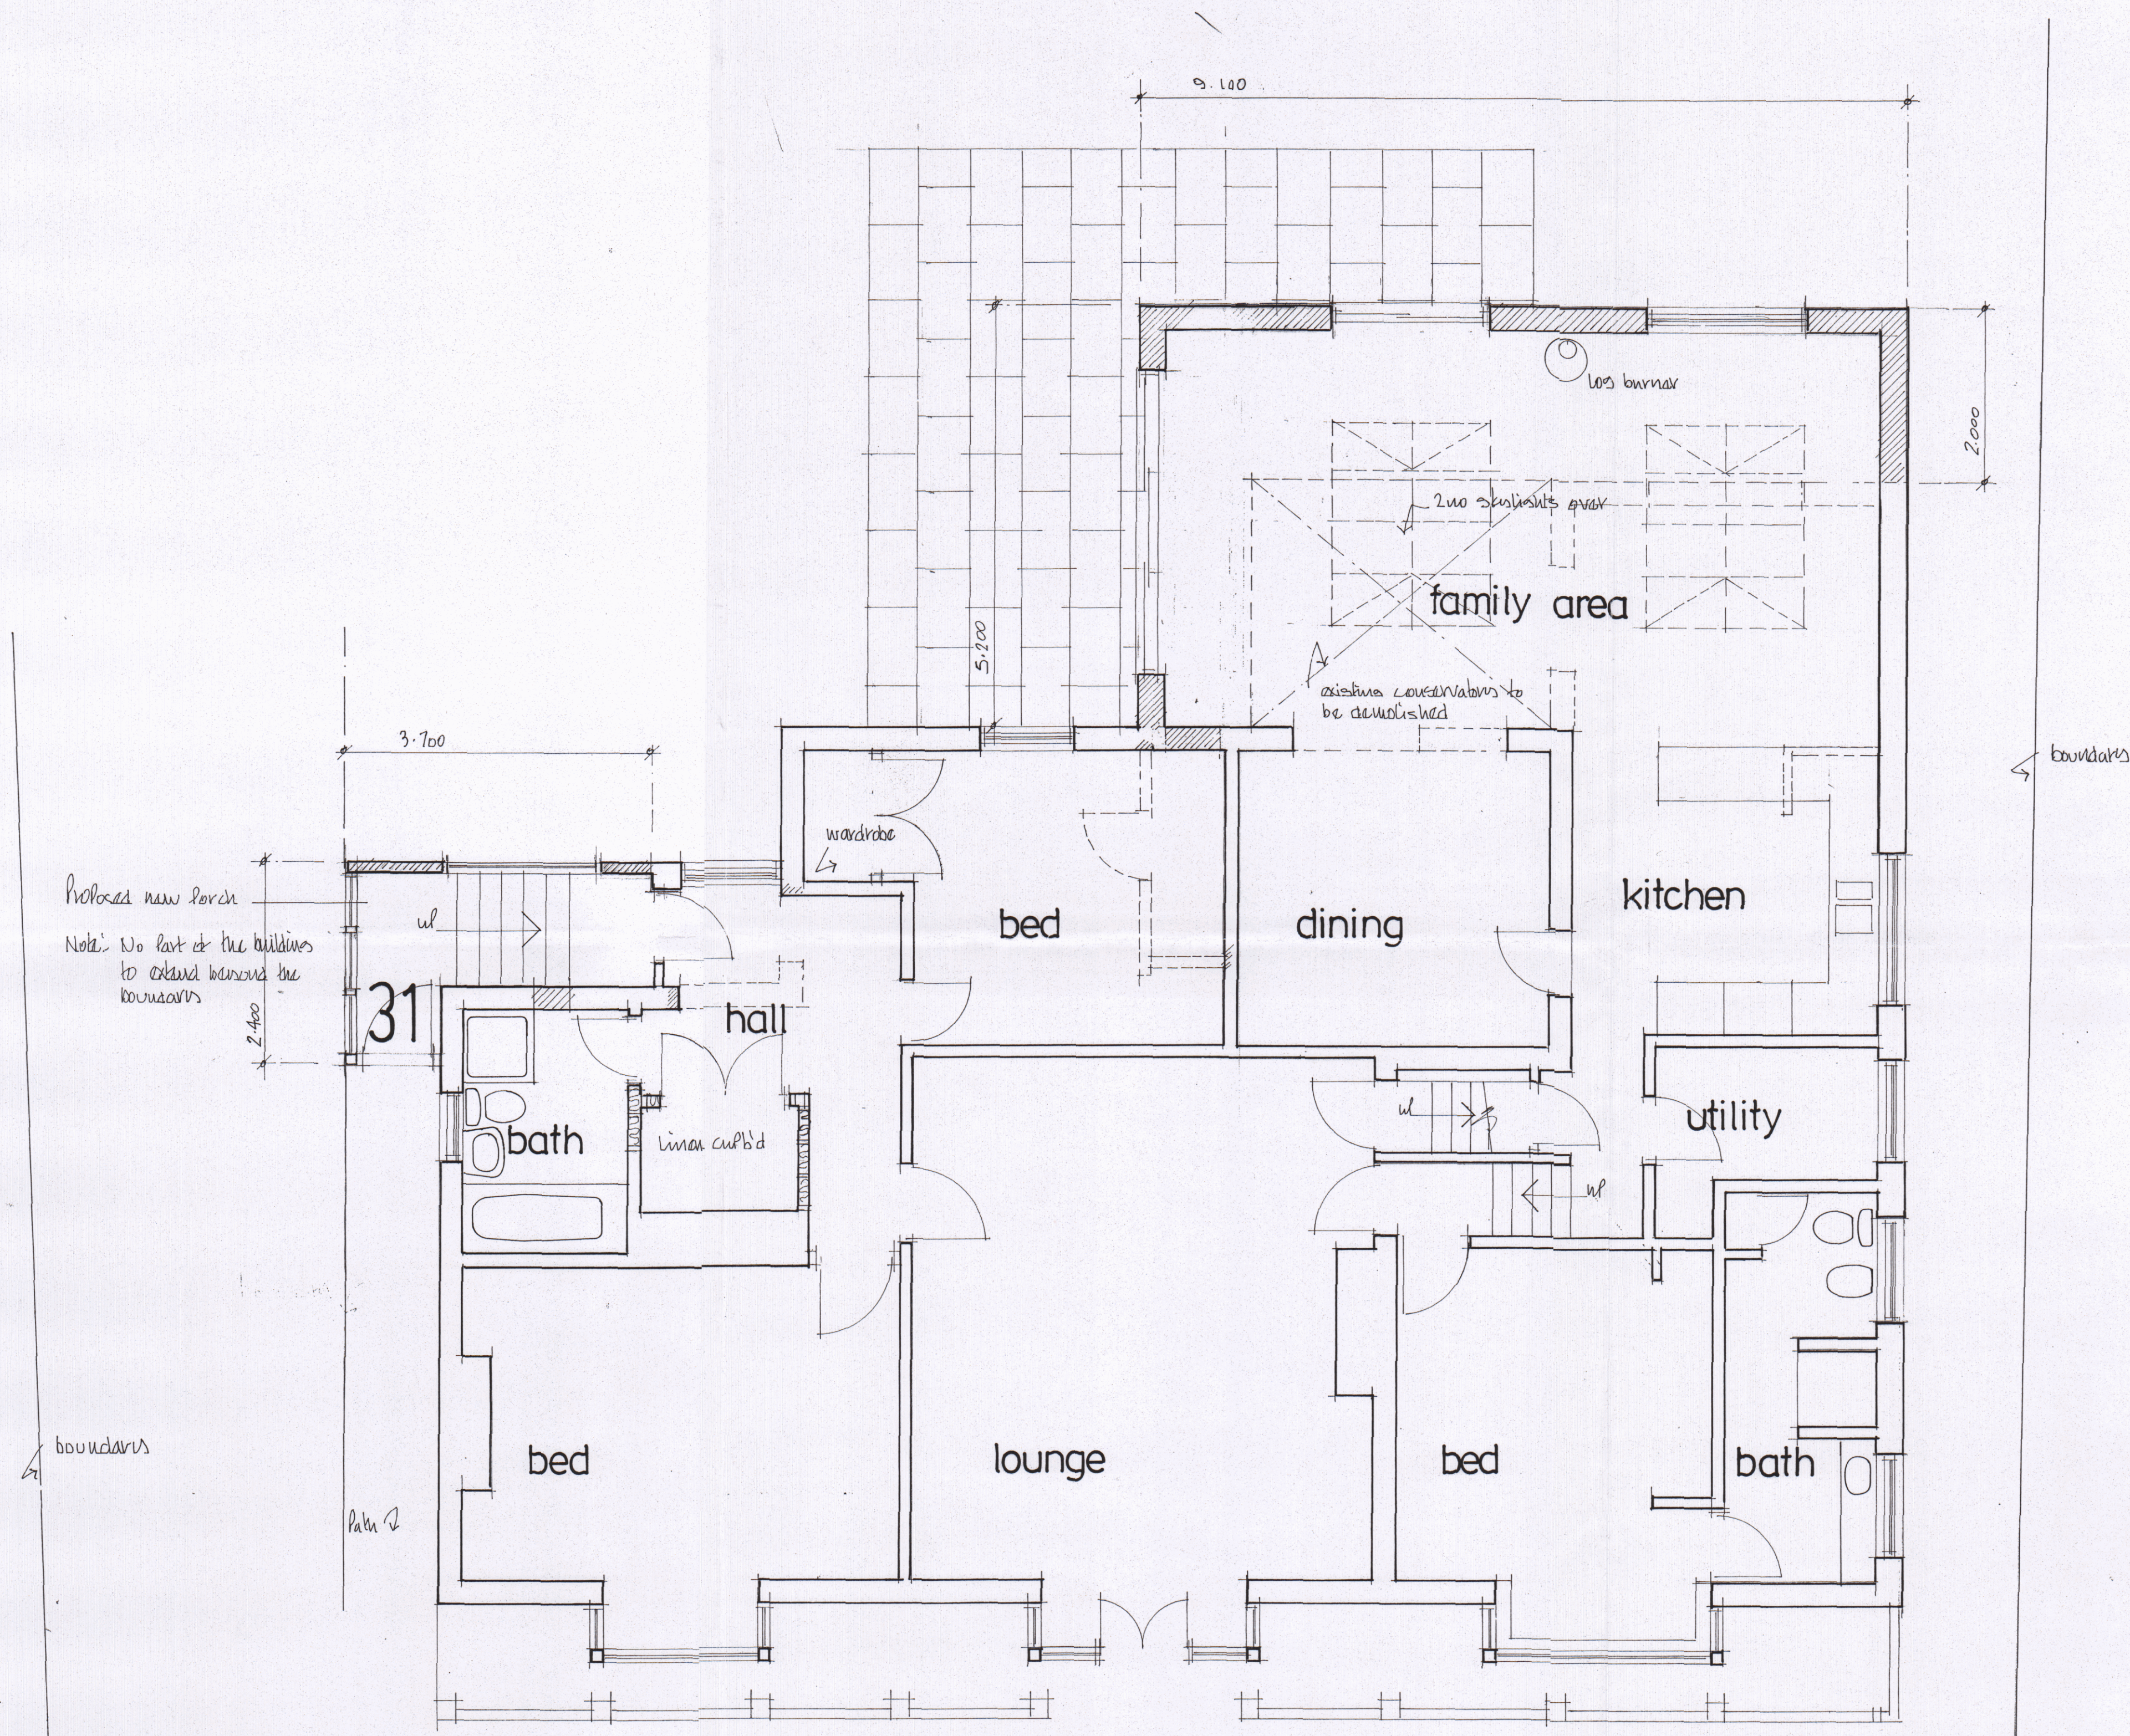


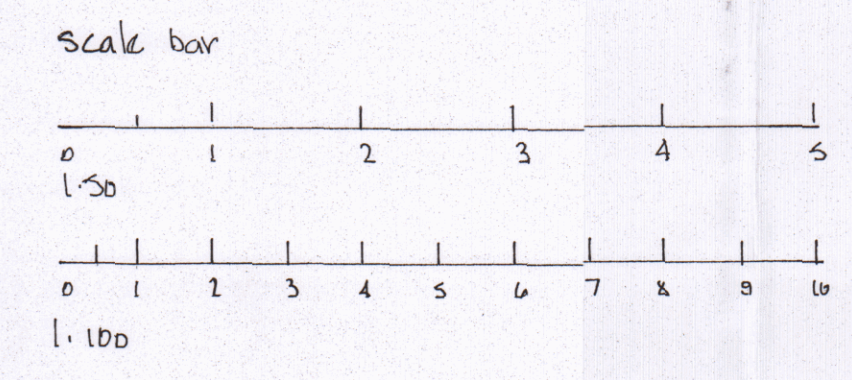

ground floor plan

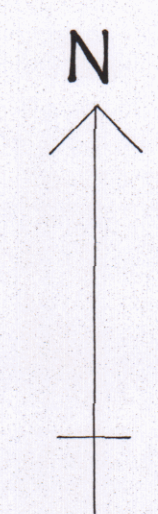

HAVANT BOROUGH COUNCIL  
11 APR 2019  
**RECEIVED**

|   |  |
|---|--|
|                          |  |
| Architectural Designs<br>157 Methuen Road,<br>Southsea, Portsmouth, Hants. PO4 9HQ<br>Telephone: 02392 362829 |  |
| Project:<br>Proposed rear single storey extension<br>and side porch<br>31 Park Road Purbebrook                |  |
| Title:<br>Design drawings                                                                                     |  |
| Scale: 1:50                                                                                                   |  |
| Date: April 2019                                                                                              |  |
| Drawing No: <b>1904-1553</b>                                                                                  |  |