


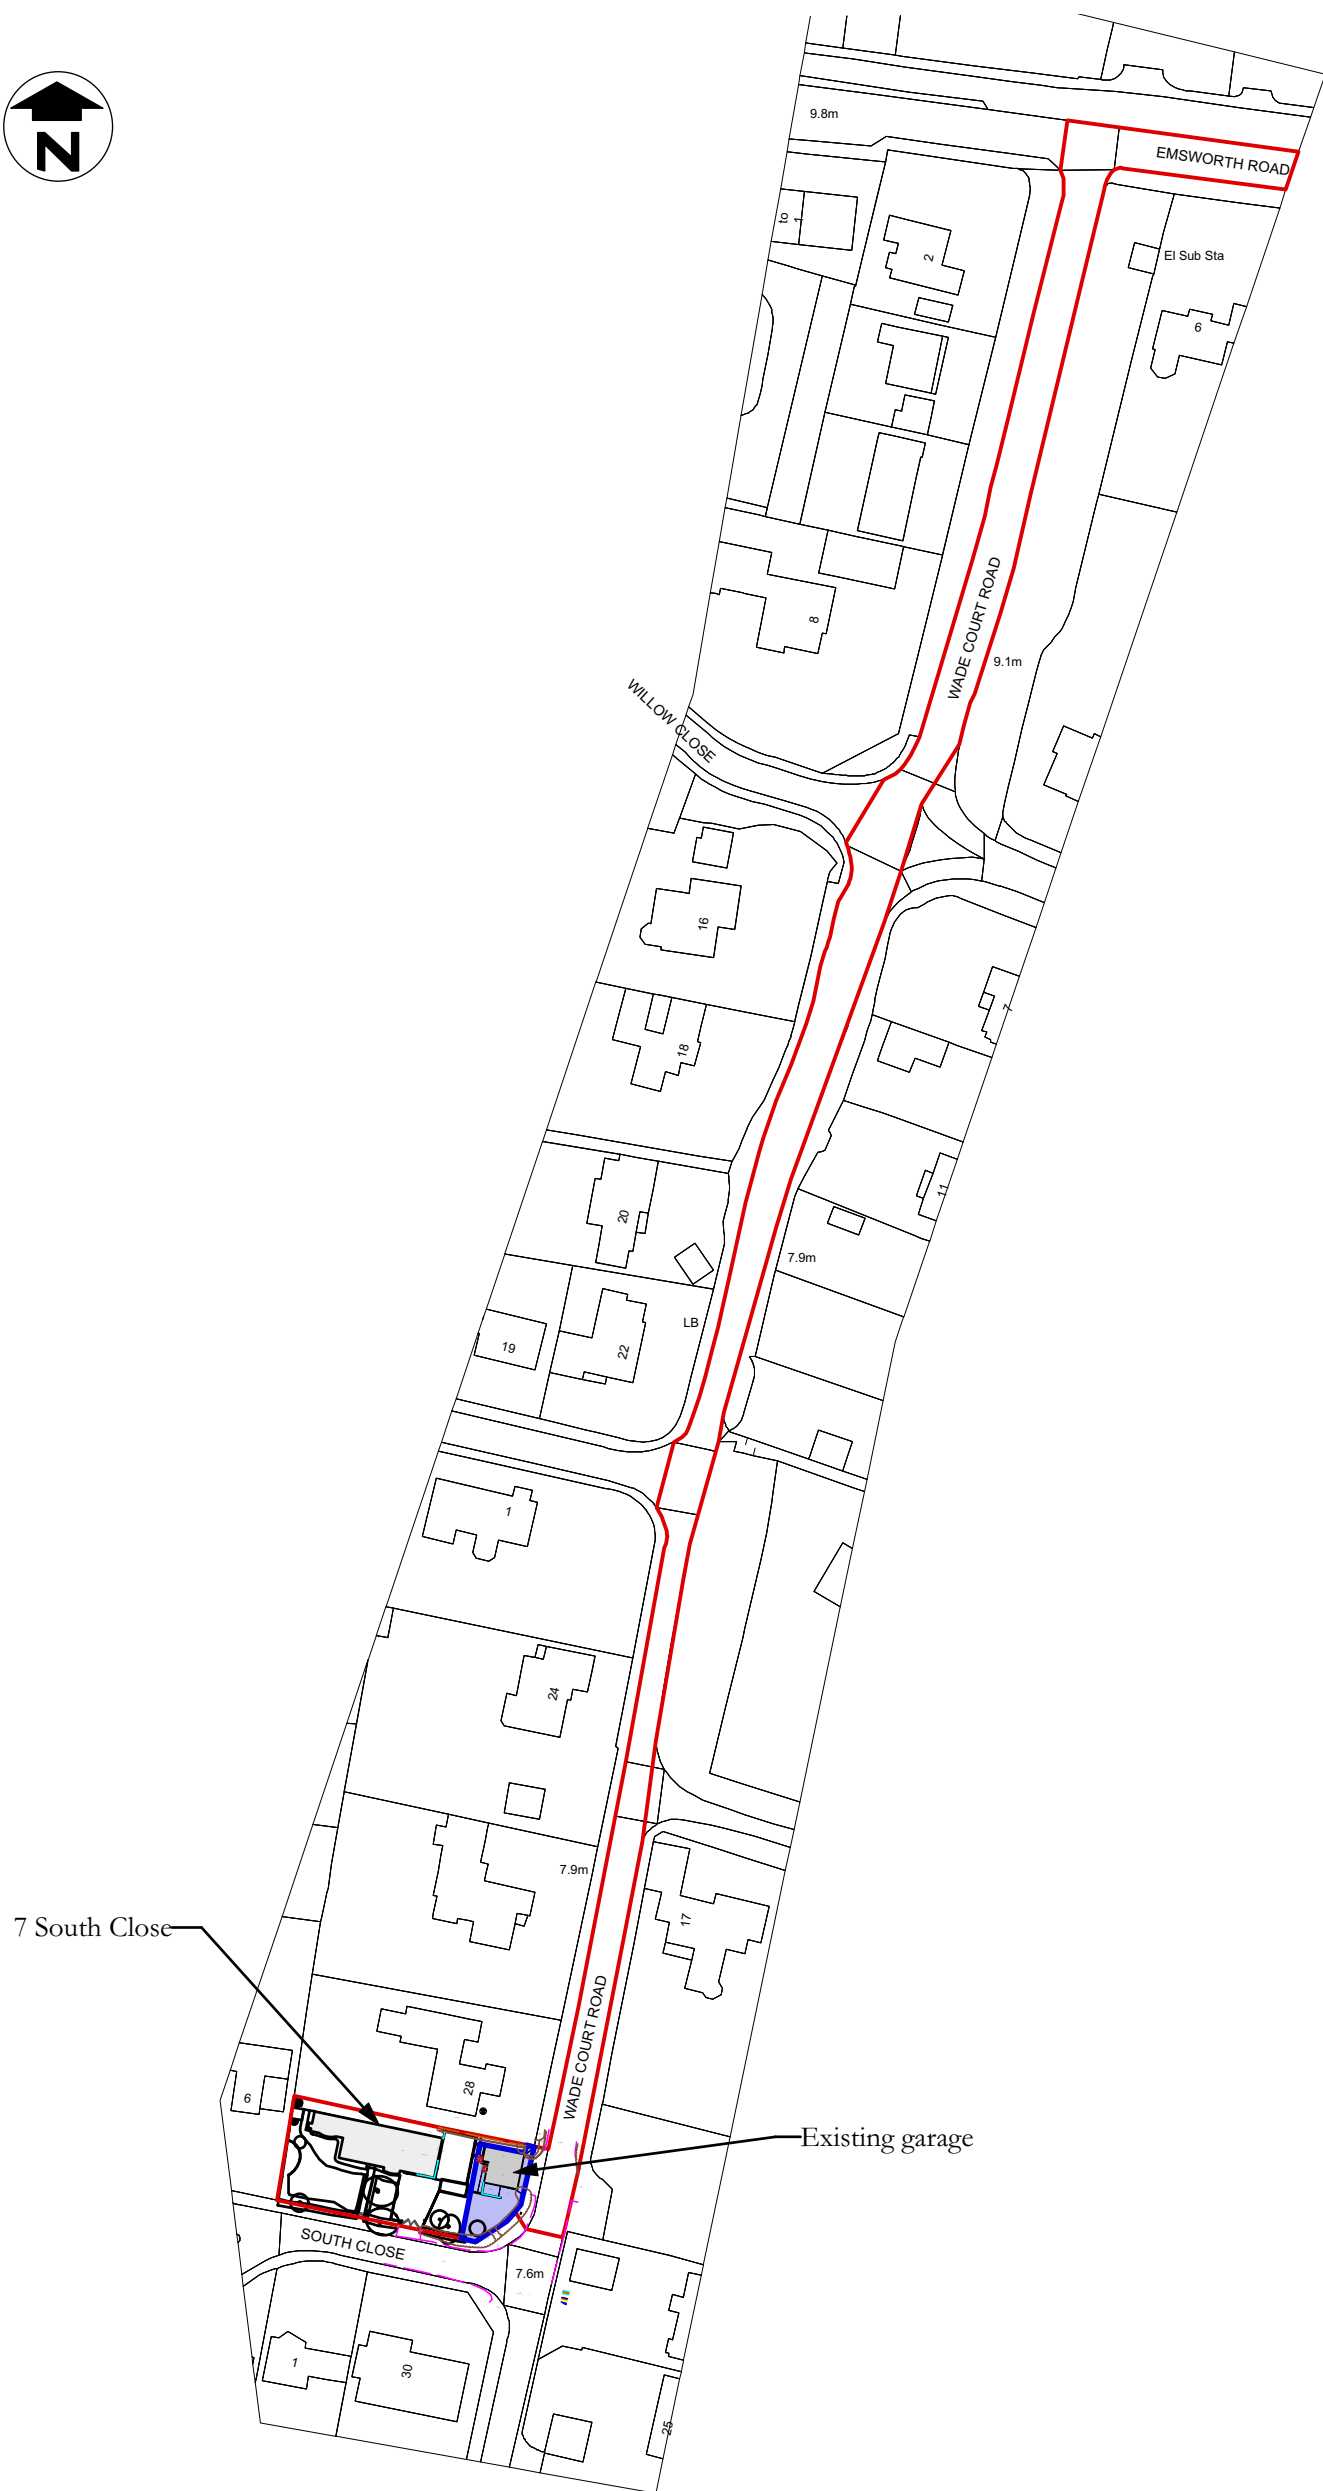


Ordnance Survey, (c) Crown Copyright 2019. All rights reserved.
Licence number 100022432 Expires 06.03.20

1 Plan: Property to adopted highway
Scale: 1:1250

General Notes

1. This drawing replaces plans dated 07.0319 previously issued while its content still relates to all other elements listed on the previous drawing.
2. This plan is based on Promap licenced plan combined with survey plans of the site in the application.
3. the Red line indicates the site to the nearest adopted highway
4. the shaded purple area is the area of the site in the application

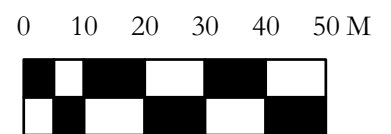

Debbie Carroll
garden designs
Gardens designed with
you in mind

Tel: 02380 685193
Mbl: 07821 546950
Email: debbie@dcgardendesigns.co.uk

Dr & Dr Denby 7 South Close Havant Portsmouth PO9 2TD	1:1250@AB
Garden Design	S11/12/18
Wider Site plan	1a of 2
	D18.0319