




Rear Elevation Existing

Scale 1:100



East Elevation - Existing

Scale 1:100

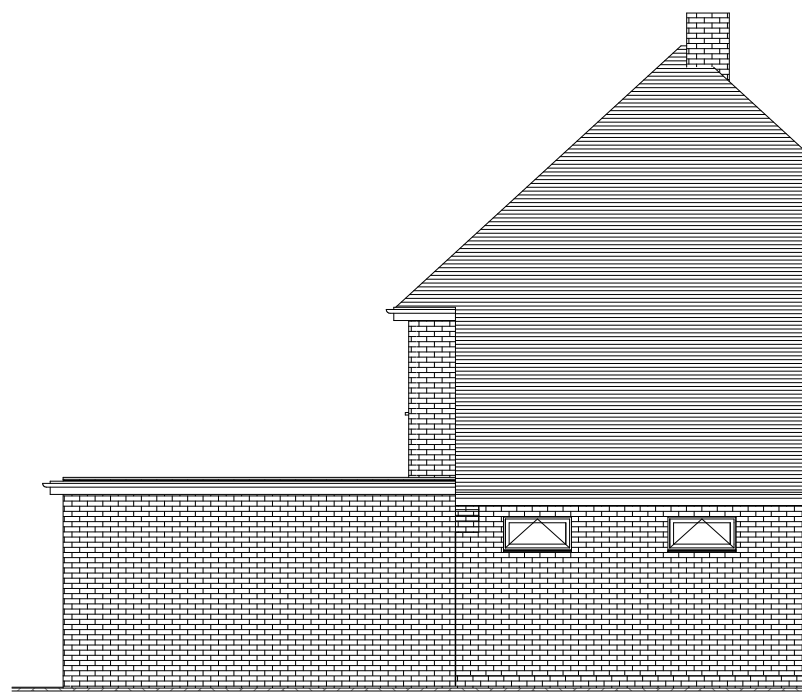


West Elevation - Existing

Scale 1:100




Rear Elevation - Proposed

Scale 1:100

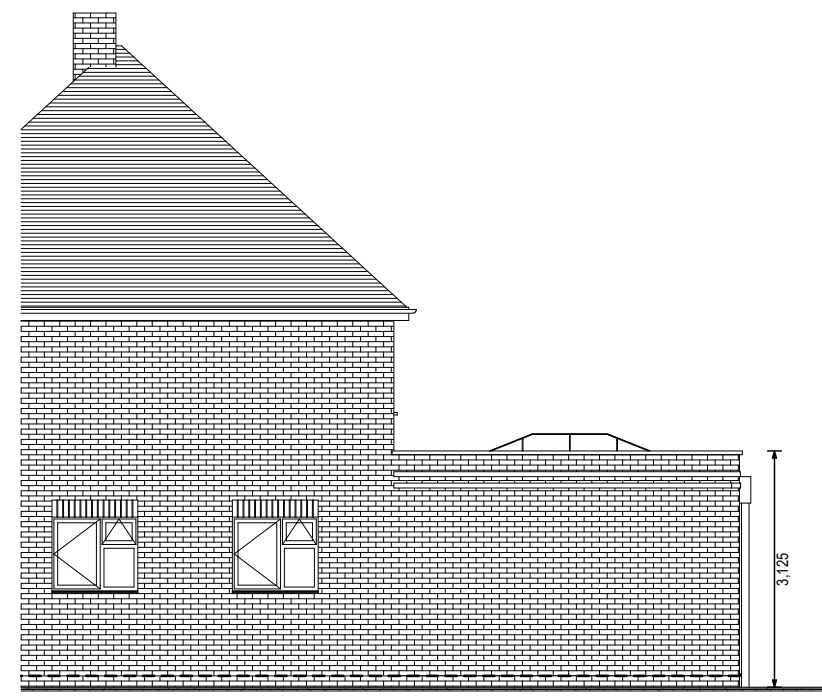


East Elevation - Proposed

Scale 1:100

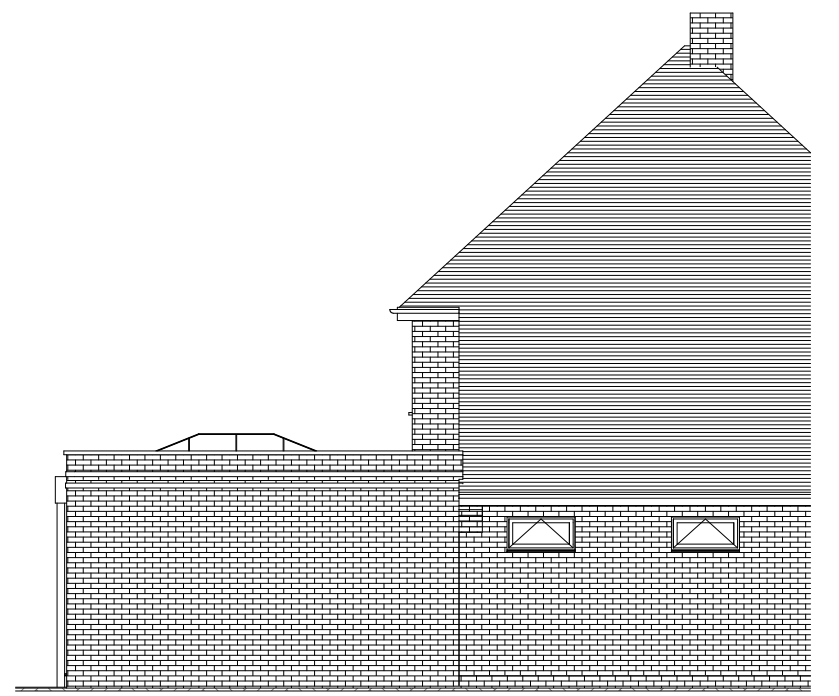


West Elevation - Proposed

Scale 1:100

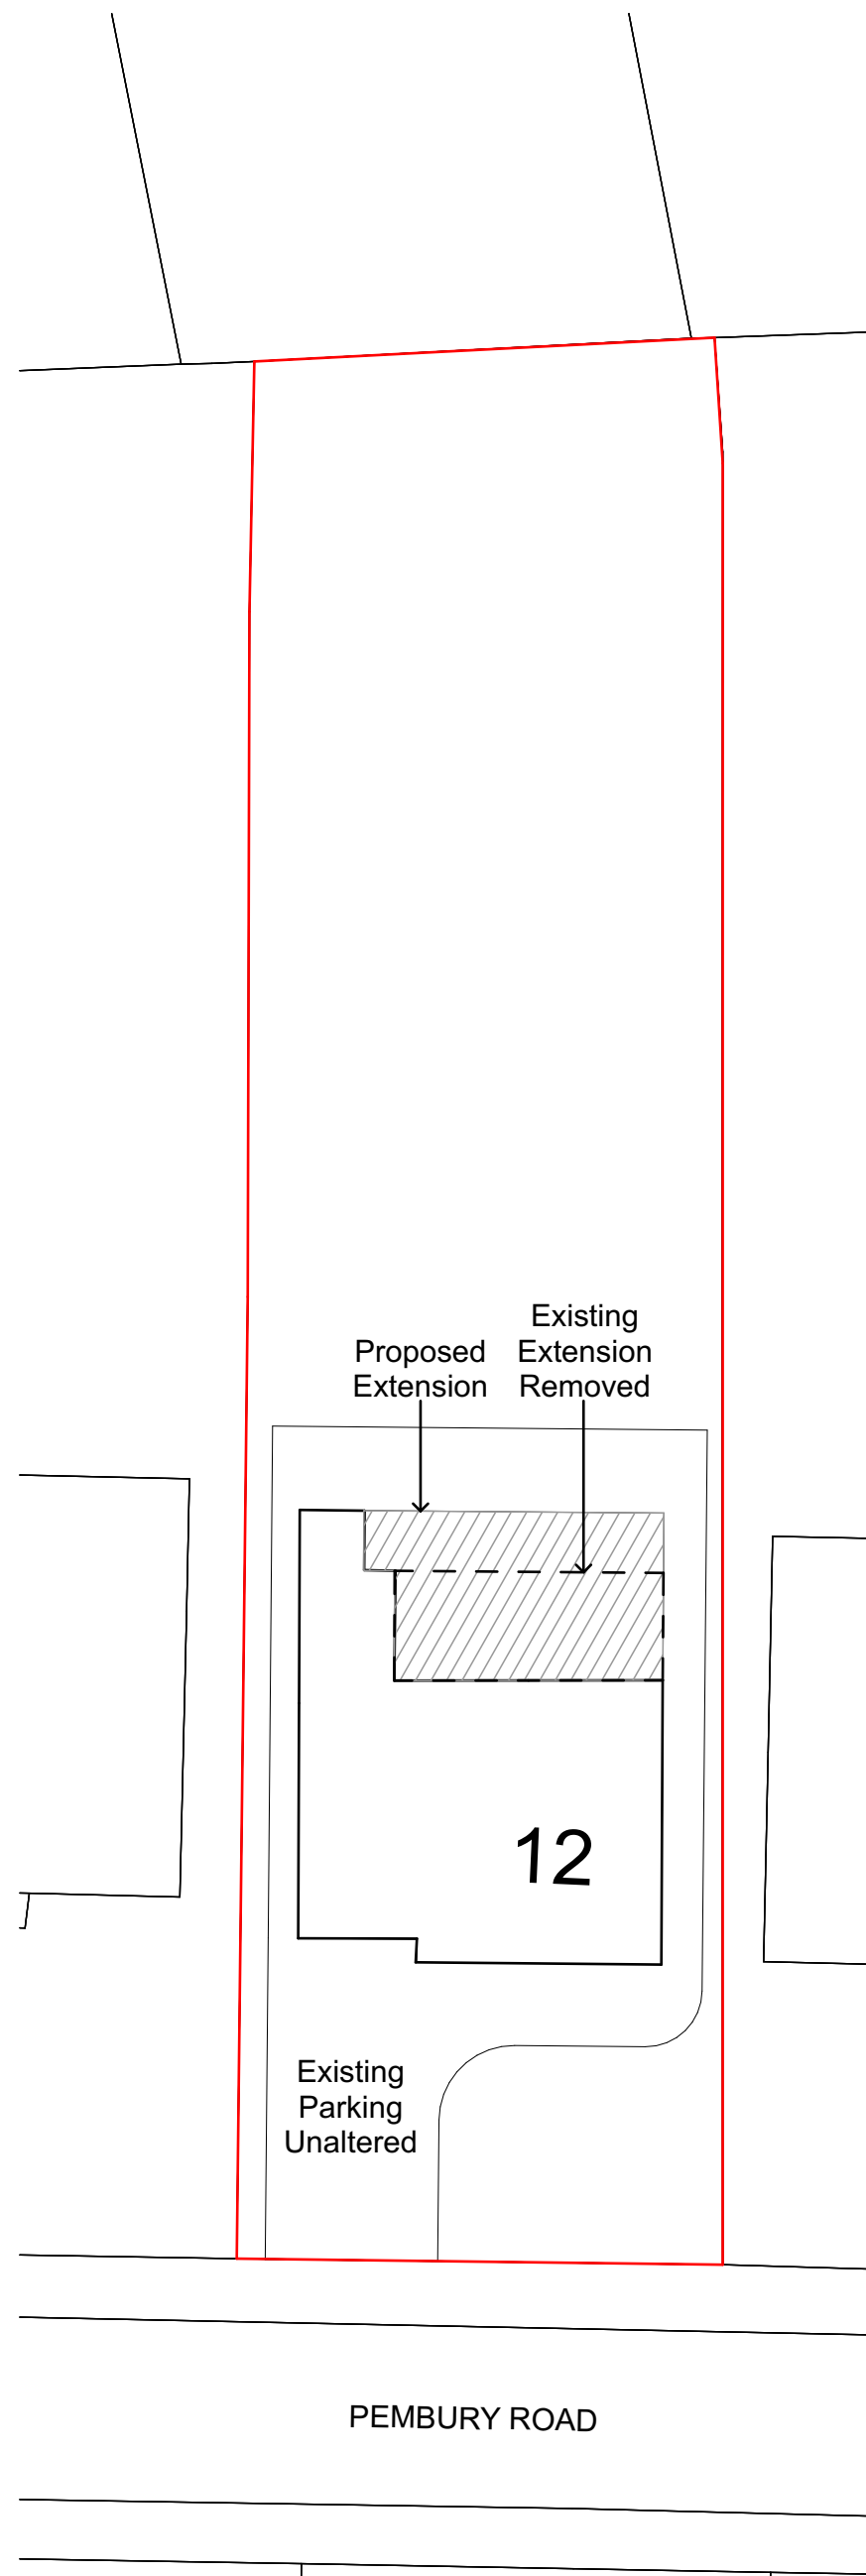


Block Plan

Scale 1:200

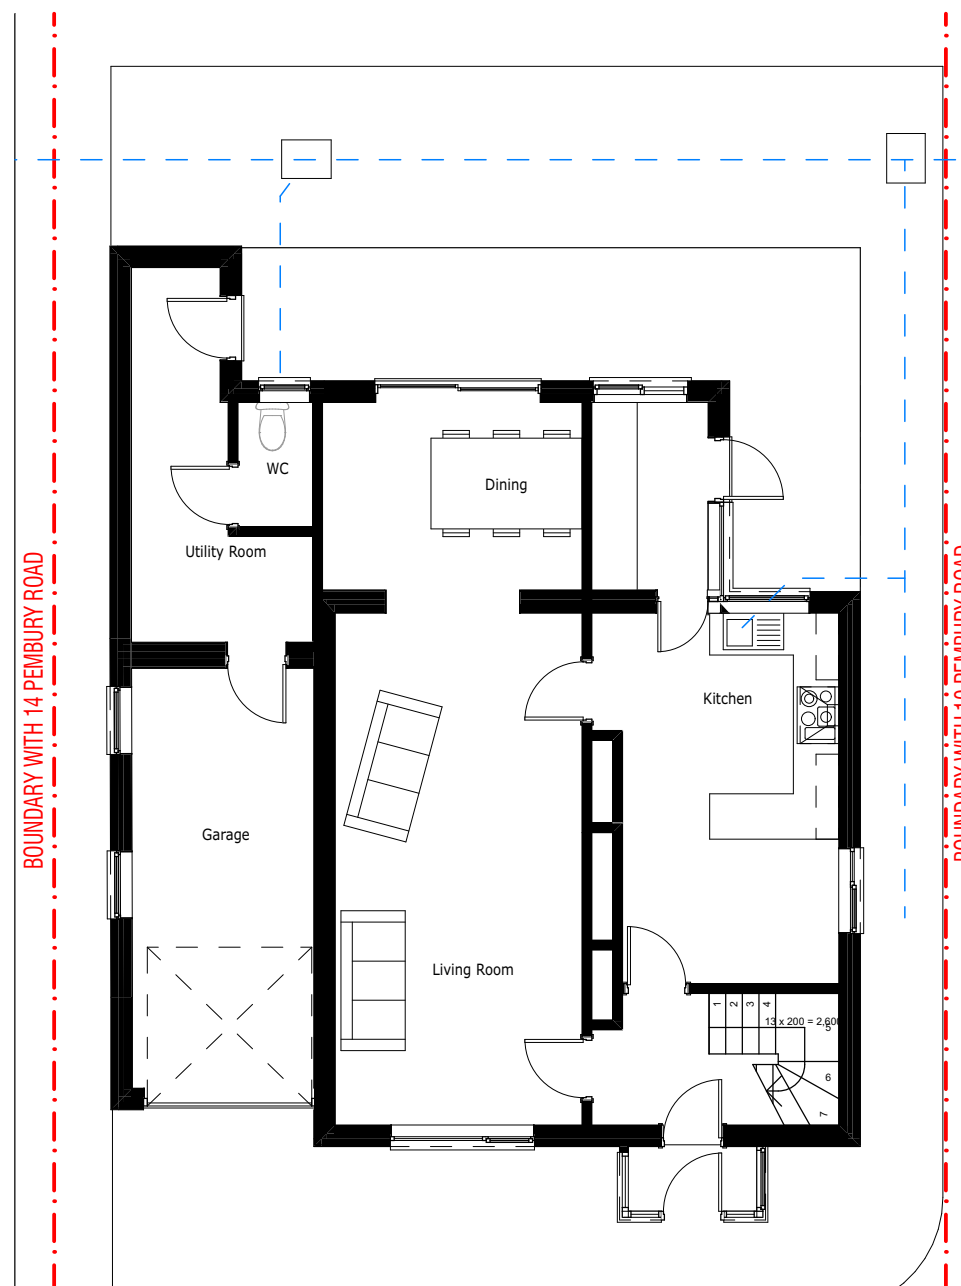


Ground Floor - Existing

Scale 1:100

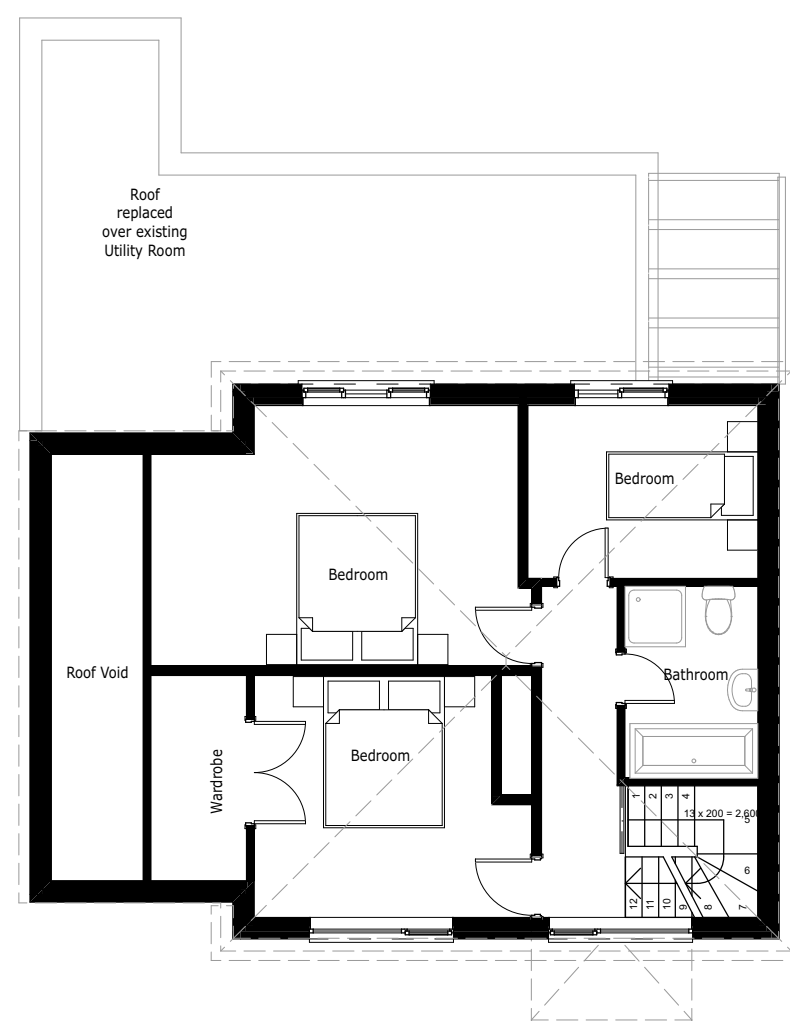


First Floor - Existing

Scale 1:100

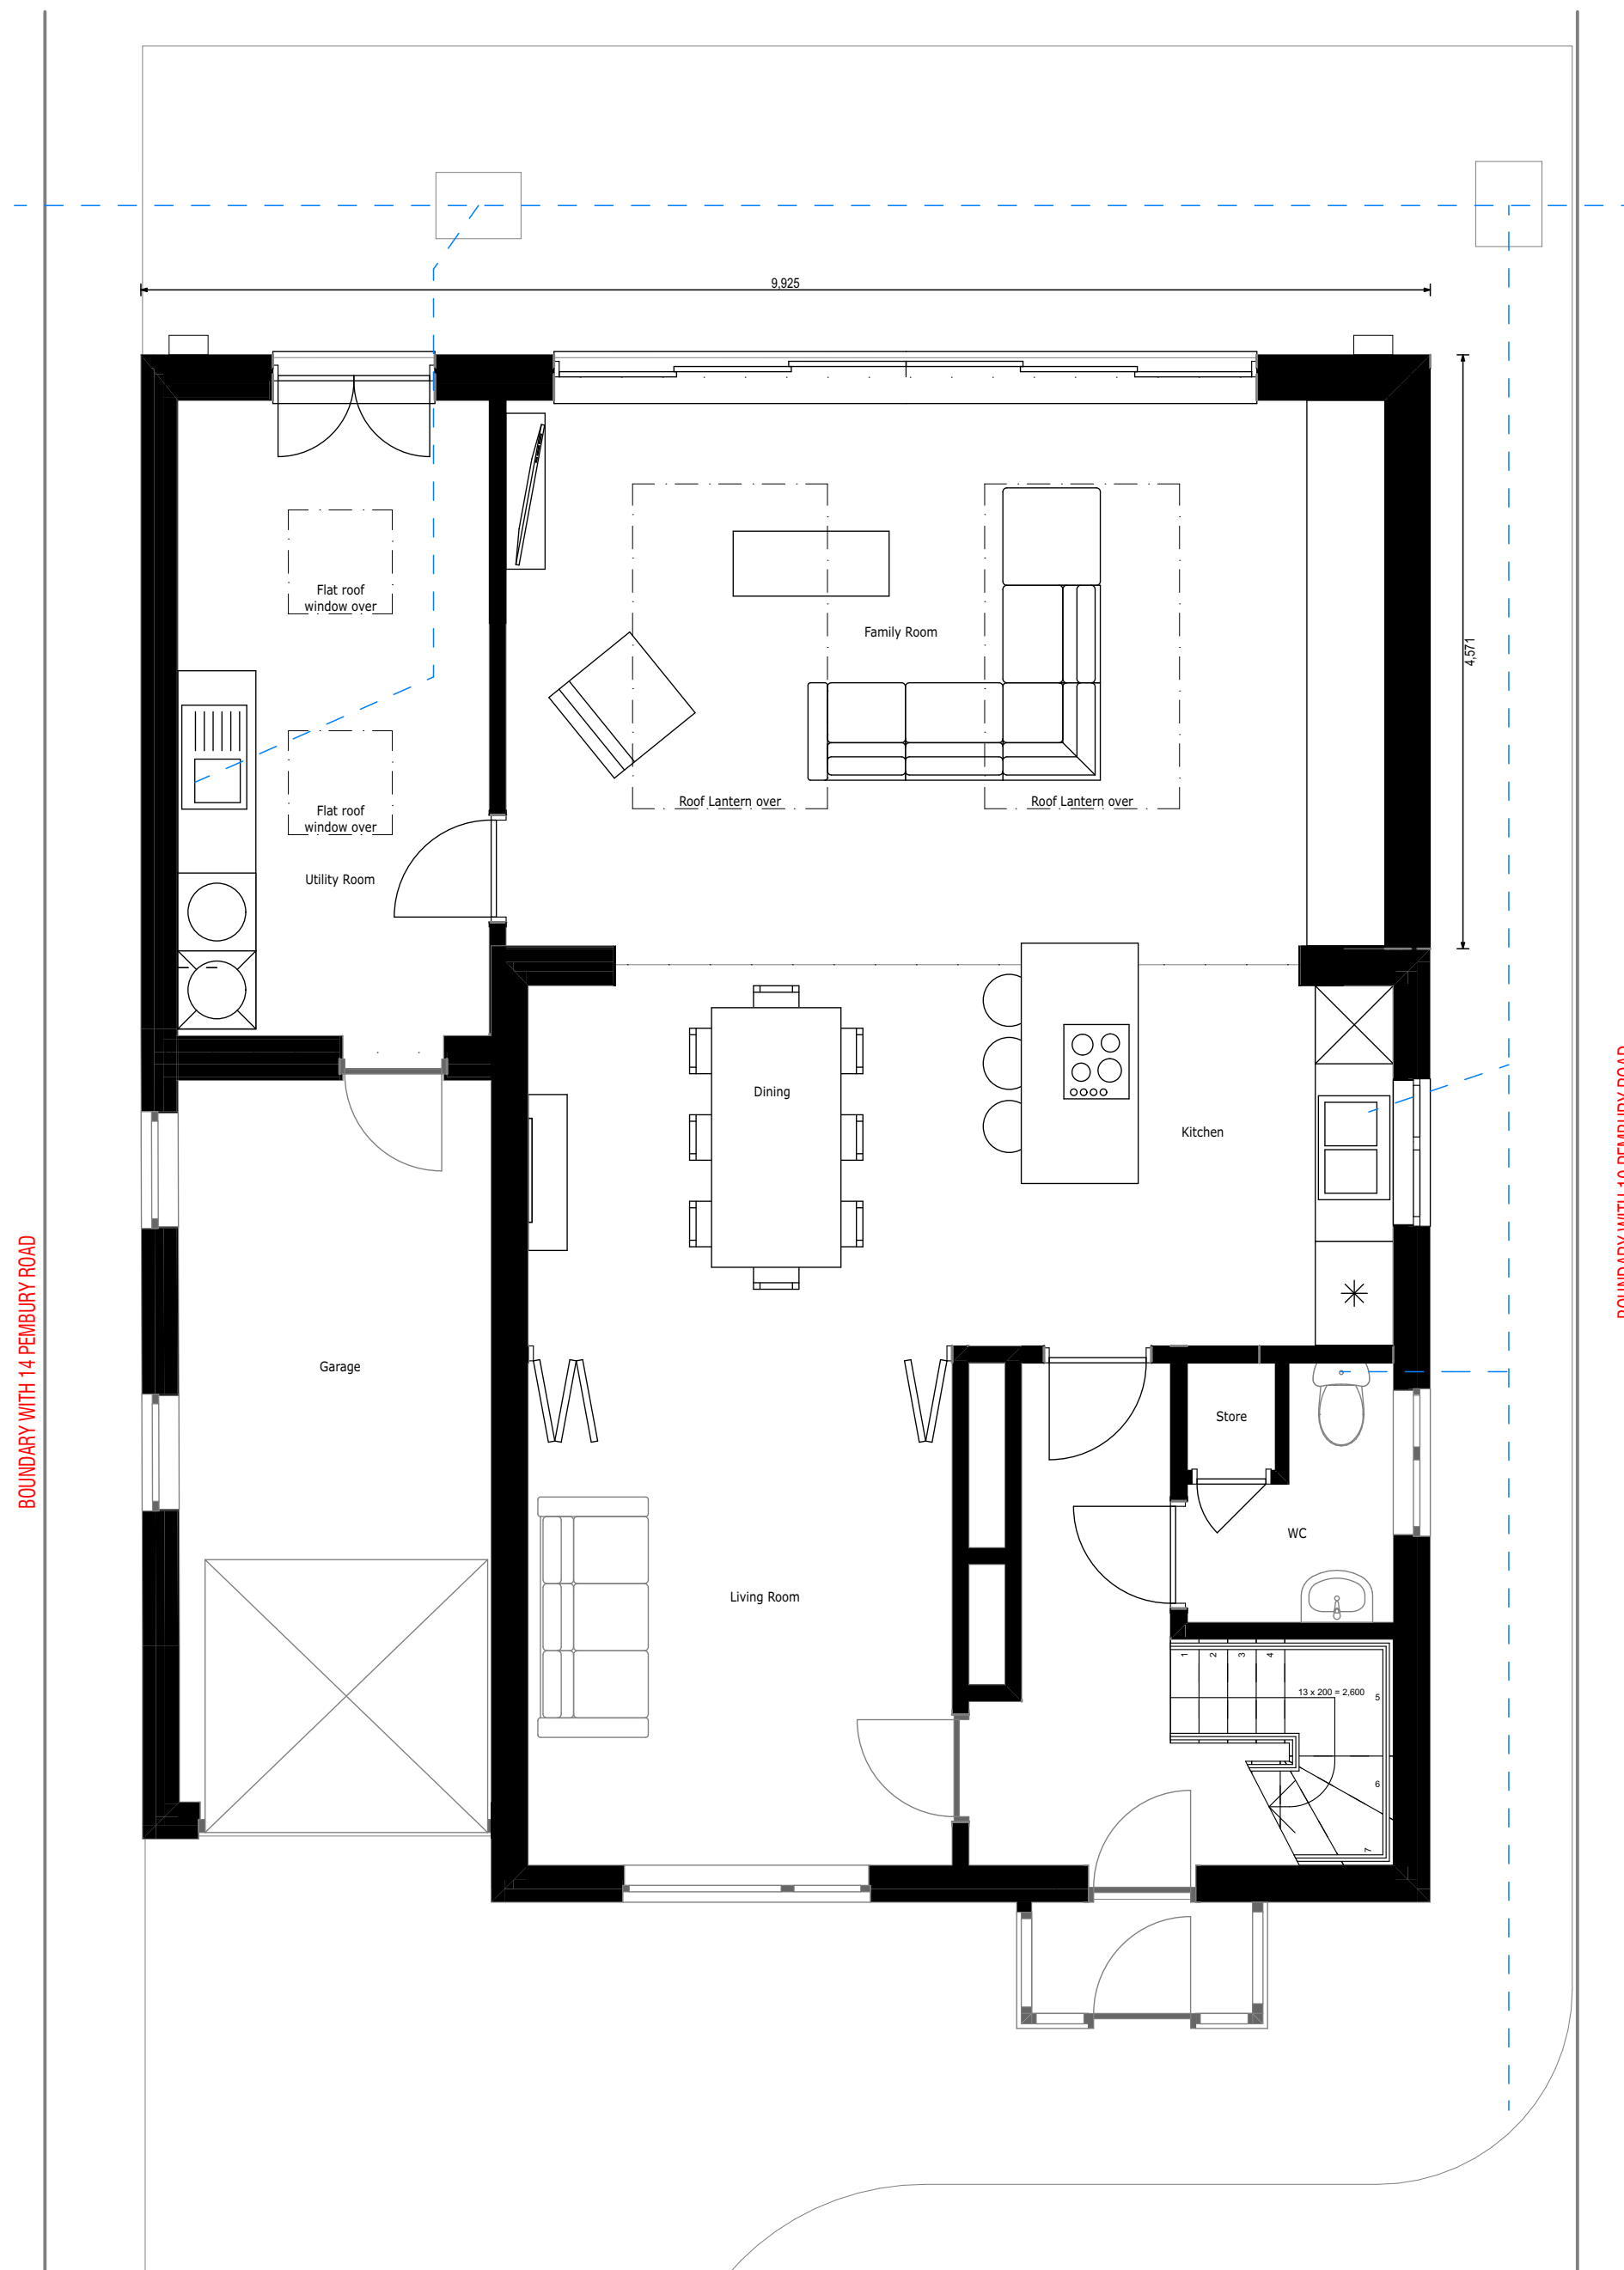

Ground Floor - Proposed

Scale 1:50

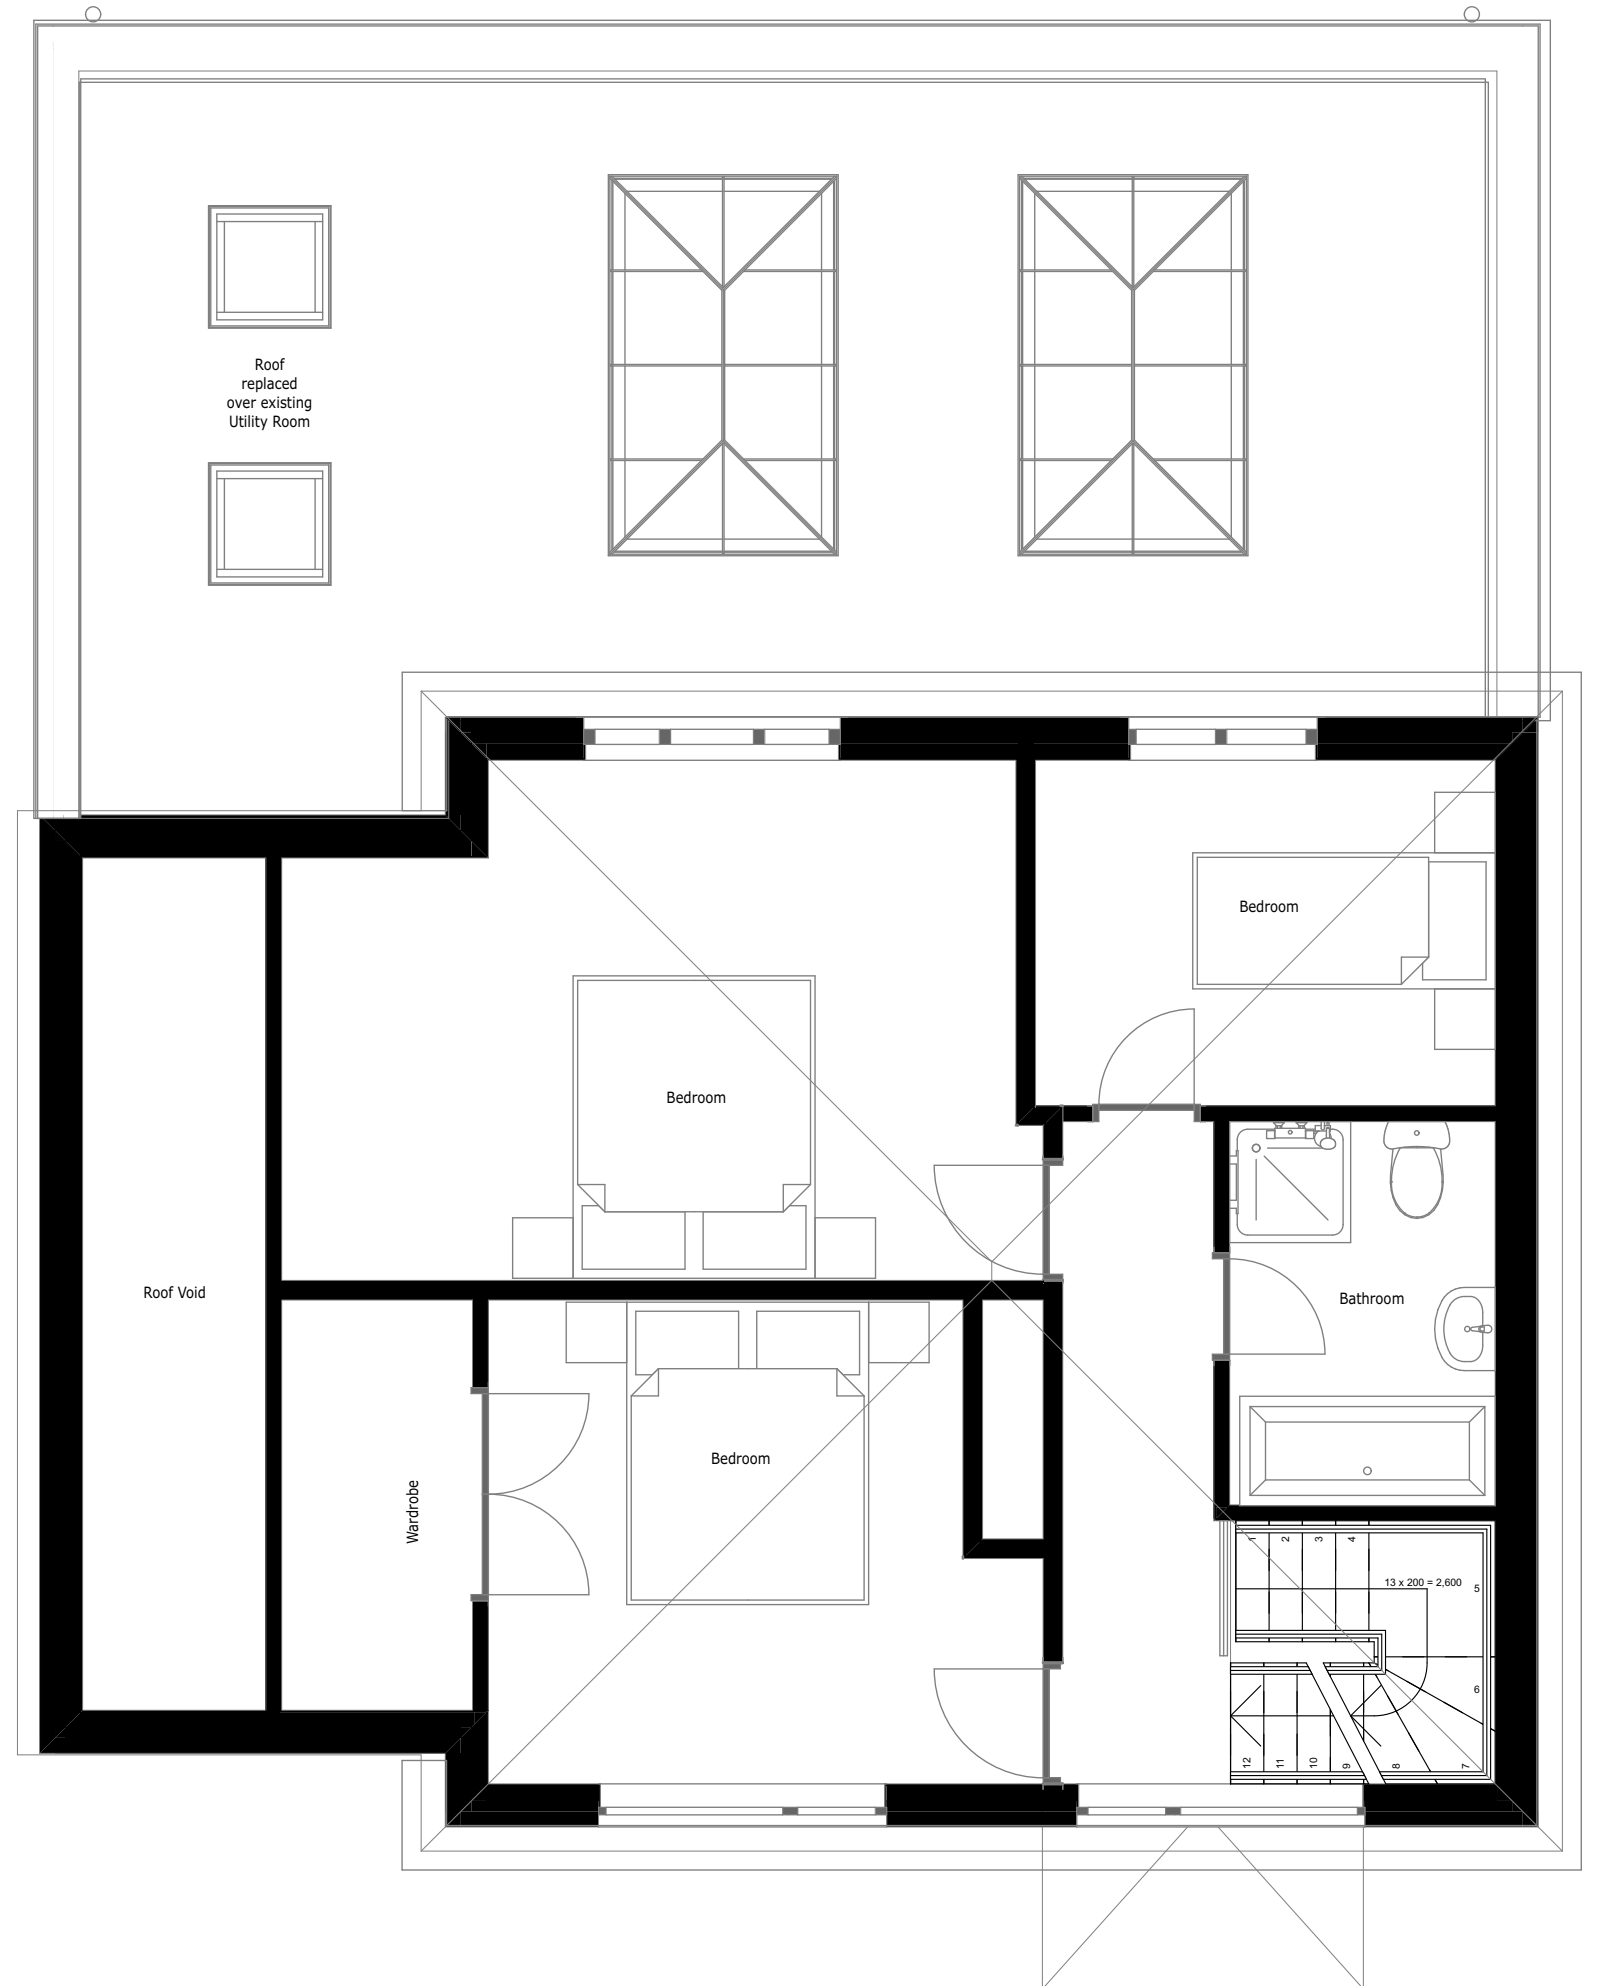

Ground Floor - Proposed

Scale 1:50

