




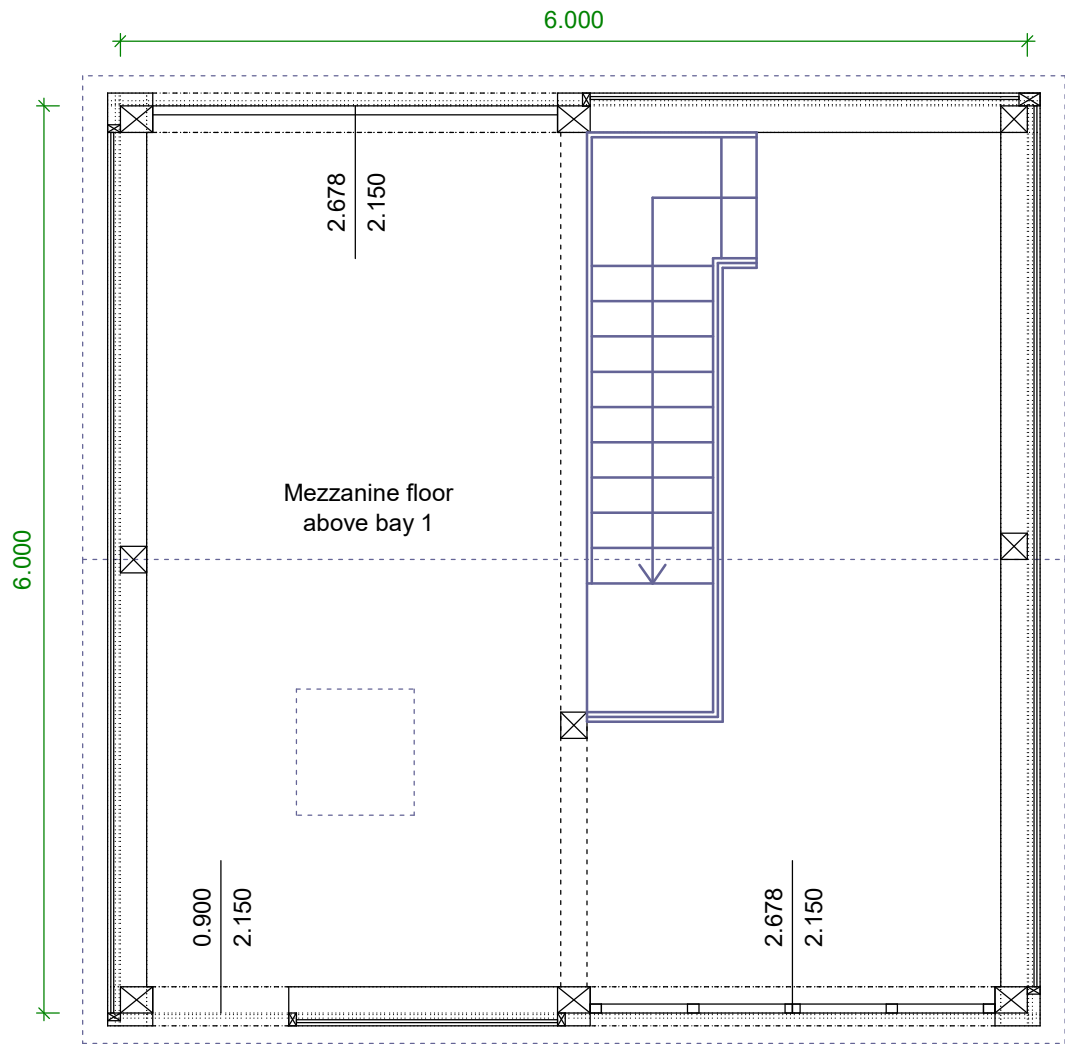


Section height: 1.000
Scale: 1 : 50
Floor Plan

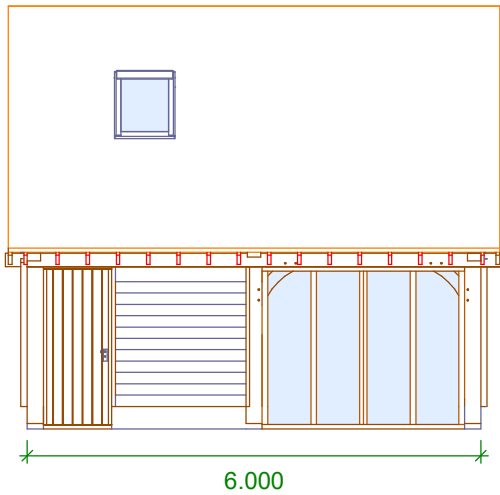


Scale: 1 : 100
West Elevation

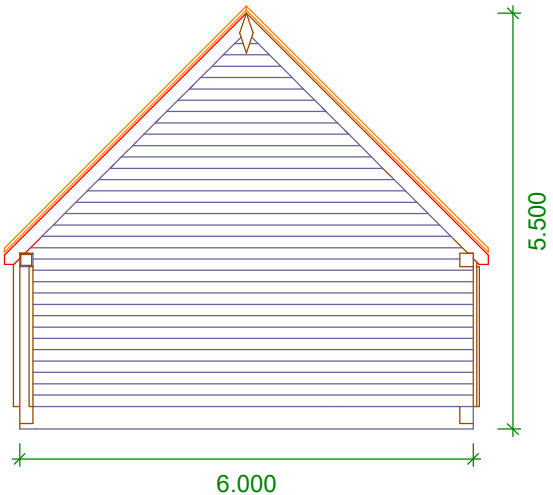

Scale: 1 : 100
North Elevation

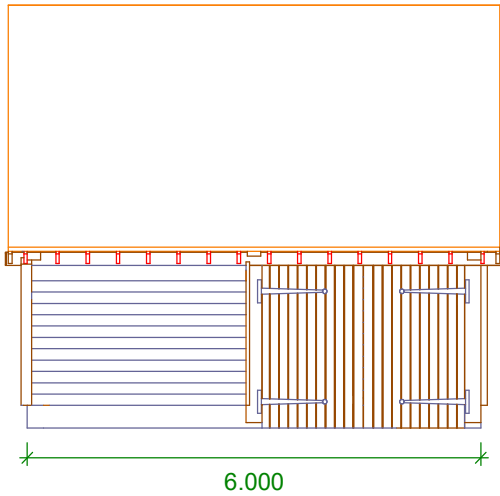

Scale: 1 : 100
East Elevation

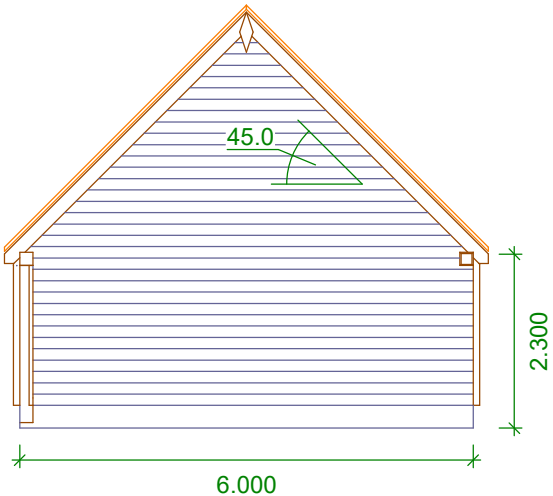

Scale: 1 : 100
South Elevation



THECLASSICBARN

COMPANY

Call: 0844 800 0708 Email: info@classicbarns.co.uk
Website: www.classicbarns.co.uk

Client Name:
Denby

Project Address:
7 South Close
Havant
PO9 2TD

Drawing Title
Floor Plan & Elevations

Date:
12/12/2018

Drawn By:
MSL

Scale:
As Plan @ A3

Drawing No.:
1408CB-A01

Rev:

Rev:

Detail:

Date:

NOTES:
Do not scale off this drawing except for planning purposes.
The builder must check all dimensions on site before any work commences and notify The Classic Barn Company of any discrepancies. Any site survey undertaken is for the preparation of planning and building regulations only. All proposed finished floor levels to be agreed on site between customer/builder and local authority prior to commencement of work. No buried or underground services are accounted for and must be investigated by customer/builder. Customer must advise if boundaries are correct and denote the legal ownership. Any levels taken are to temporary local datum point. Ownership of this drawing is retained by The Classic Barn Company and must not be used or reproduced without written consent.
IF IN DOUBT, PLEASE ASK