



This drawing may be scaled with reference to the scale bar for planning application purposes only. Do not scale for any other purpose, use only annotated dimensions. All dimensions are to be checked by parties using the drawing, and any errors or omissions are to be reported to James Potter Associates Ltd.

Rev.	Date	Note	Author	Checked

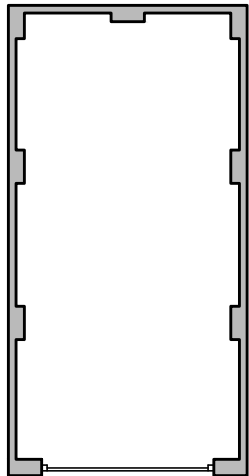

GROUND FLOOR
SCALE 1:100


Plots
3, 7, 21, 30, 36

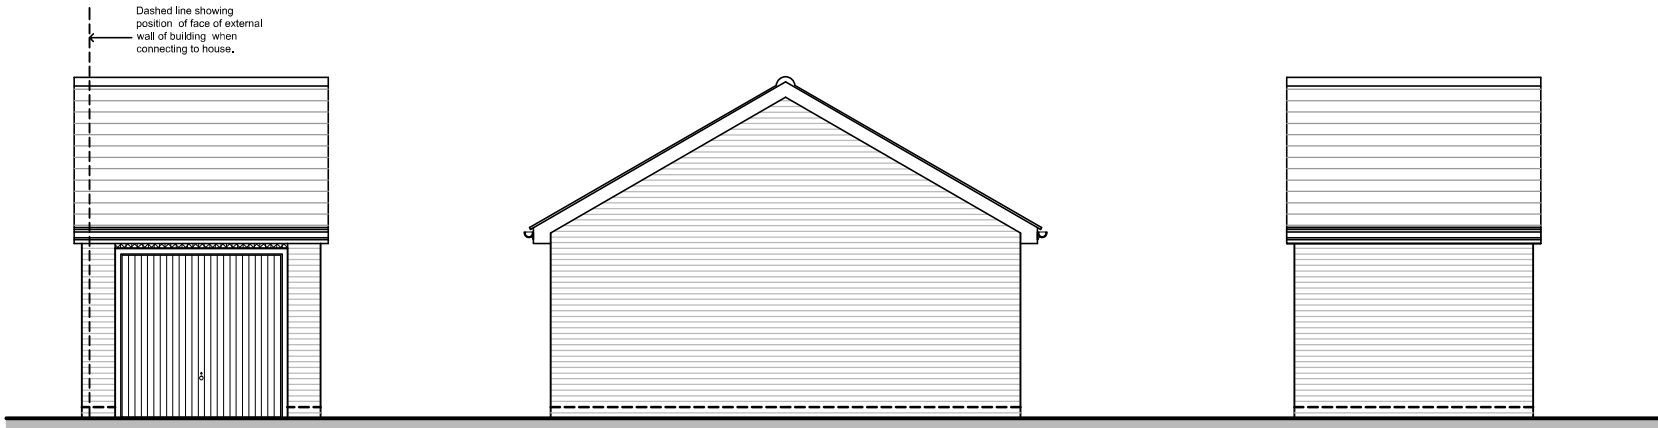

FRONT ELEVATION

SIDE ELEVATION

REAR ELEVATION

 

Project	NEW DWELLINGS EMS WALK EMSWORTH PO10 7QL				Drawing	GARAGES - PLANS & ELEVATIONS				
					Job-Dwg Number	17017B-PL-3-25			Rev.	
Client	HAMPSHIRE HOMES									
Status	PLANNING									
Scale	1:100			Sheet Size	A3					
Author	RR	Checked	JP	Date	06/12/18					

			
	www.jpa.design JPA - PORTSMOUTH Suite 1, Winter Works, Rear of 119 Winter Road, Southsea, Portsmouth, PO4 8DS t. +44(0)2393 871 000		