
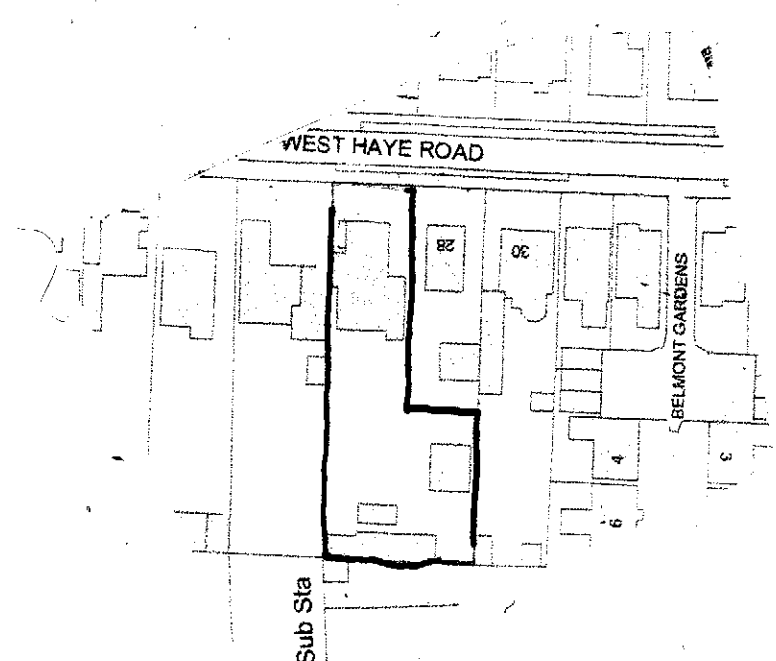


WEST HAYE ROAD

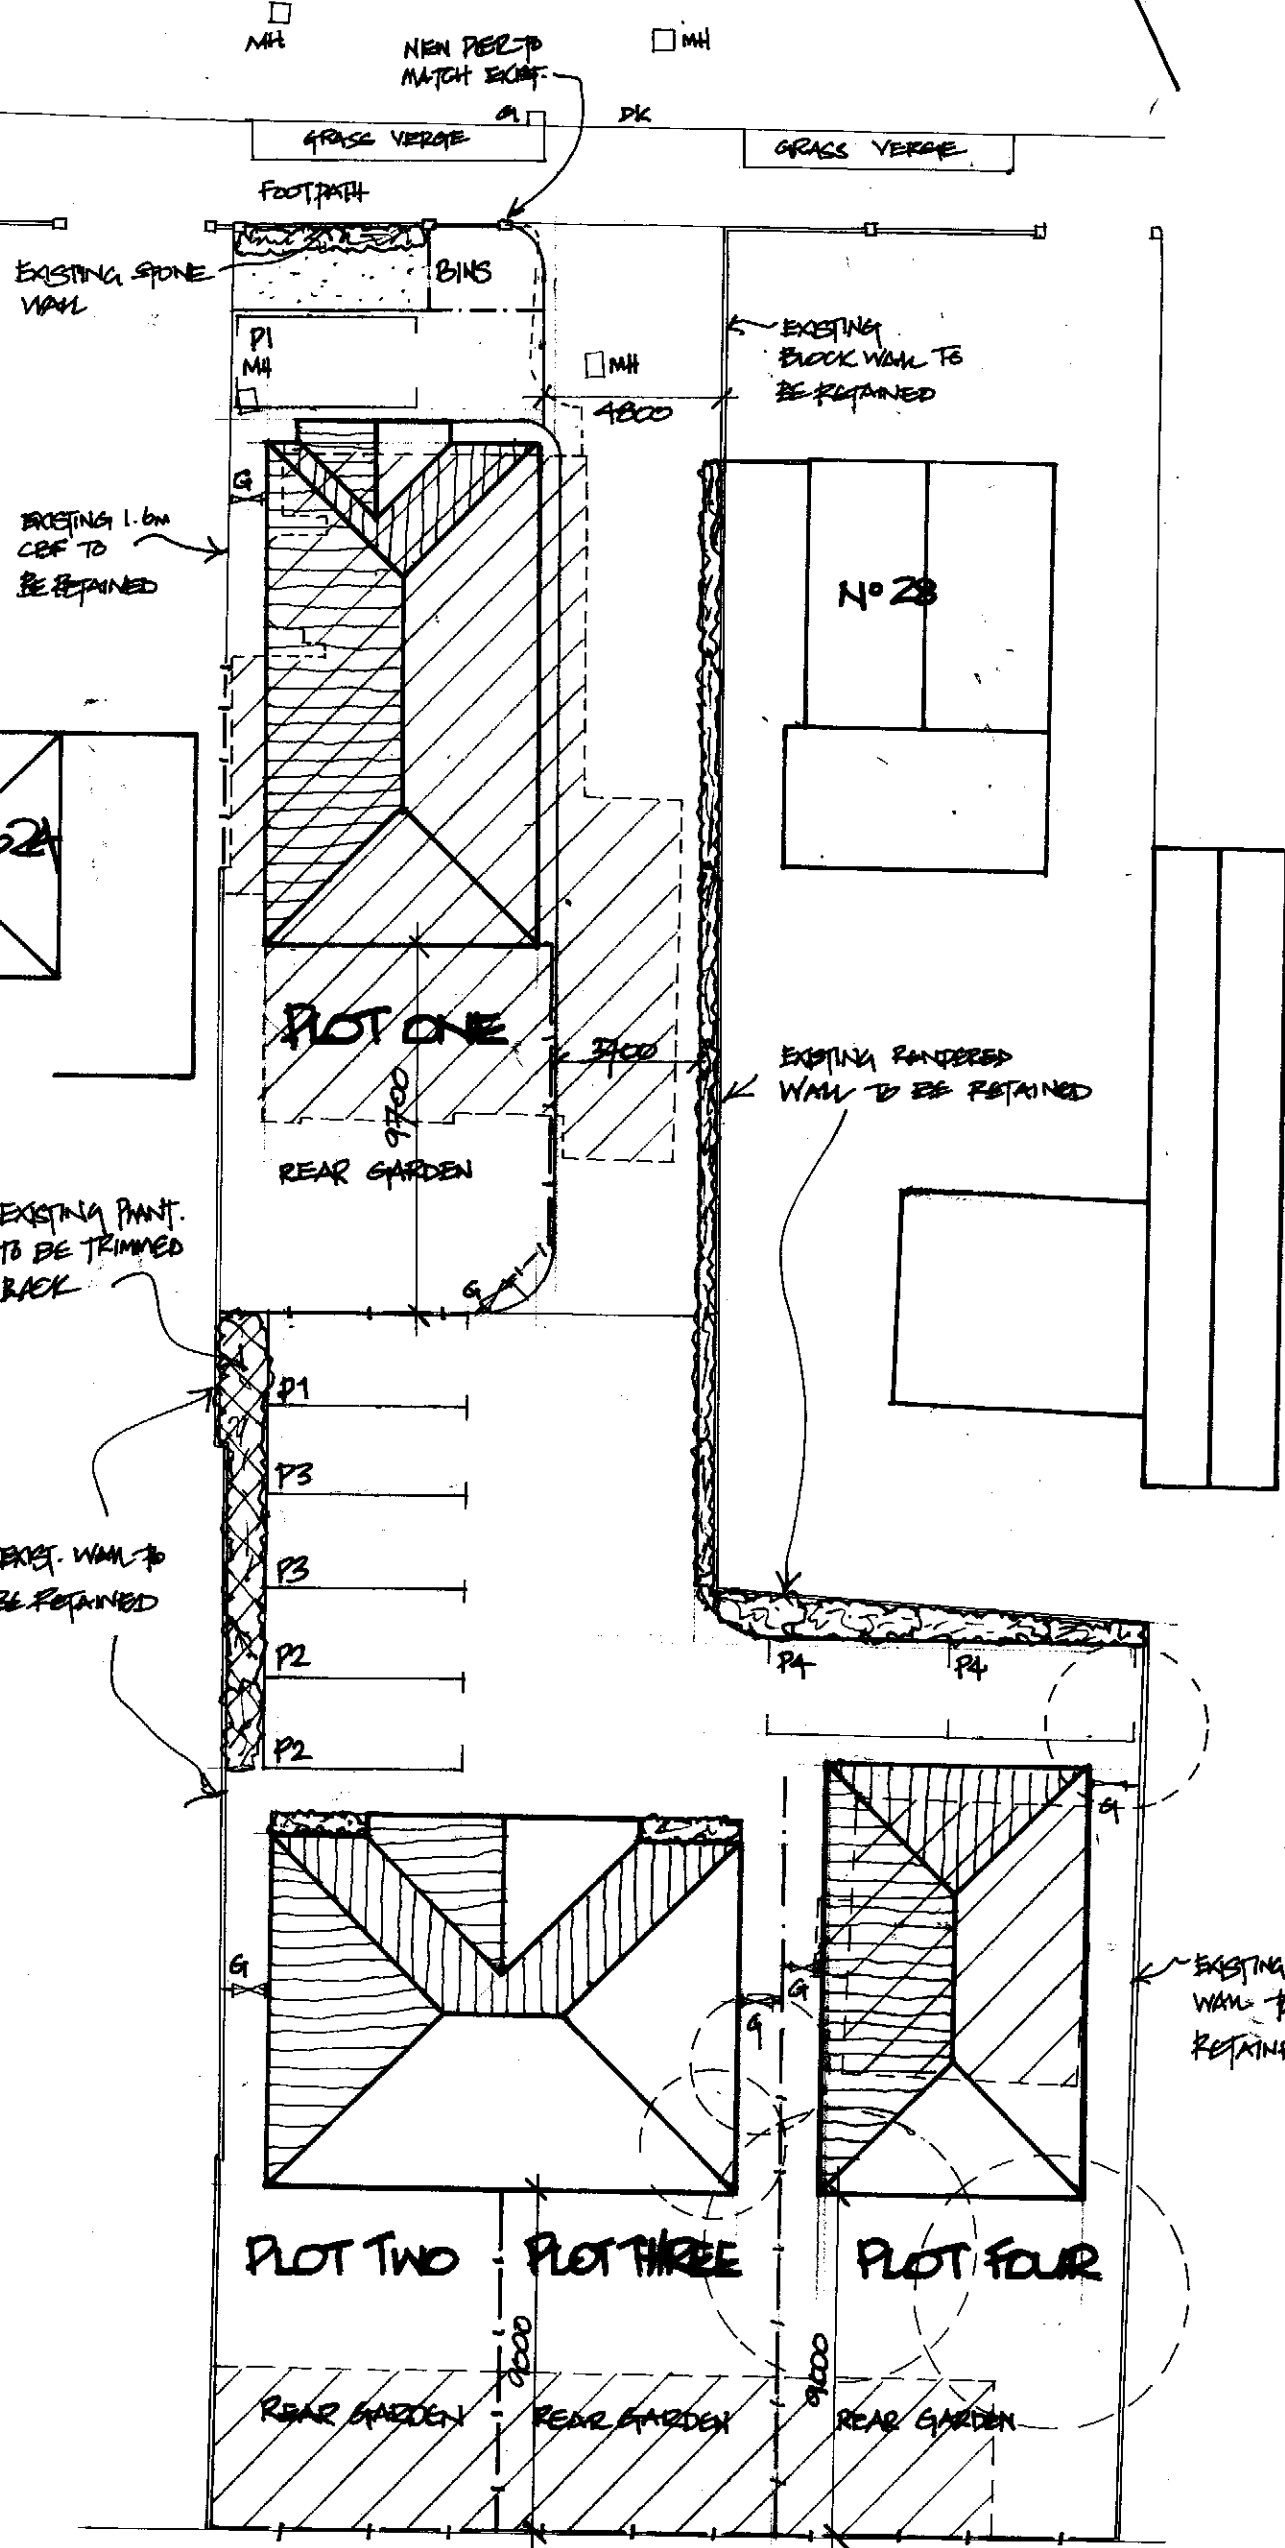

LOCATION PLAN
Scale 1:1250
OS LIC 100046326

- EXISTING BUILDINGS TO BE DEMOLISHED
- NEW 1.8M CLOSE BOARDED FENCE
- NEW 1.0M CLOSE BOARDED FENCE
- NEW LANDSCAPING
- EXISTING BOUNDARY WALLS TO BE RETAINED
- NEW LOCKER GATES
- CYCLE STORAGE TO BE WITHIN THE SECURE REAR GARDENS VIA A CYCLE HOOP.

0 2 4 6 8 10 SCALE 1:200

A	MAR'19	PLANNING REVISIONS	PT
DEREK TREAGUS ASSOCIATES ARCHITECTURAL SERVICES No3-The Townhouse, 20 Nelson Road, Southsea, Hampshire PO5 2AS Tel: 07956 624094 Email: derek.treagus@gmail.com			
Project	DEVELOPMENT AT 26 WEST HAYE ROAD, HAYLING ISLAND, HAMPSHIRE.		
Client	Mr & Mrs B Smith		
Subject	Planning Drawing Site Plan		
Date:	Nov 2018	Scale:	1:200@ A3
Rev:	A	Drg. No.	18/767/01
• Copyright reserved. • All dimensions are to be site confirmed and should not be scaled unless for Planning purposes. • Verify all queries with the office.			