



15 King Street, Emsworth Proposed

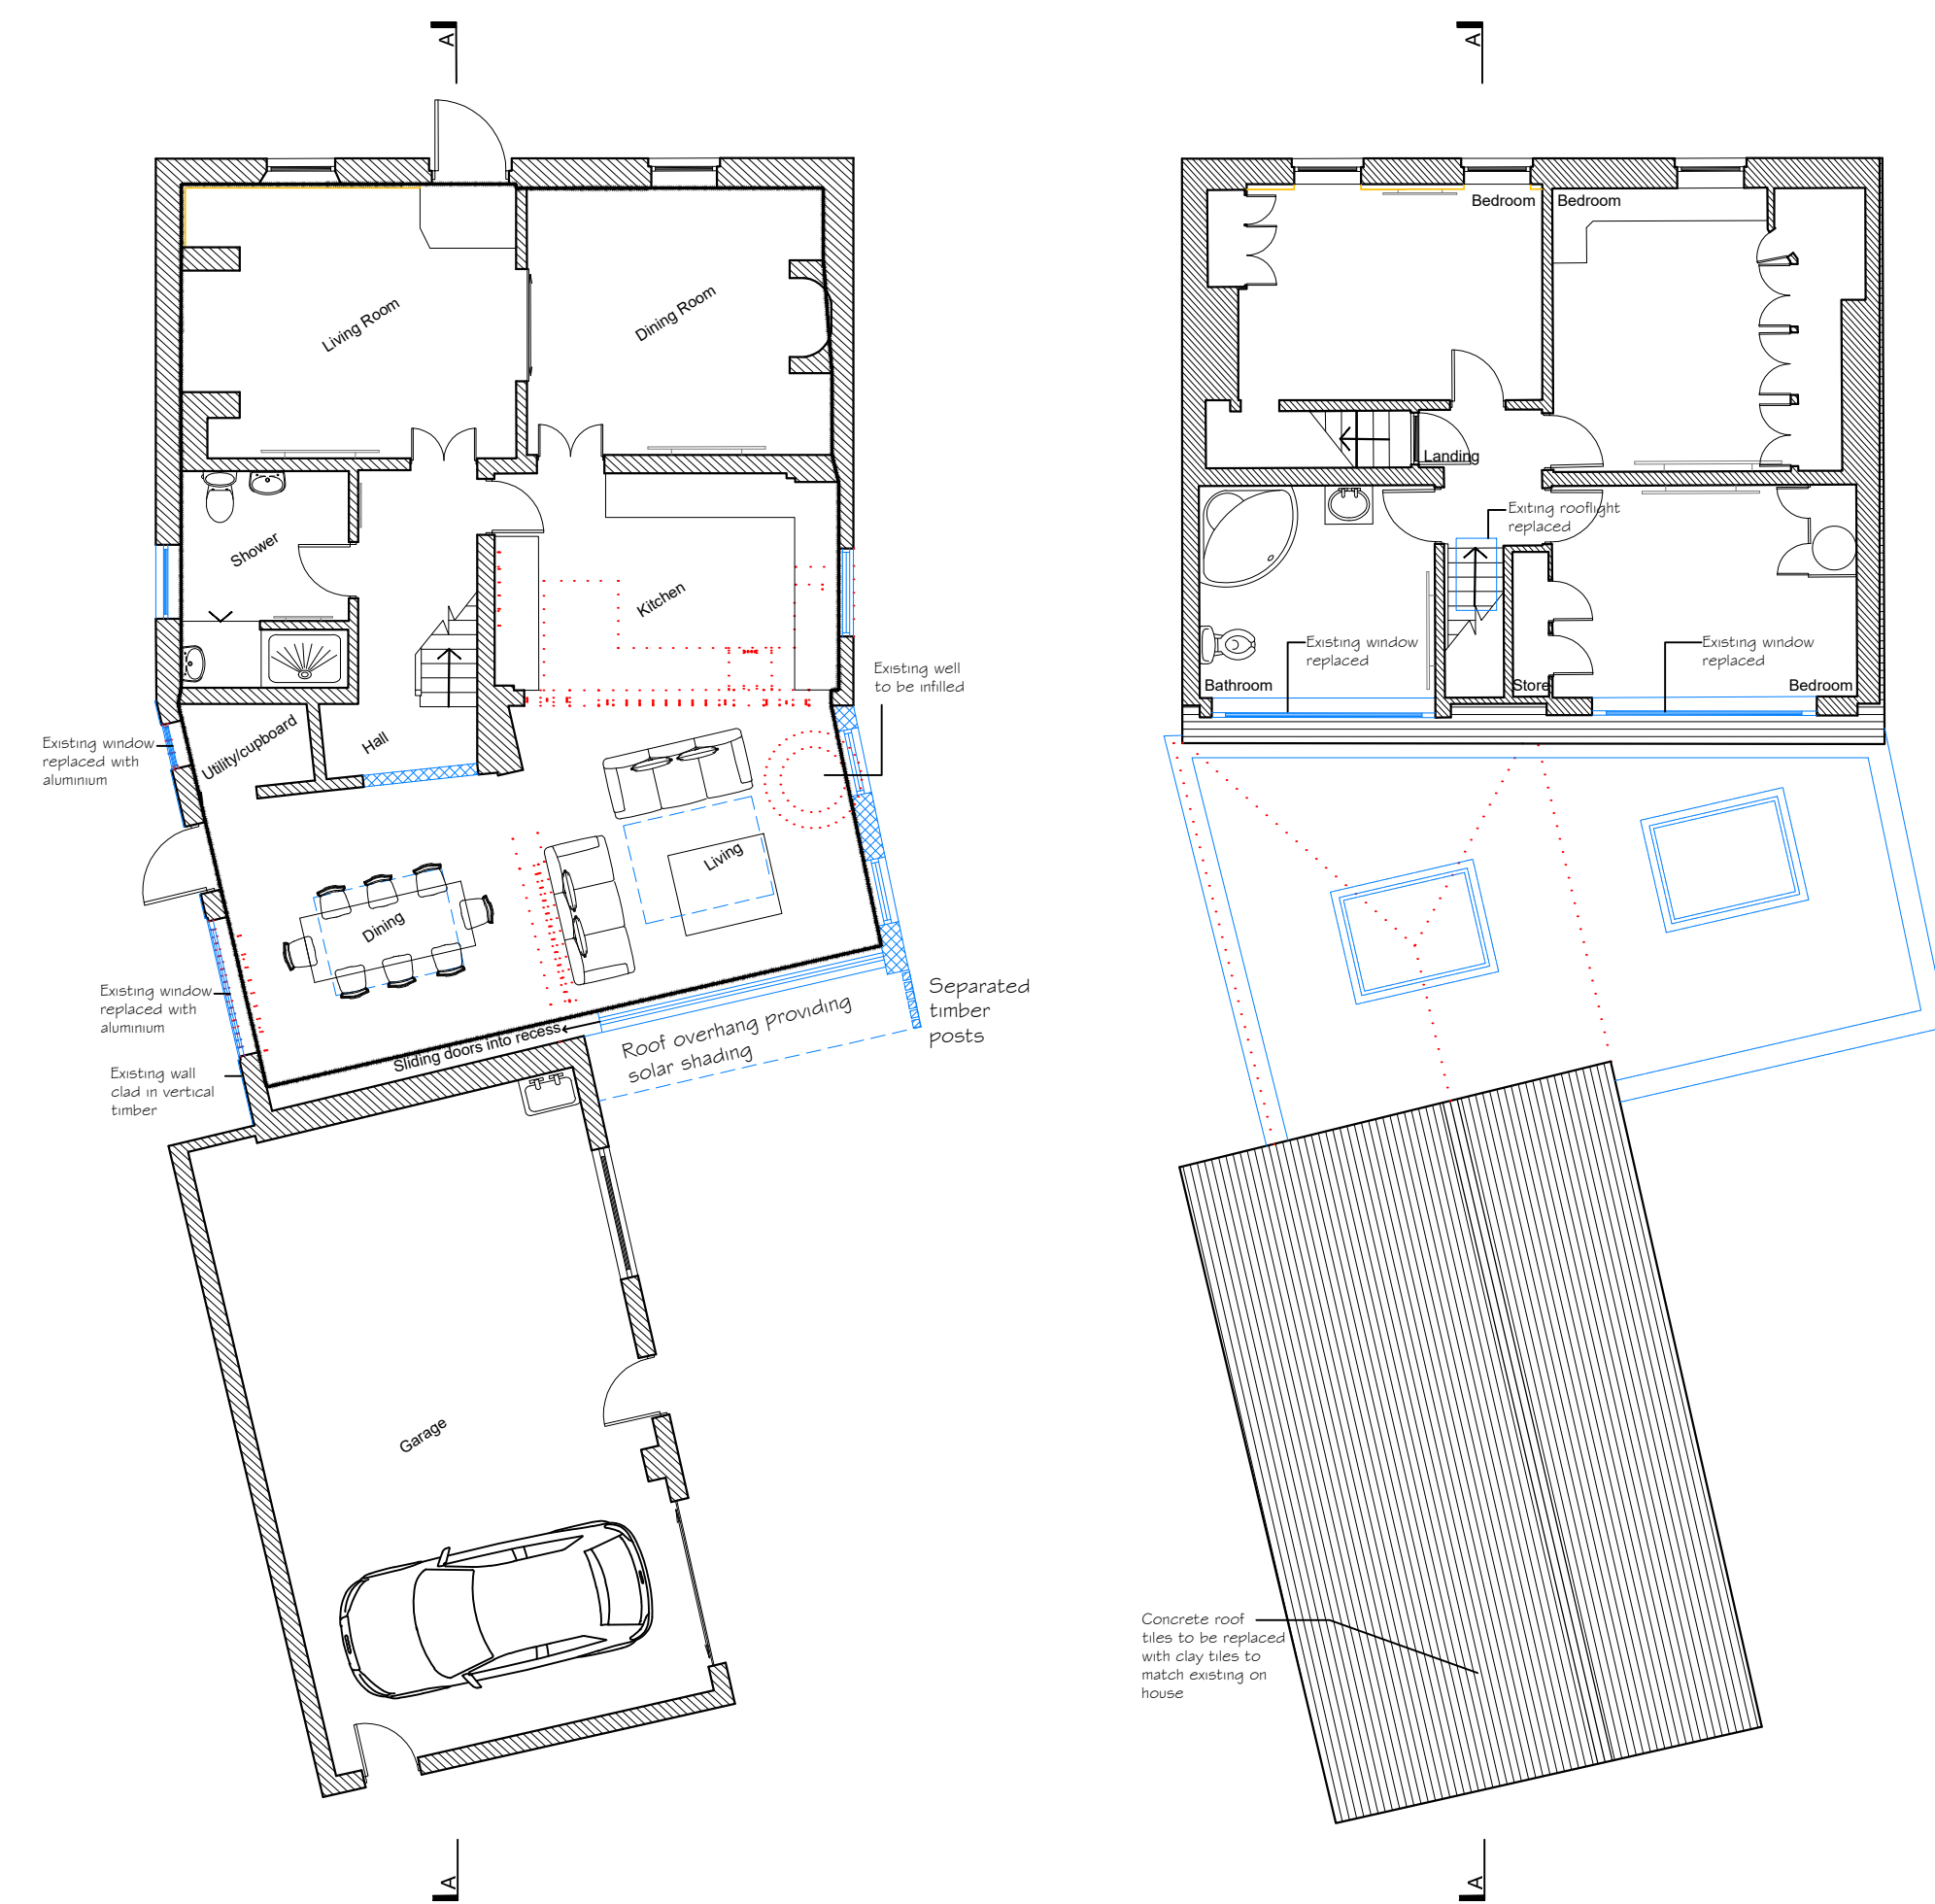


Ground Floor Plan
1:100



First Floor Plan
1:100

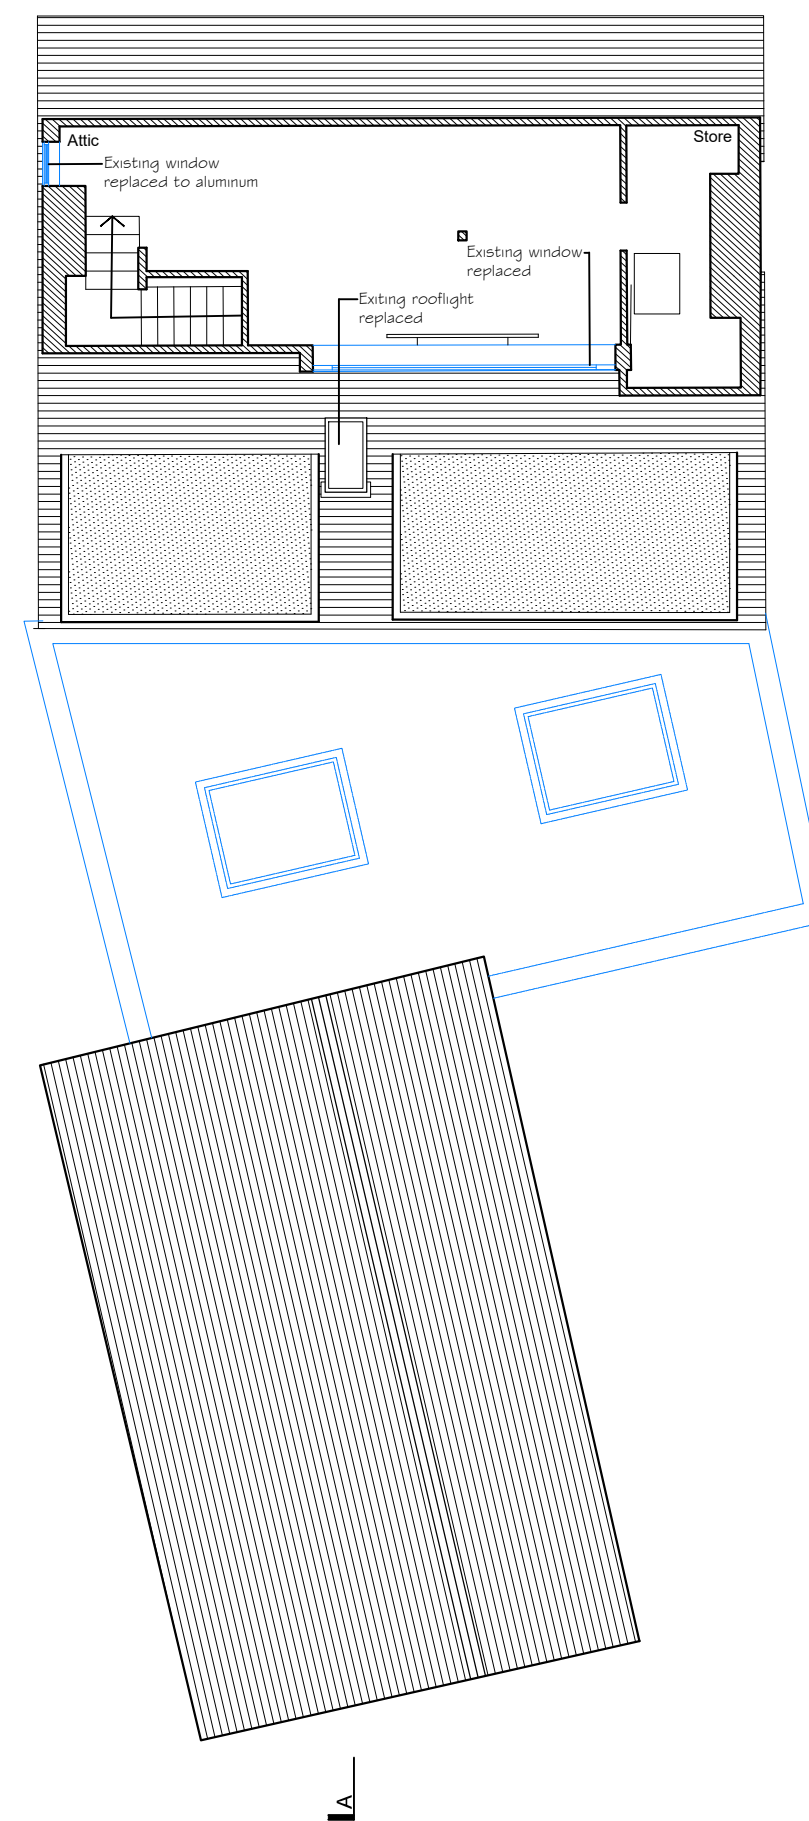


Second Floor Plan
1:100

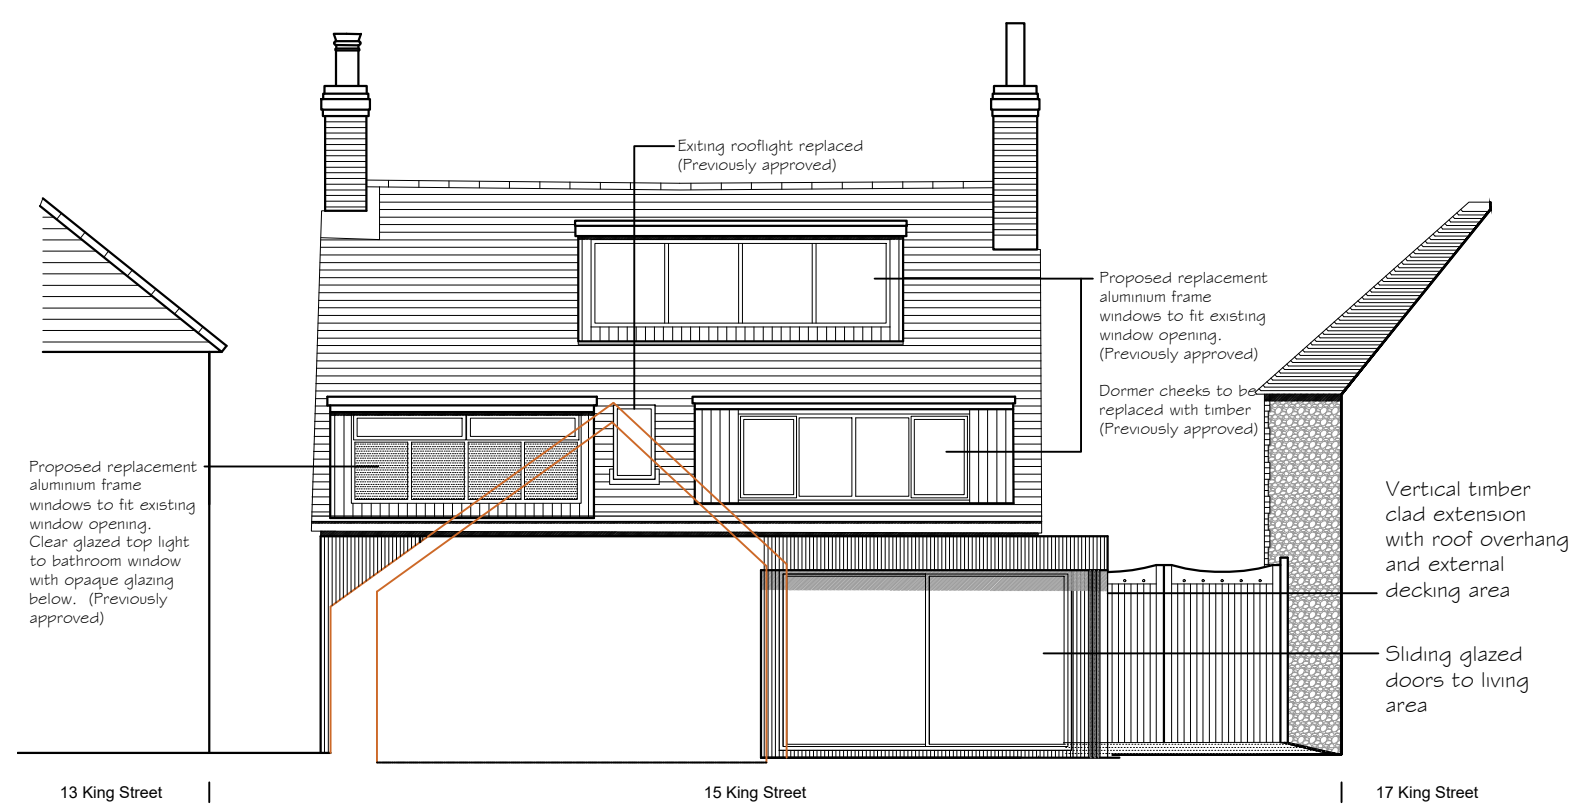


South West Elevation
1:100




North East Elevation
1:100

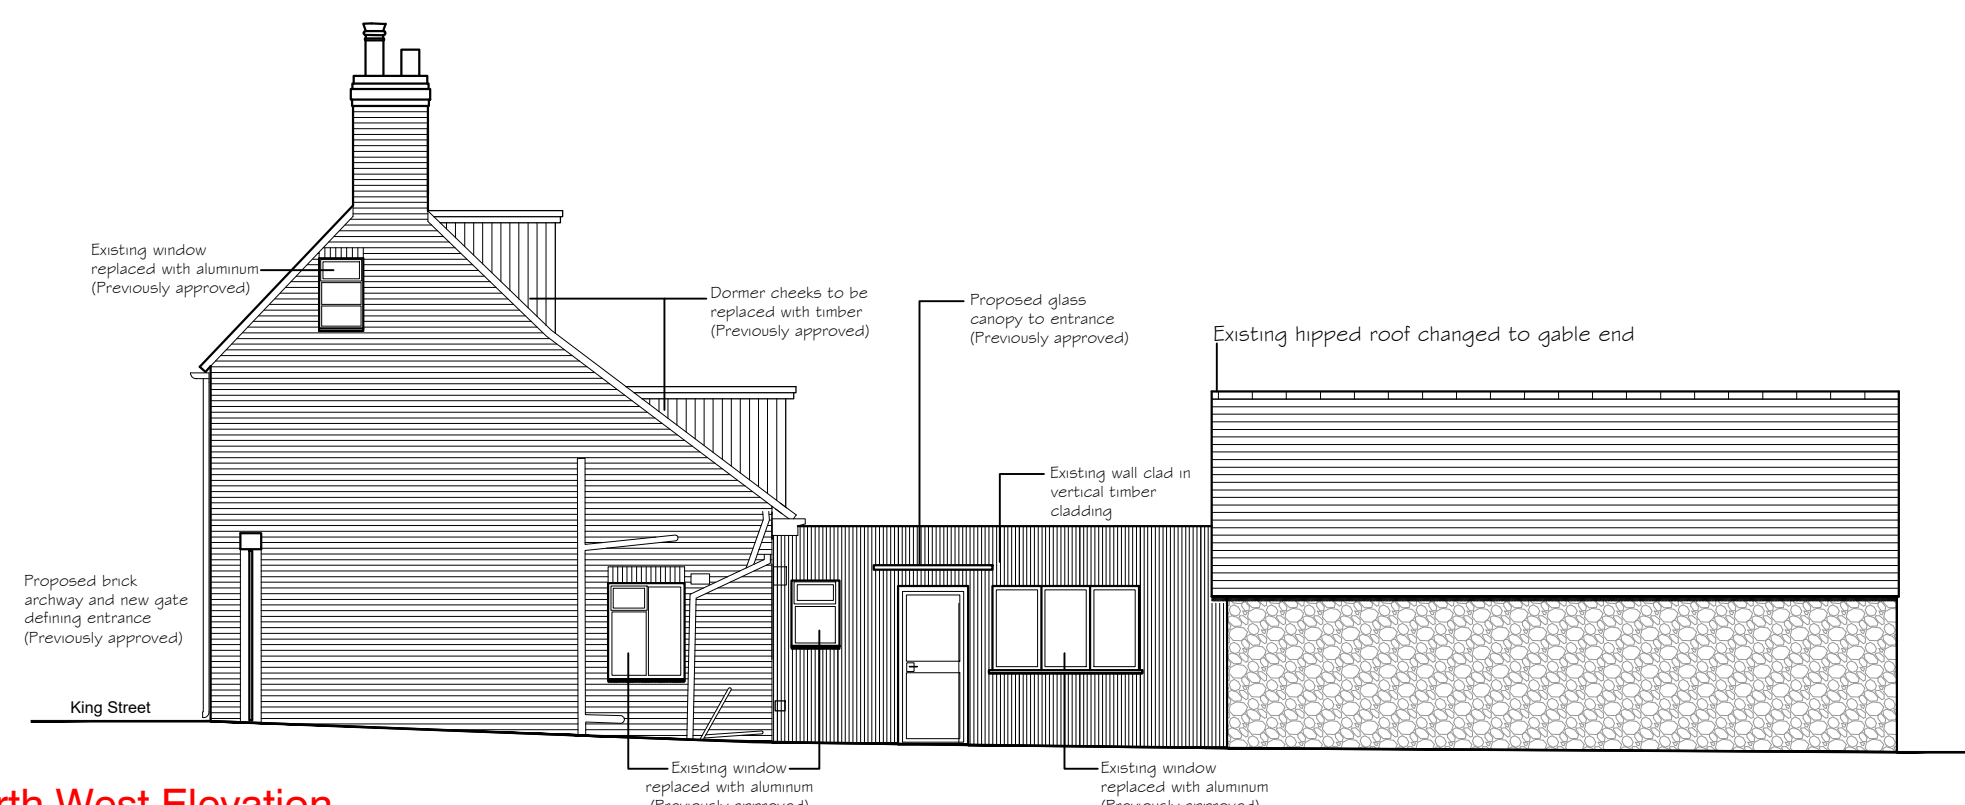

North West Elevation
1:100

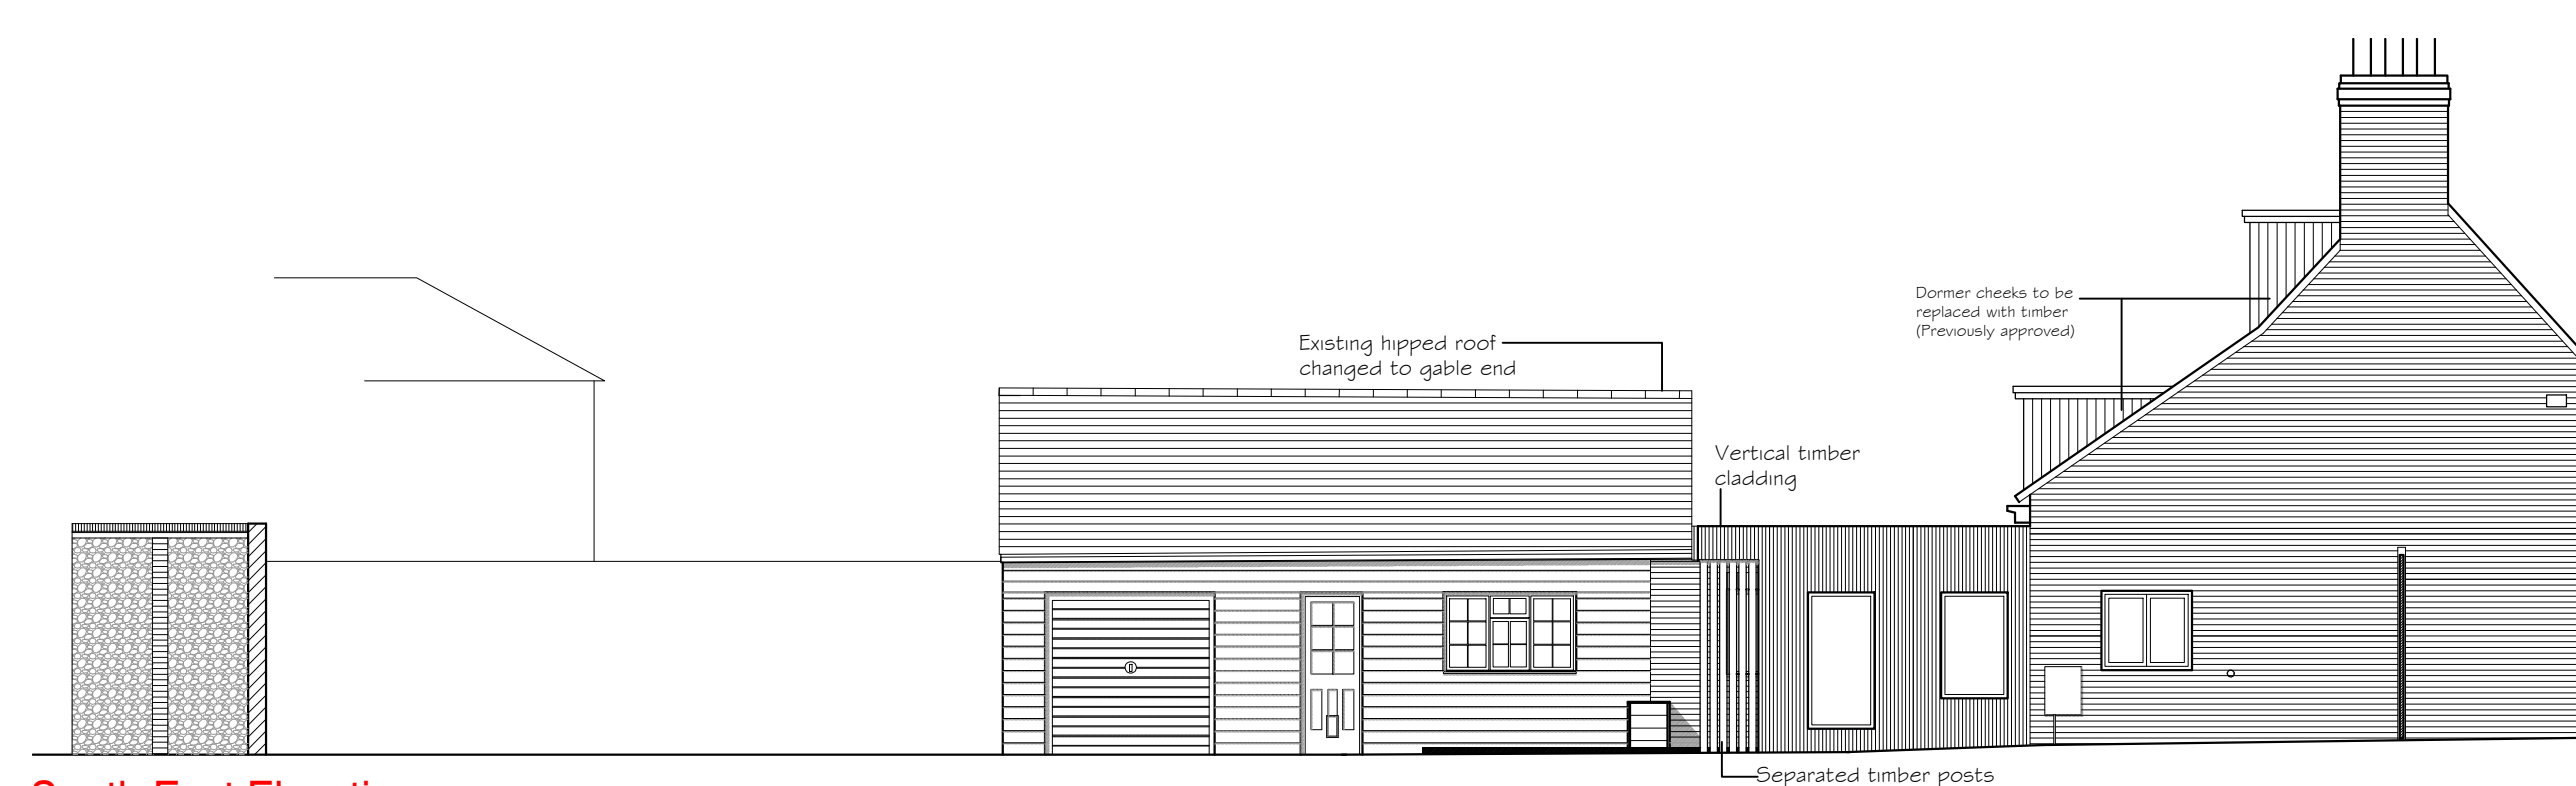

South East Elevation
1:100

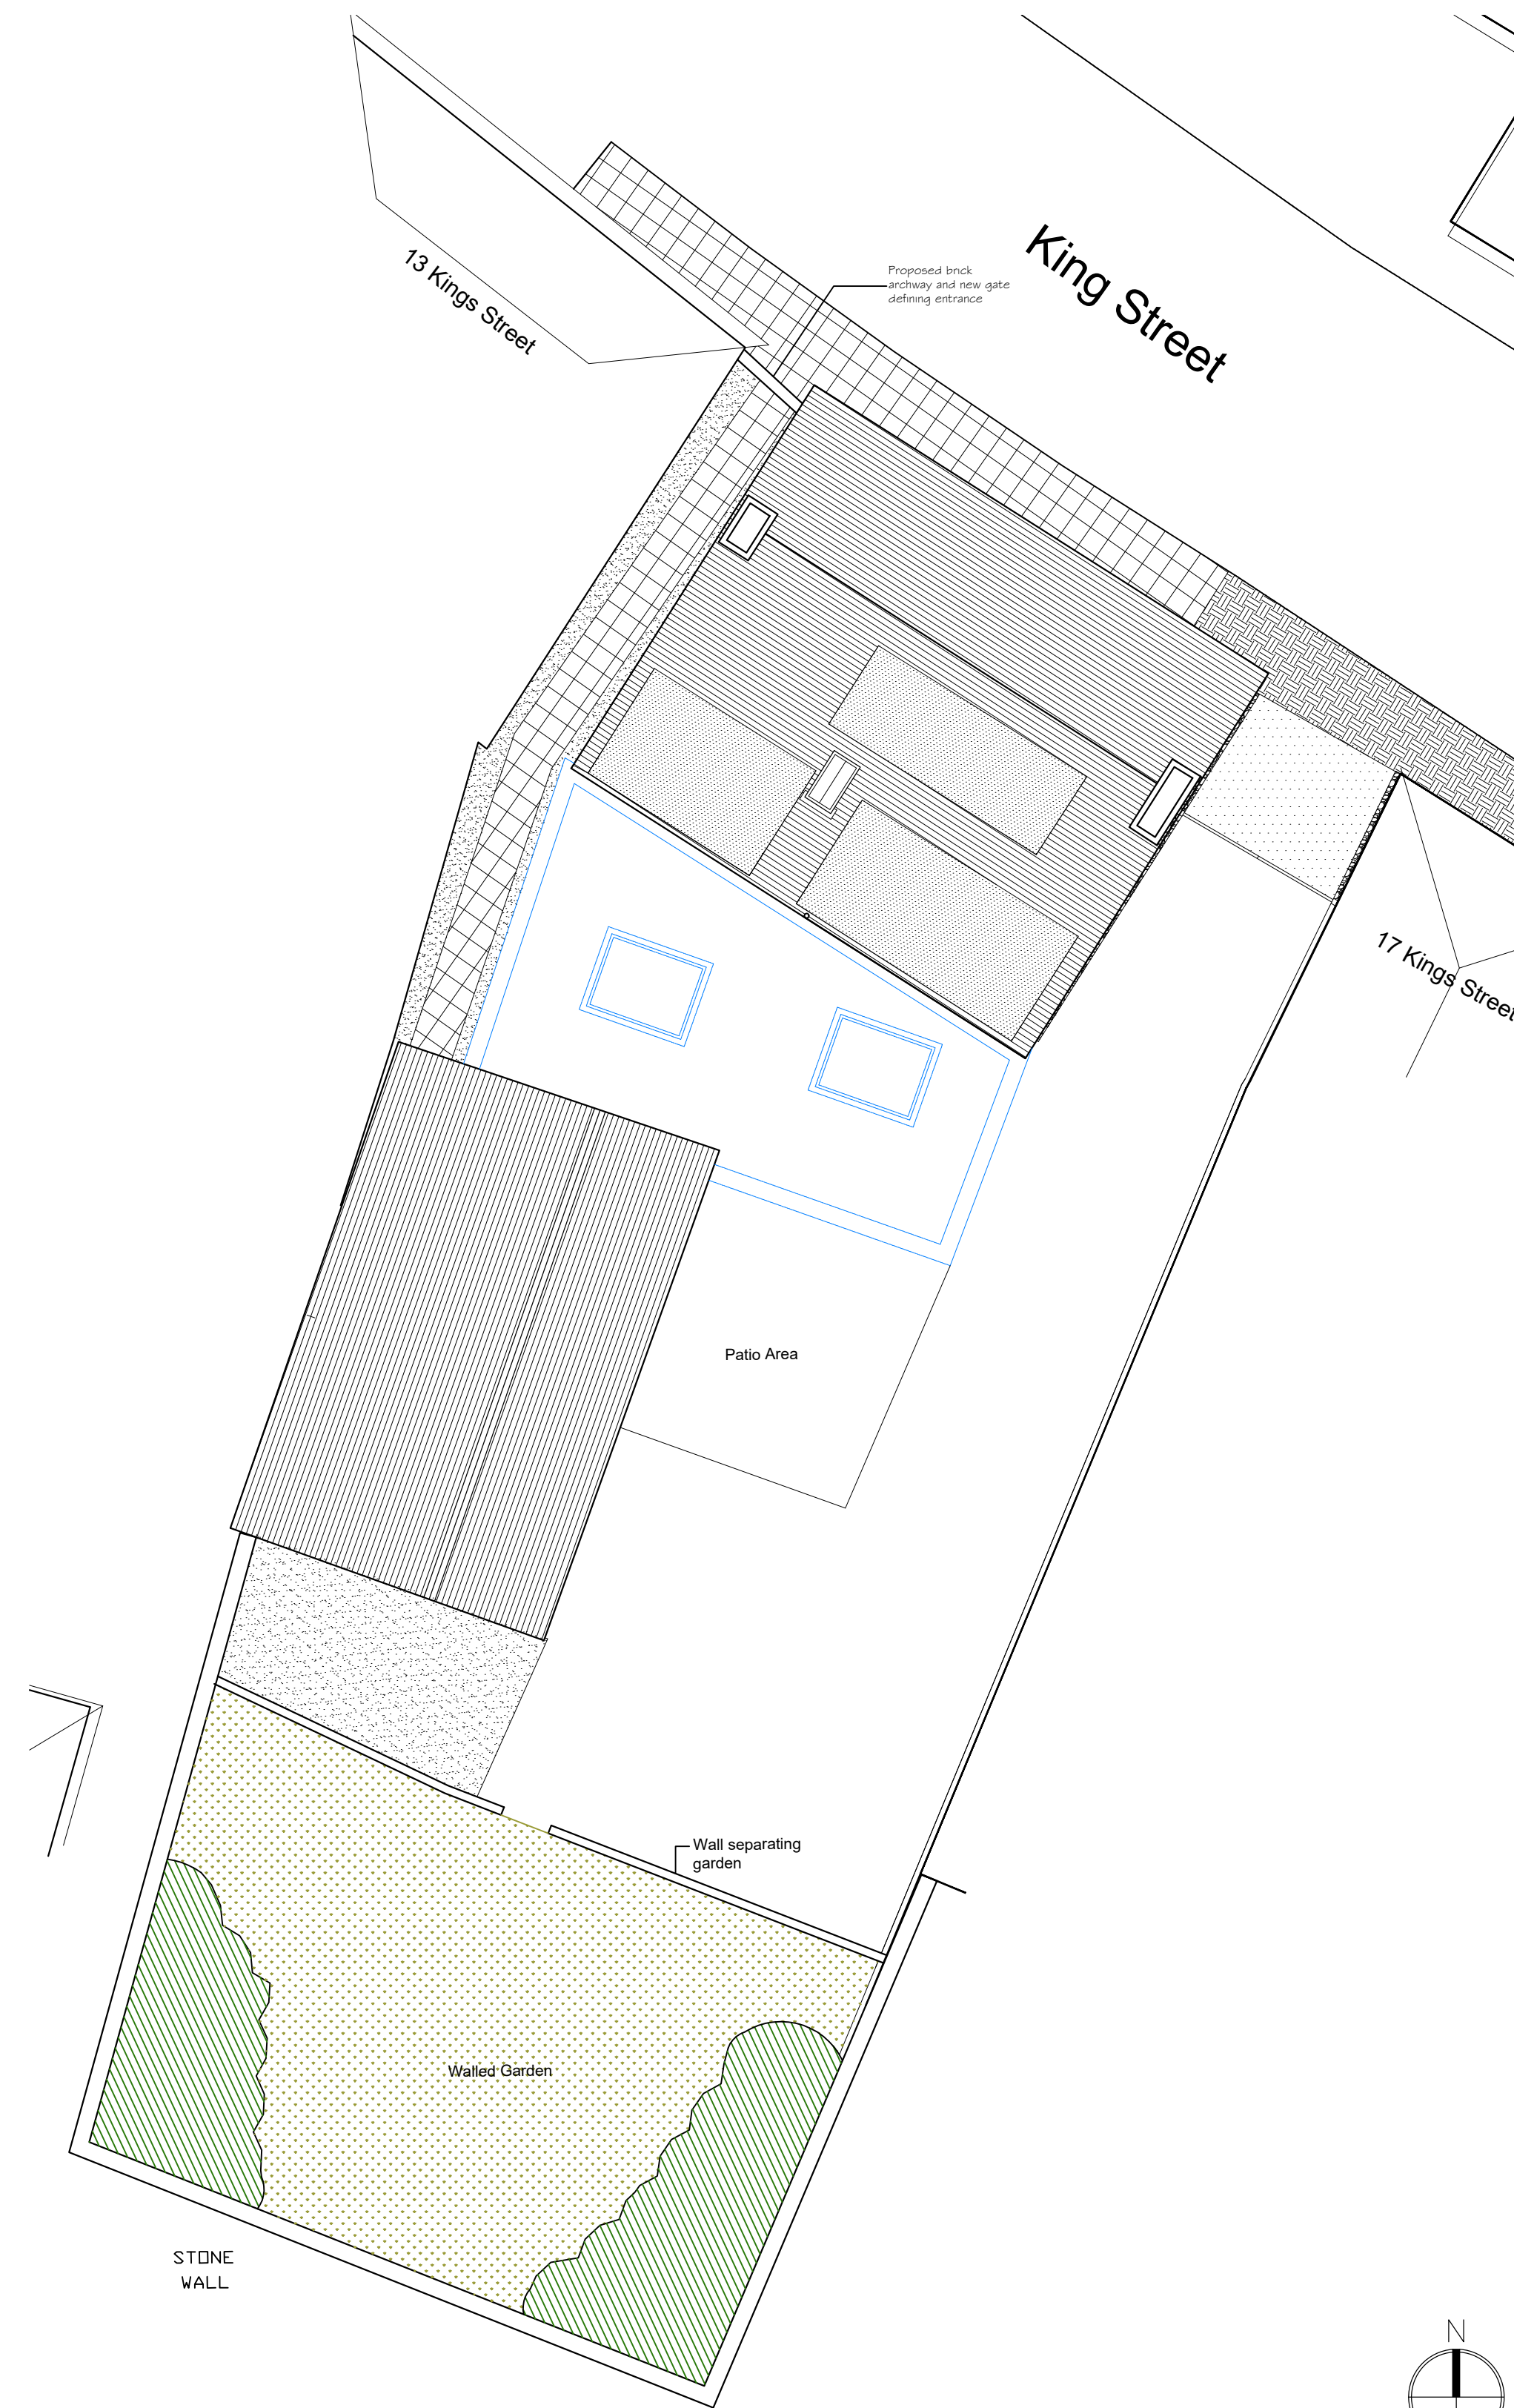

Site Plan
1:100

NOTES:


Dimensions to be checked on site before commencing work. Any discrepancies shall be reported to the architect immediately.

Do not scale from these drawings except for planning purposes.


Use figured dimensions only.

Where applicable this drawing is to be read in conjunction with other consultants' drawings.

All drawings to be read in conjunction with specification and all other drawings including structural engineer and mechanical and electrical drawings / specification

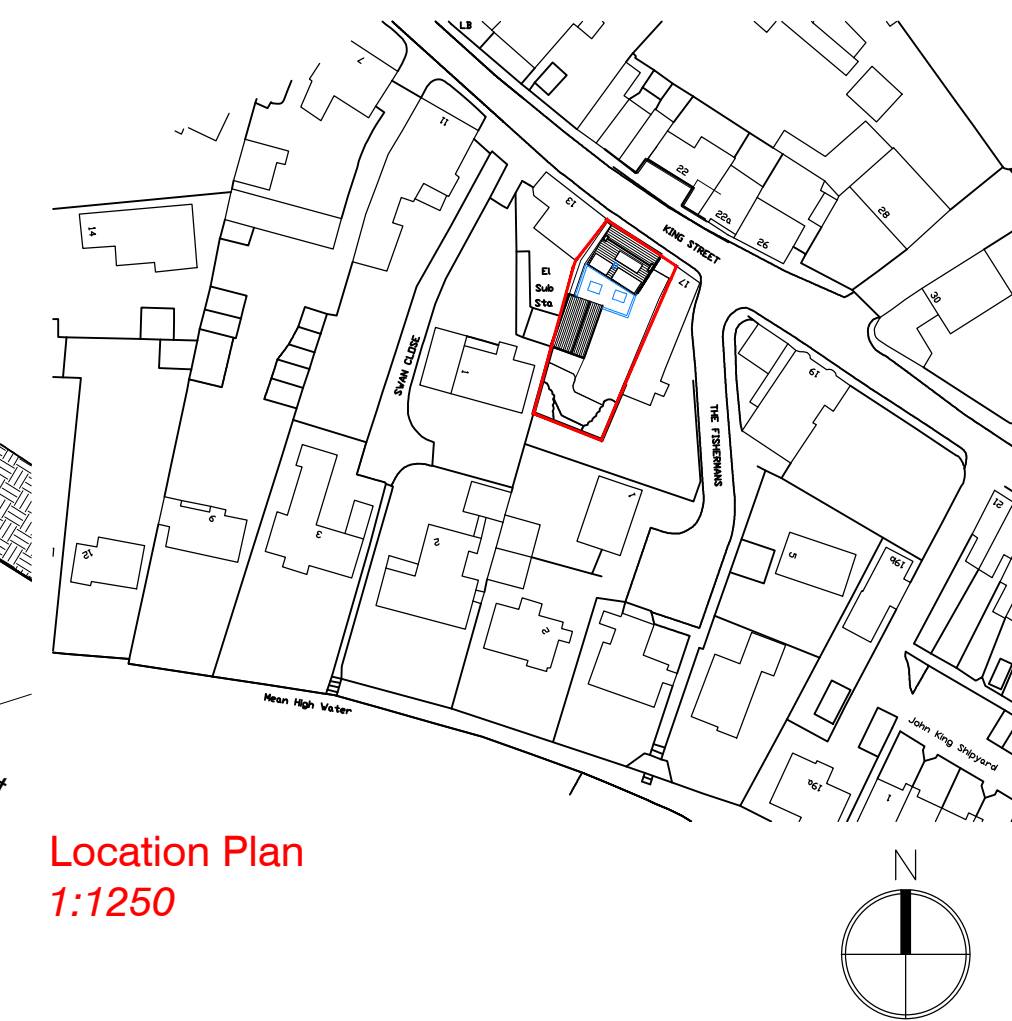

Location Plan
1:1250

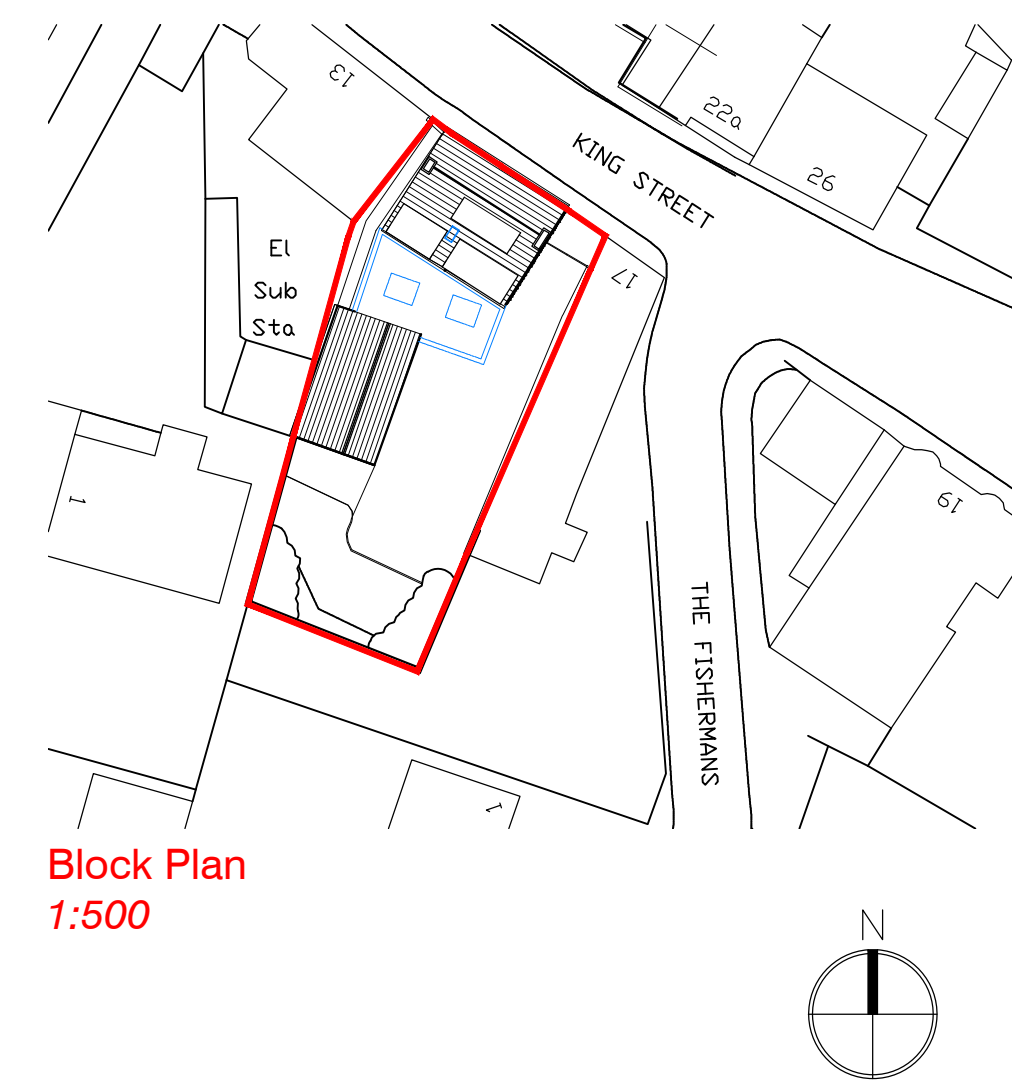

Block Plan
1:500

REV	DATE	AMENDMENT	DRAWN
-----	------	-----------	-------

hd
architects

Helyer Davies Architects Ltd
1 The Old Flour Mill,
Emsworth, PO10 7BT
01243 370 715

www.hdarchitects.co.uk mail@hdarchitects.co.uk

CLIENT
Mr David Morley

PROJECT
15 King Street
Emsworth
Hampshire
PO10 7AX

DRAWING	SCALE
Proposed Plans	1:100 at A1
Elevations & Section	1:100 at A1
Block Plan	1:500 at A1
Location Plan	1:1250 at A1

DATE April 2019		DRAWN NW	
DRAWING NUMBER 17091-002		REVISION	