




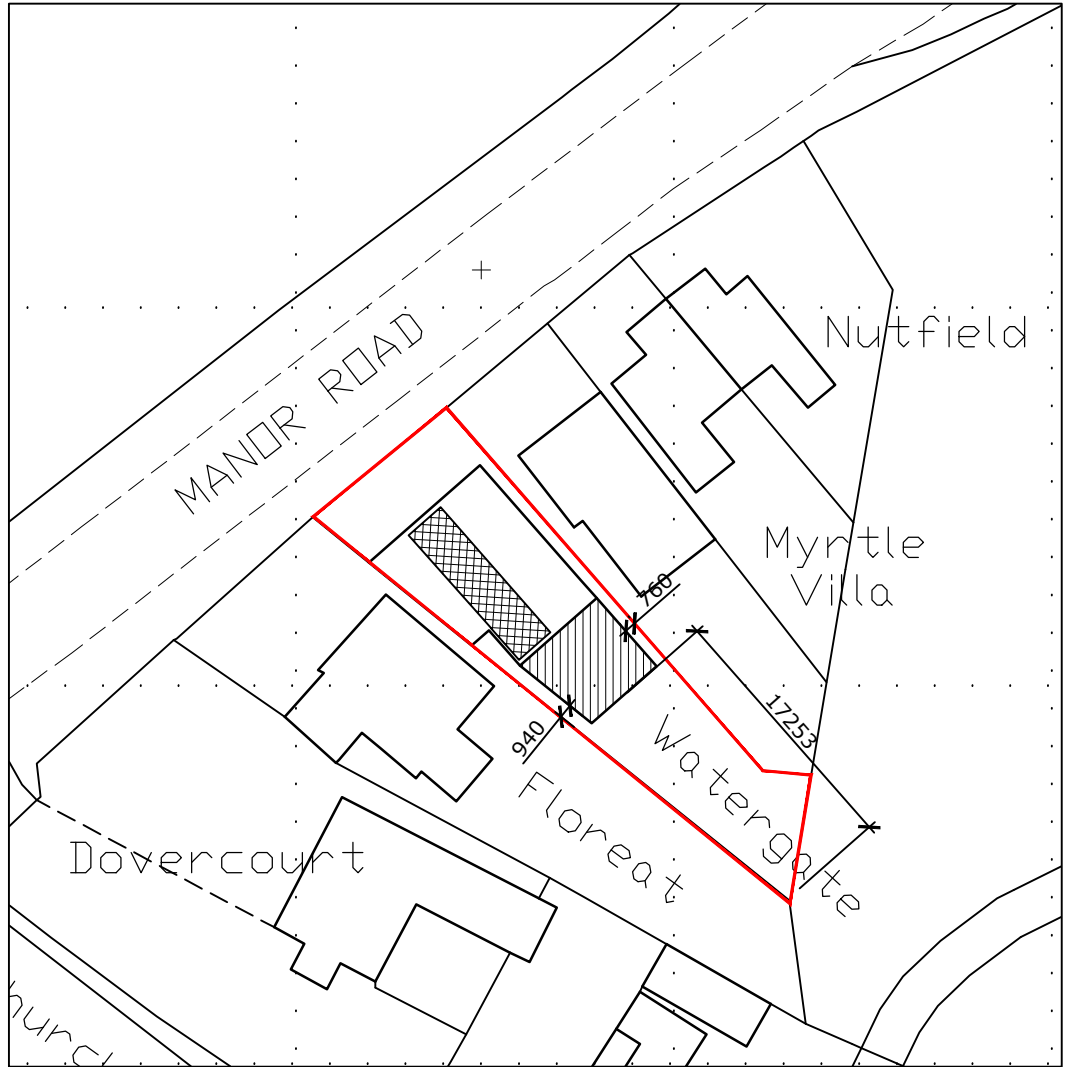


PROPOSED BLOCK PLAN
Scale 1:500

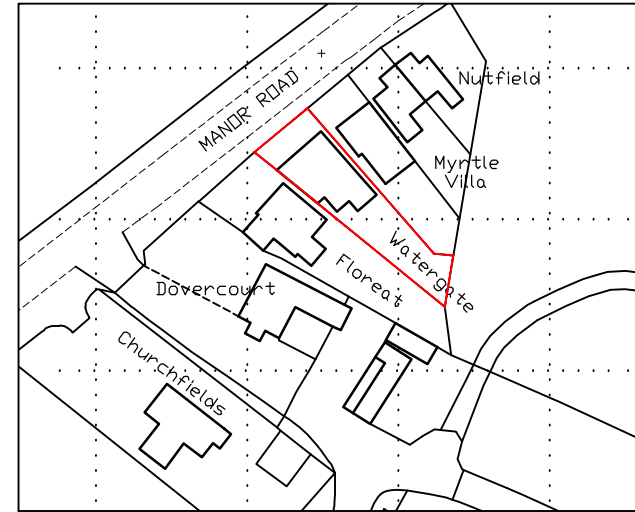


LOCATION PLAN
Scale 1:500

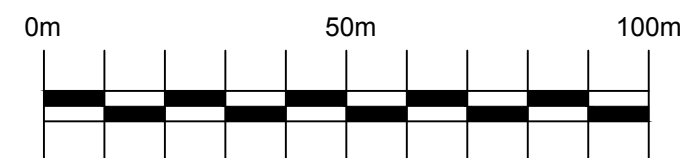

1:1250 Scale bar

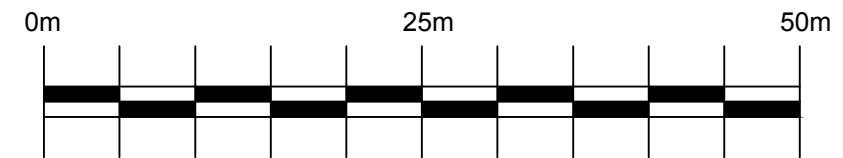

1:500 Scale bar

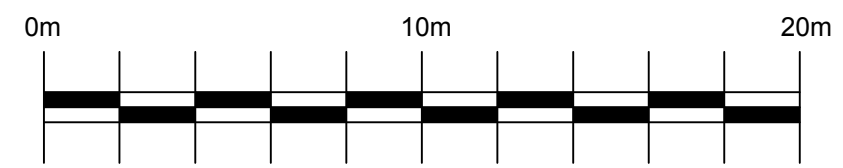

1:200 Scale bar

© Copyright: all rights have been asserted under the Copyright, Design & Patents Act 1988

NOTE:
This drawing remains the copyright of RT Architectural Services (Robert Thomas Architectural Services Ltd.), and must not be reproduced without the express permission of RT Architectural Services.

The Contractor is to check all site dimensions and levels before work starts.
Do not scale from the drawing, unless for Planning Purposes.
Notify Architectural Technologist of any discrepancies.

This drawing must be read with and checked against all structural and other specialist drawings, specifications and bills of quantities.

The Contractor is to comply with all current British Standards and Building Regulations whether or not specifically stated on these drawings.



A	24/10/2018	Side extension removed	RT
REV.	DATE	DESCRIPTION	By



Architectural Services
Architecture • Party Wall • Construction Consultant

61 Coulstock Road, Burgess Hill
West Sussex, RH15 9XZ
Tel : 01444 672952 / 07546 220976

Email : info@rtarchitecturalservices.co.uk
Website : www.rtarchitecturalservices.co.uk
Facebook : www.facebook.com/rtarchitecturalservicesltd

CLIENT

Mr & Mrs Fogden


PROJECT
**EXTENSIONS AT
'Watergate', Manor Road
Hayling Island
Hampshire, PO11 0QX**

DRAWING TITLE
**Block & Location Plans
Roof Plans**


SCALE A3 as noted	DATE 11/10/2018	DRAWN BY RT
DRAWING NUMBER 1850 / P01	REVISION A	

☒ Sketch Scheme	☐ Issued for Tender
☐ Issued for Planning Approval	☐ Issued for Construction
☐ Issued for Building Regulation Approval	☐ As Built


EXISTING ROOF PLAN

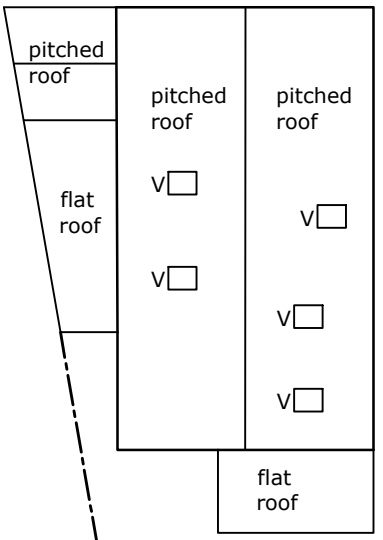

PROPOSED ROOF PLAN

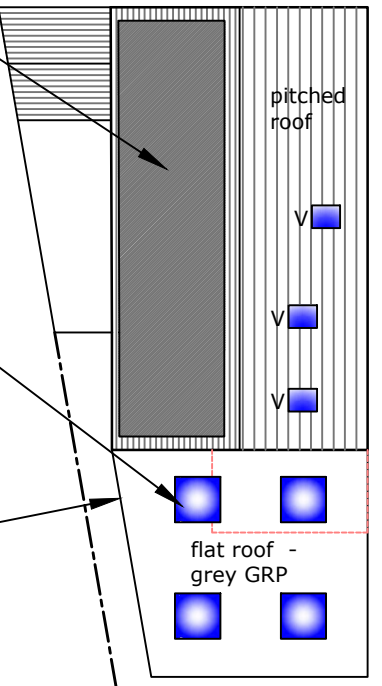

INDICATIVE PLAN

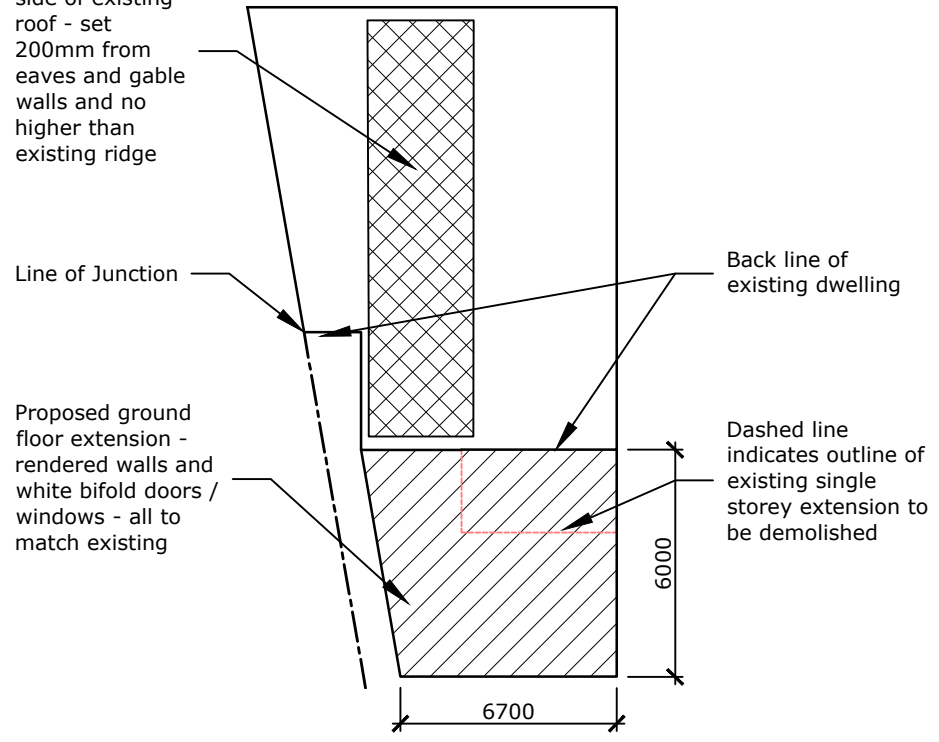

PROPOSED PLANS
Scale 1:200