




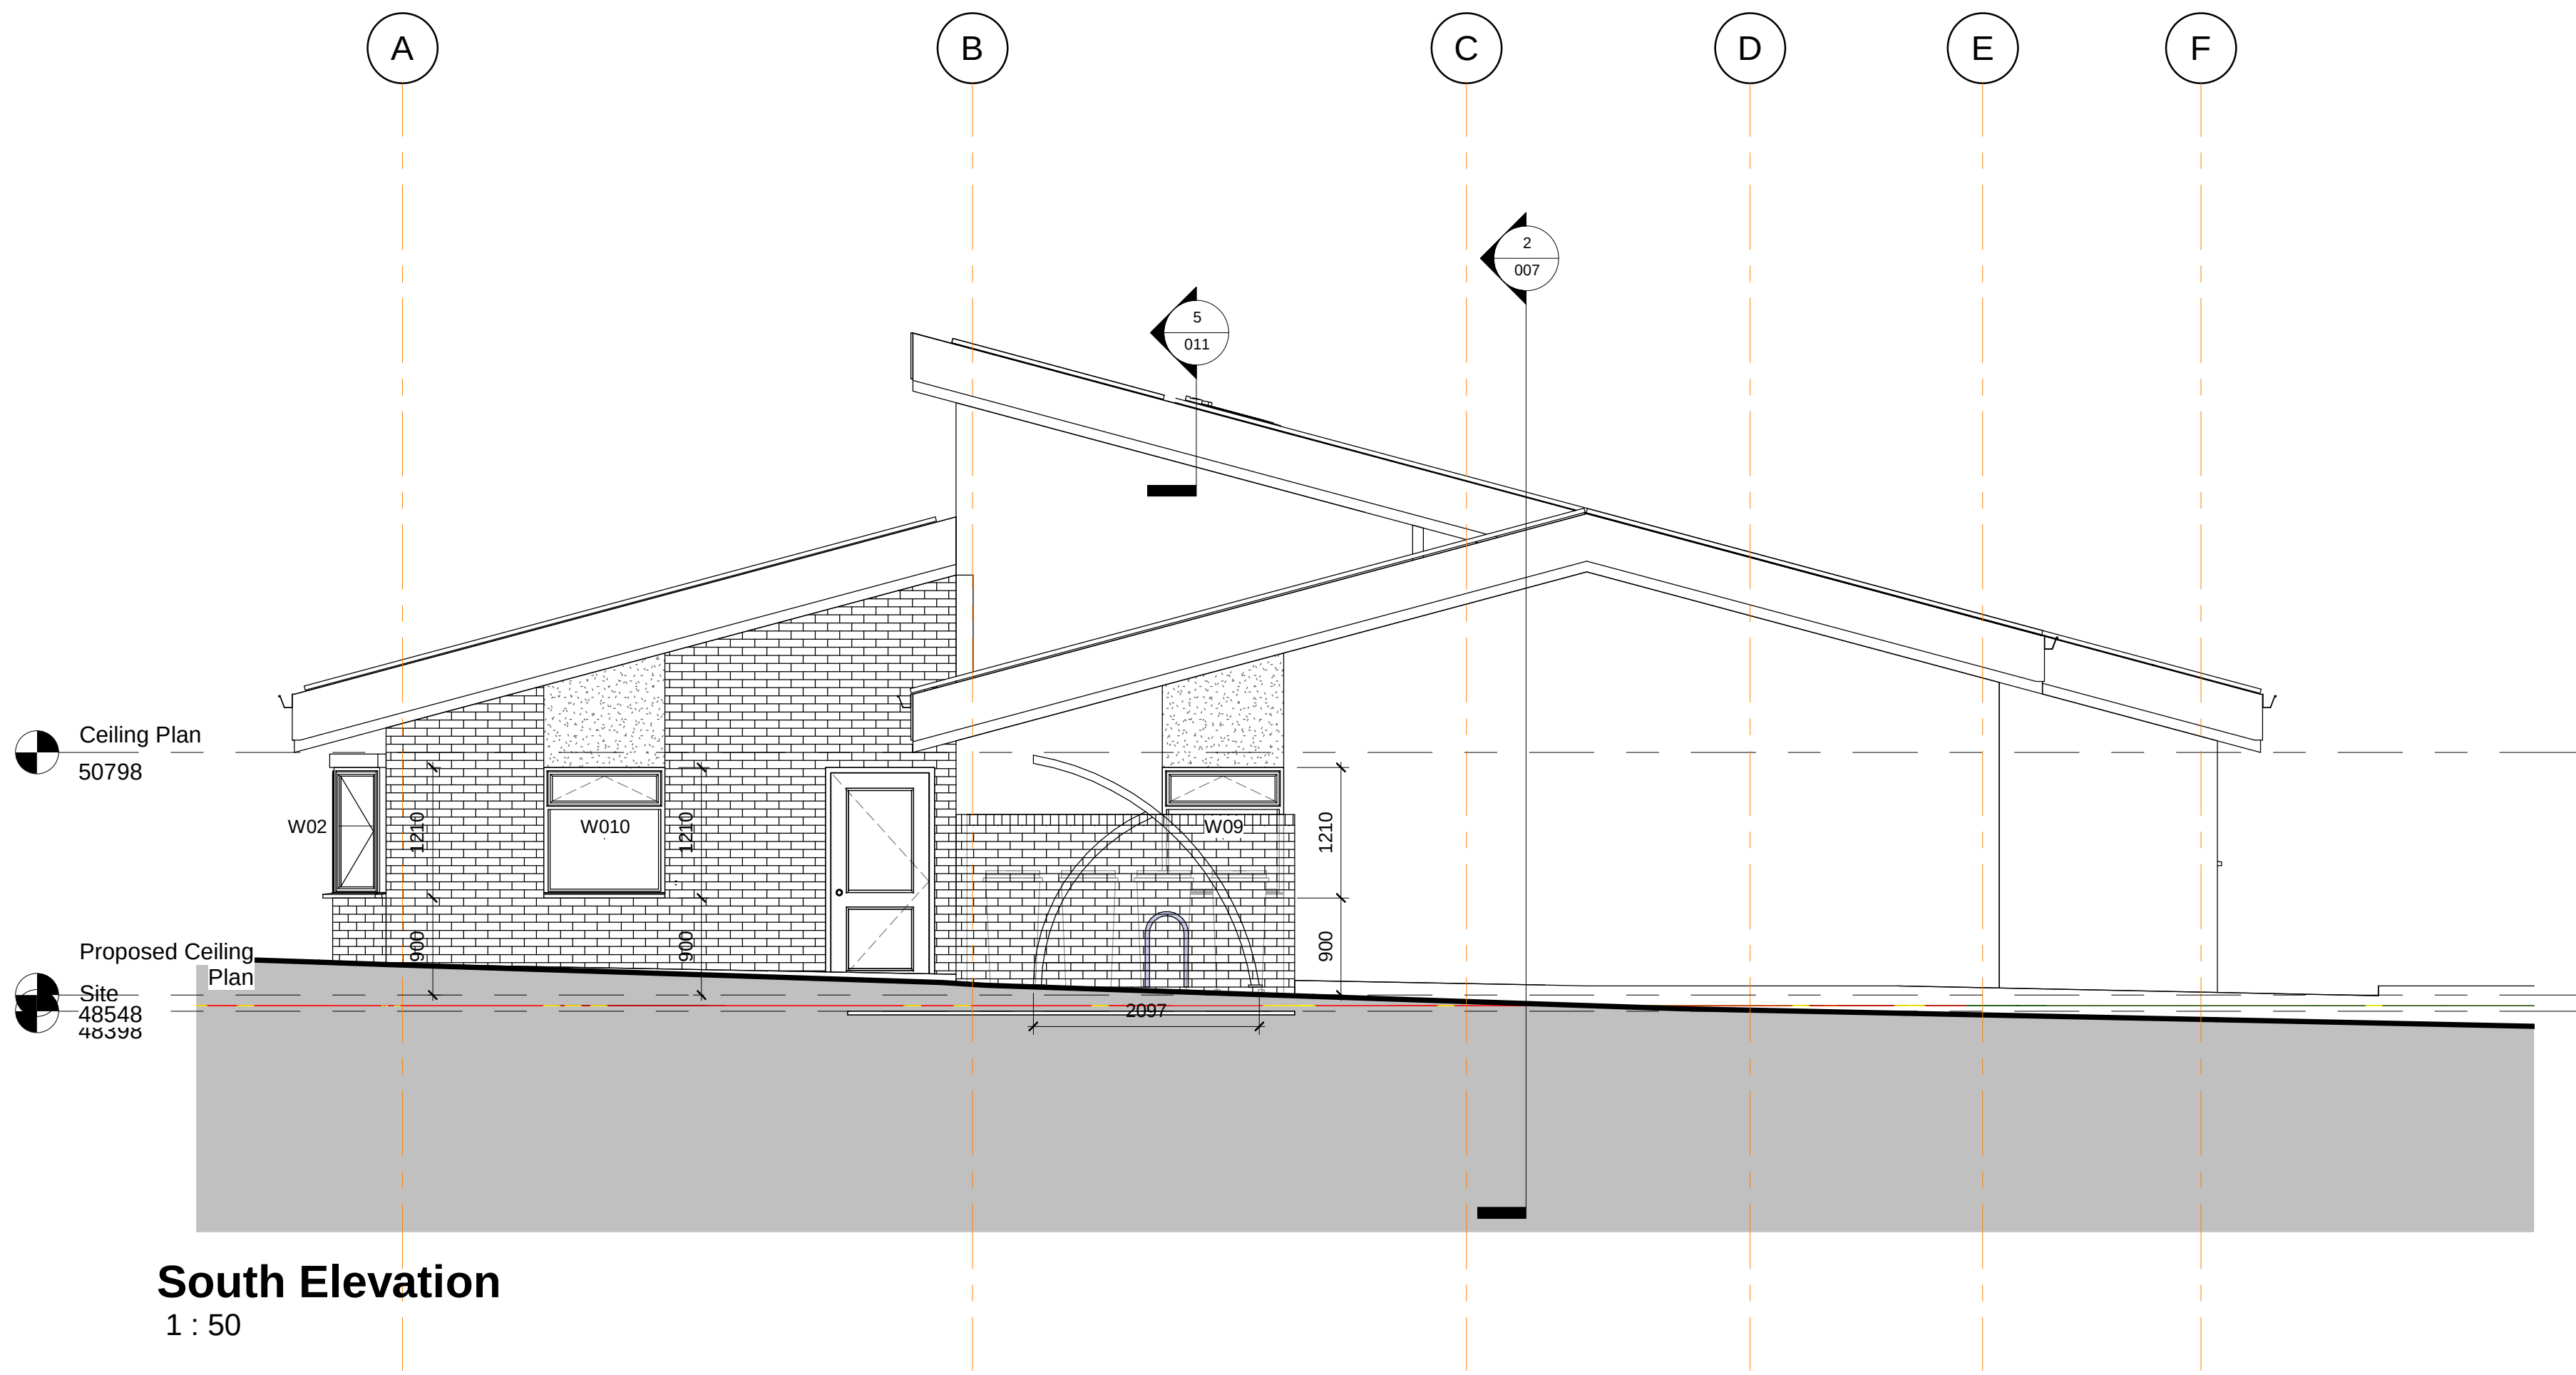


South Elevation
1 : 50

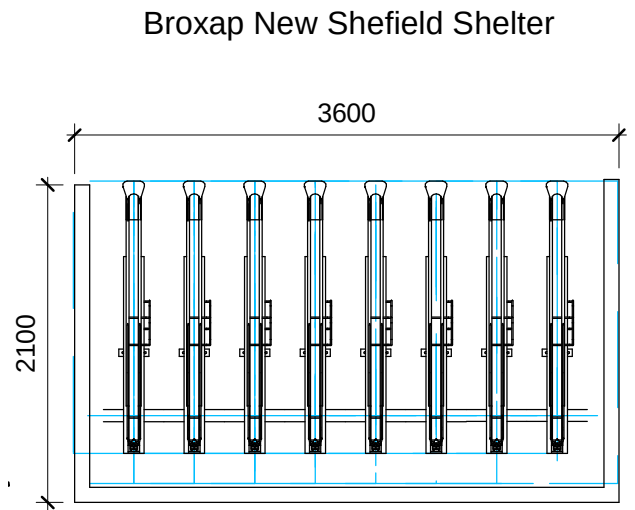


Cycle Store
1 : 50

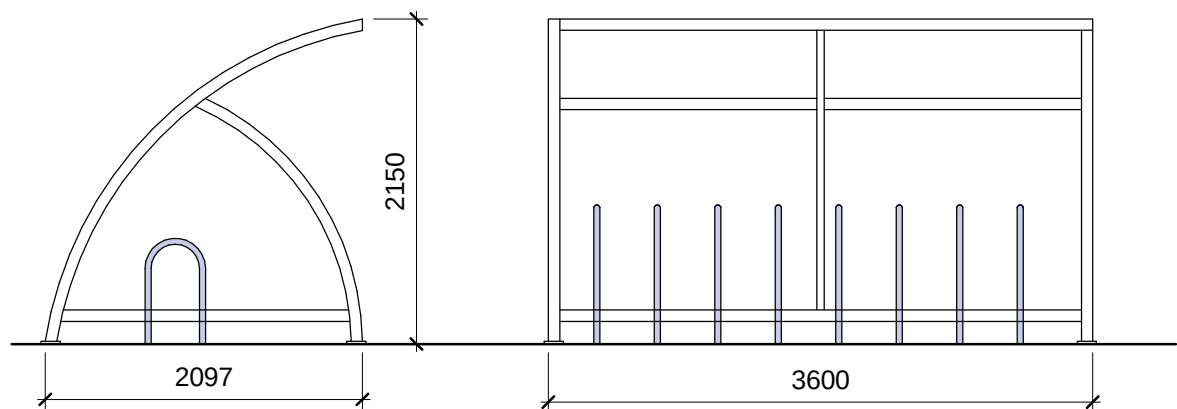


Cycle store Elevations
1 : 50

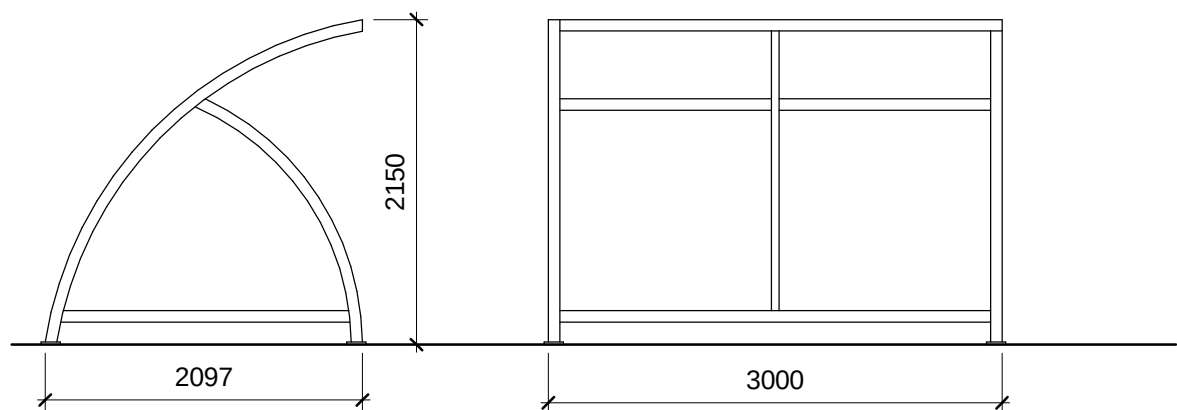


Buggy store Elevations
1 : 50

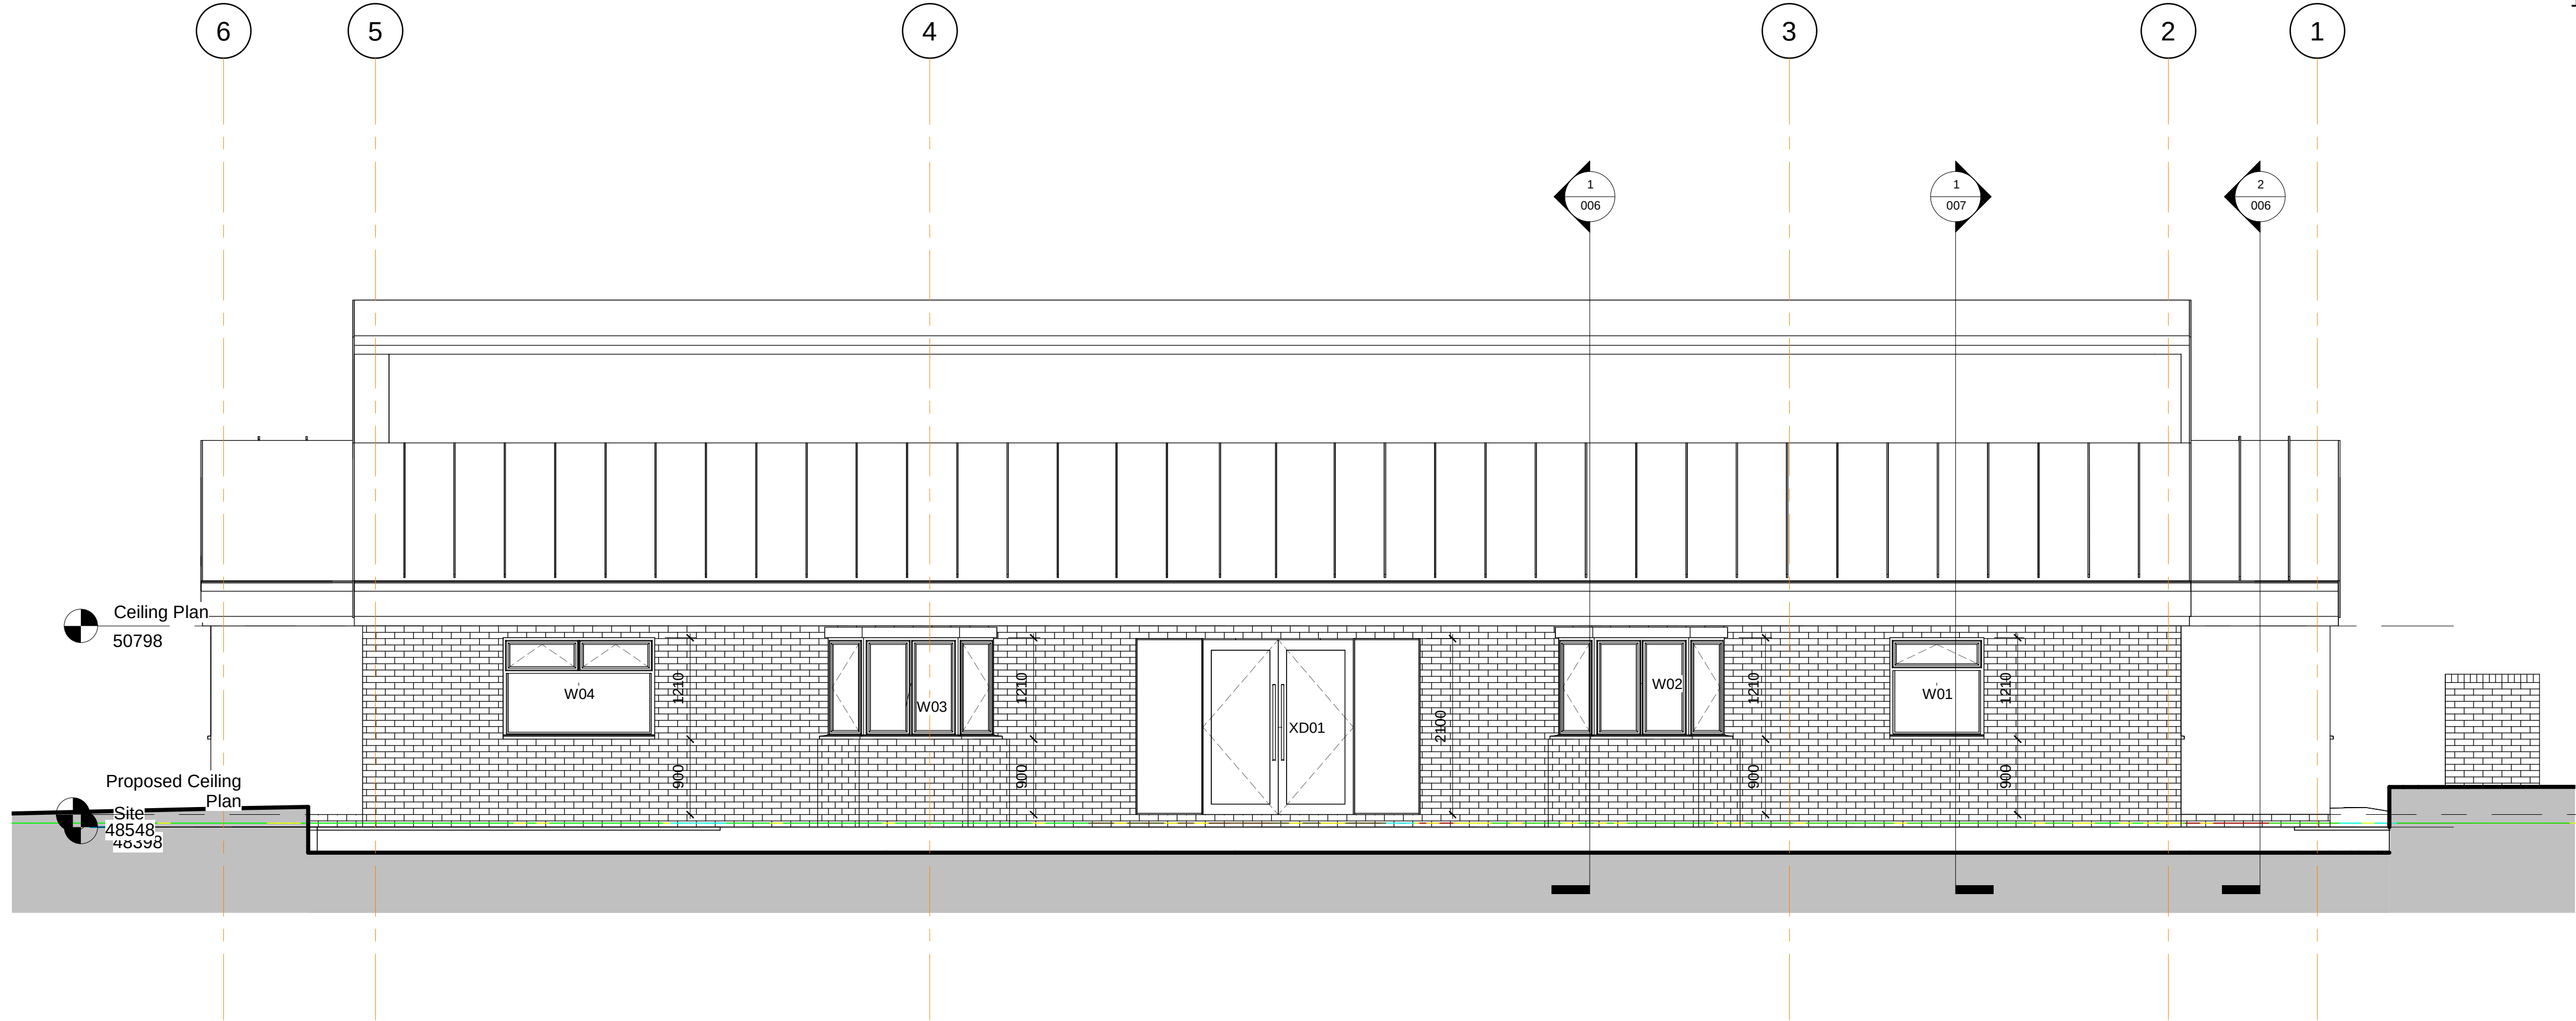

West Elevation
1 : 50

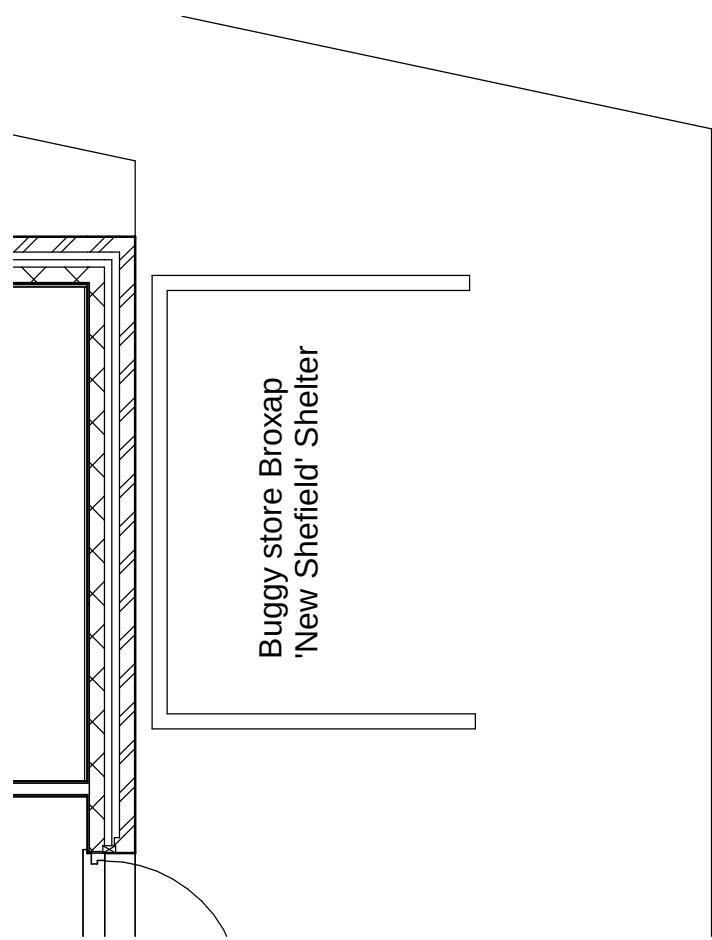

Buggy Store
1 : 50

 

A A/B Storage 15/10/18



1-3 Lyon Street, Southampton SO14 0LD
t: 023 8022 8923
southampton@s4architects.co.uk
www.studiofourarchitects.com

client Woodberry Day Nurseries

project Day Nursery, 208 London Road, Waterloo

title General Arrangement Elevations

scale 1 : 50 paper A1 drawn AB checked GJ

date 26.06.18 job no. 38074 dwg. no. 005 rev. no. A

file: 238038174 - Day Nursery, 208 London Road, Waterloo/238038174 Building Regs/26074-002 to 011 London Road Day Nursery Model.dwg