




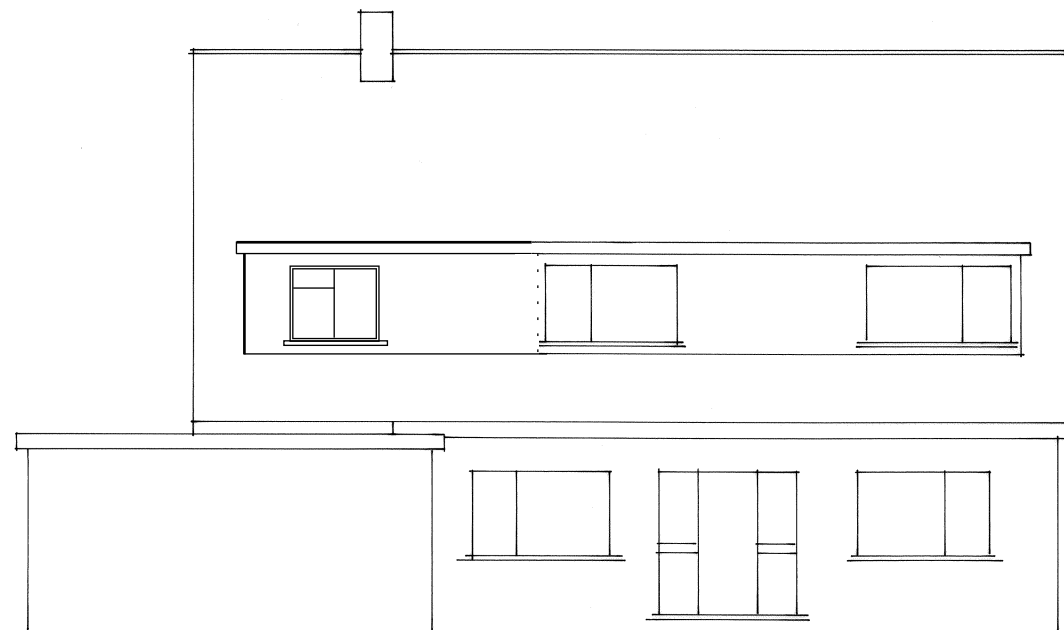


Proposed NW/Rear Elevation

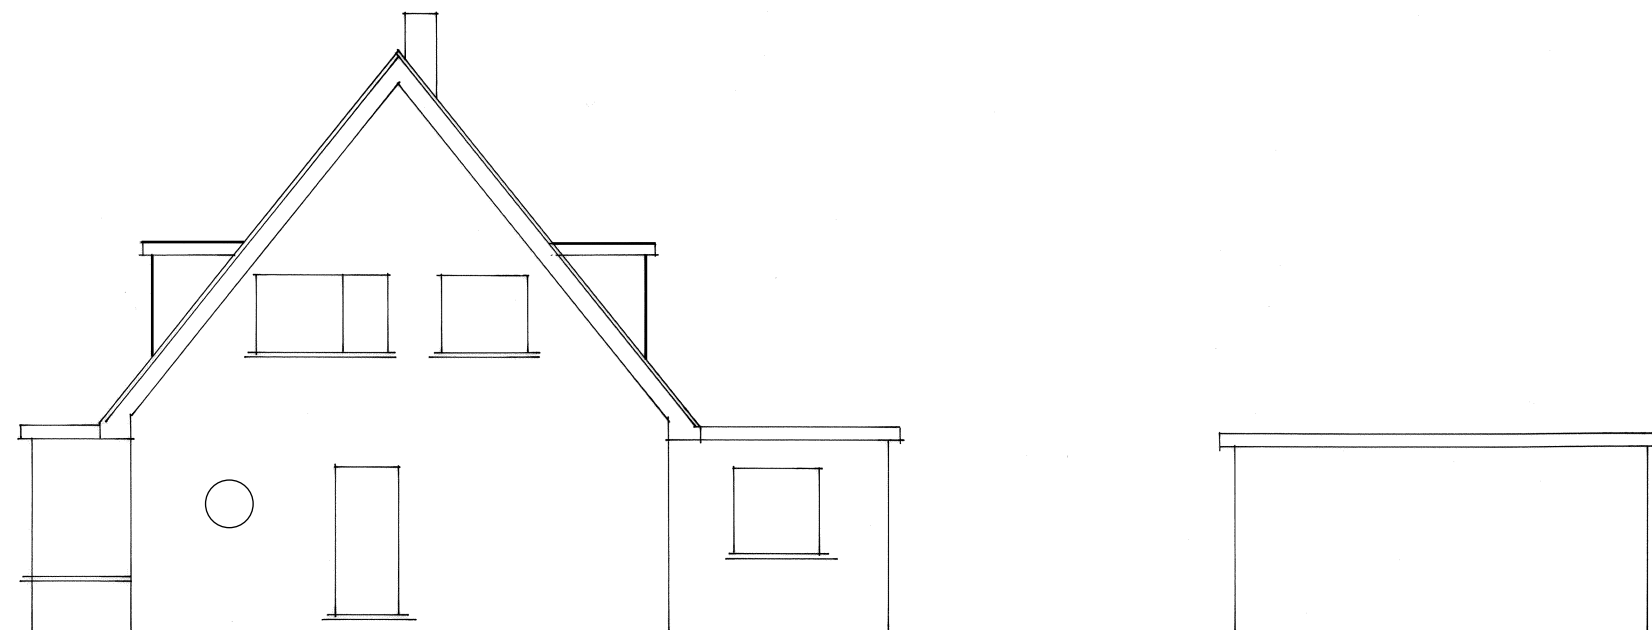

Proposed NE/Side Elevation

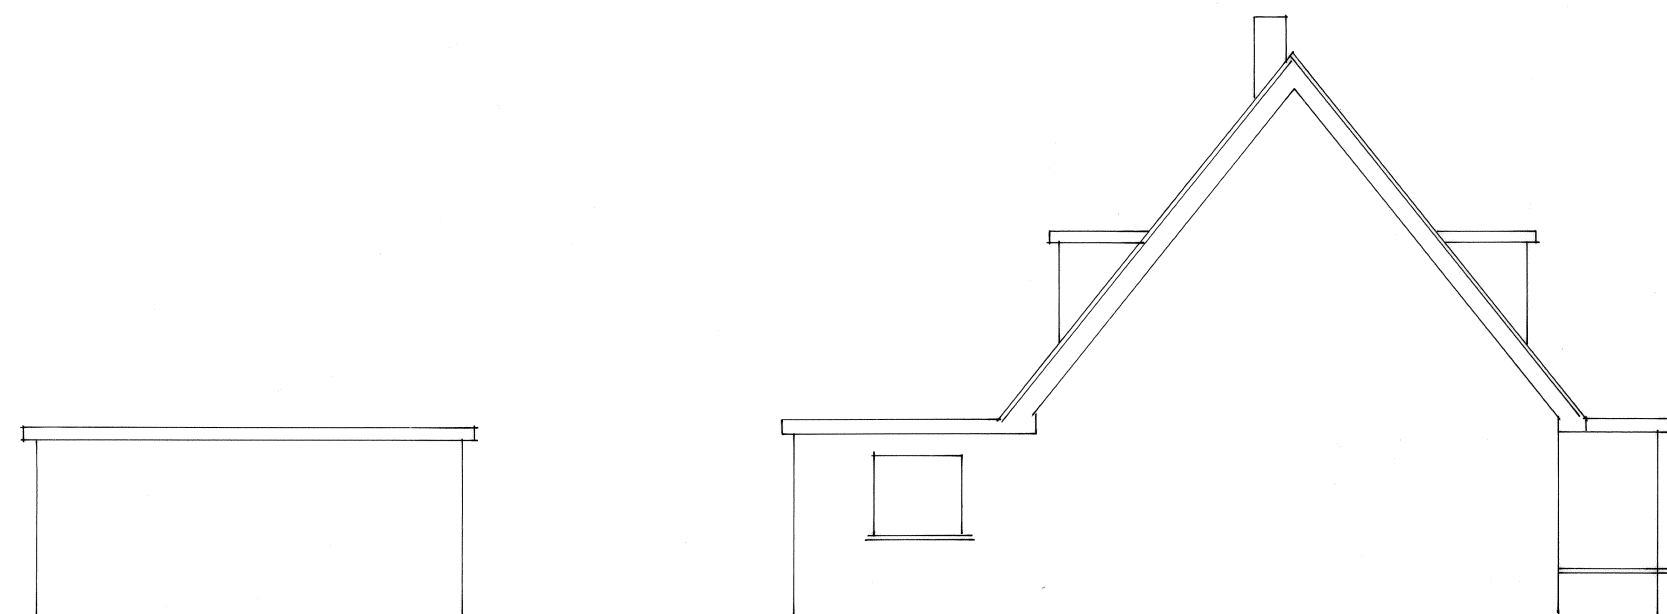

Proposed SW/Side Elevation

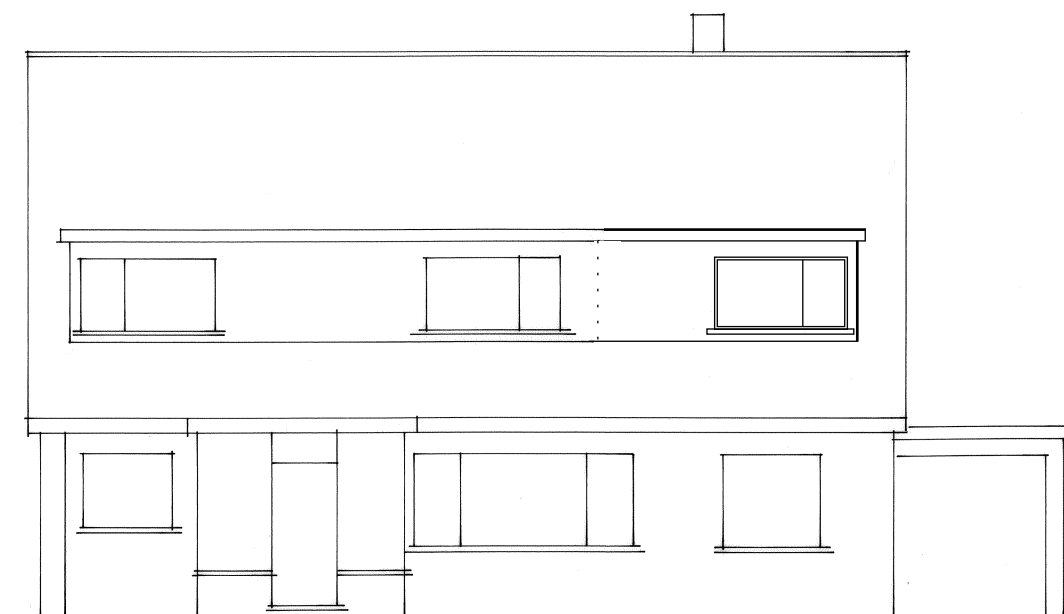

Proposed SE/Front Elevation

These Plans have been prepared for the purpose of obtaining Planning Permission and/or Building Regulation Approval for the work shown thereon only and should not be used for any other purpose.

© These Plans remain the copyright of the architect and must not be copied or reproduced in any way without written permission with the exception of Local Authorities for Planning Purposes



Andrew R Dunks


BSc(Hons) MRICS CBuildE MCABE

Chartered Surveyor and Building Engineer

22 Oberon Close, Waterloooville,
Hants, PO7 7TH

Tel: (023) 9225 3034

e-mail: andrewRdunks@gmail.com

 

Proposed Alterations To:
1a Milton Road
Waterlooville
For Mr I Miah
Scale - 1:100 at Size A3
Date - June 2018

Drawing No. 5153/6 - Rev A