


All dimensions to be checked on site prior to commencement of any construction works. Figured dimensions are to be used in preference to scaled dimensions.

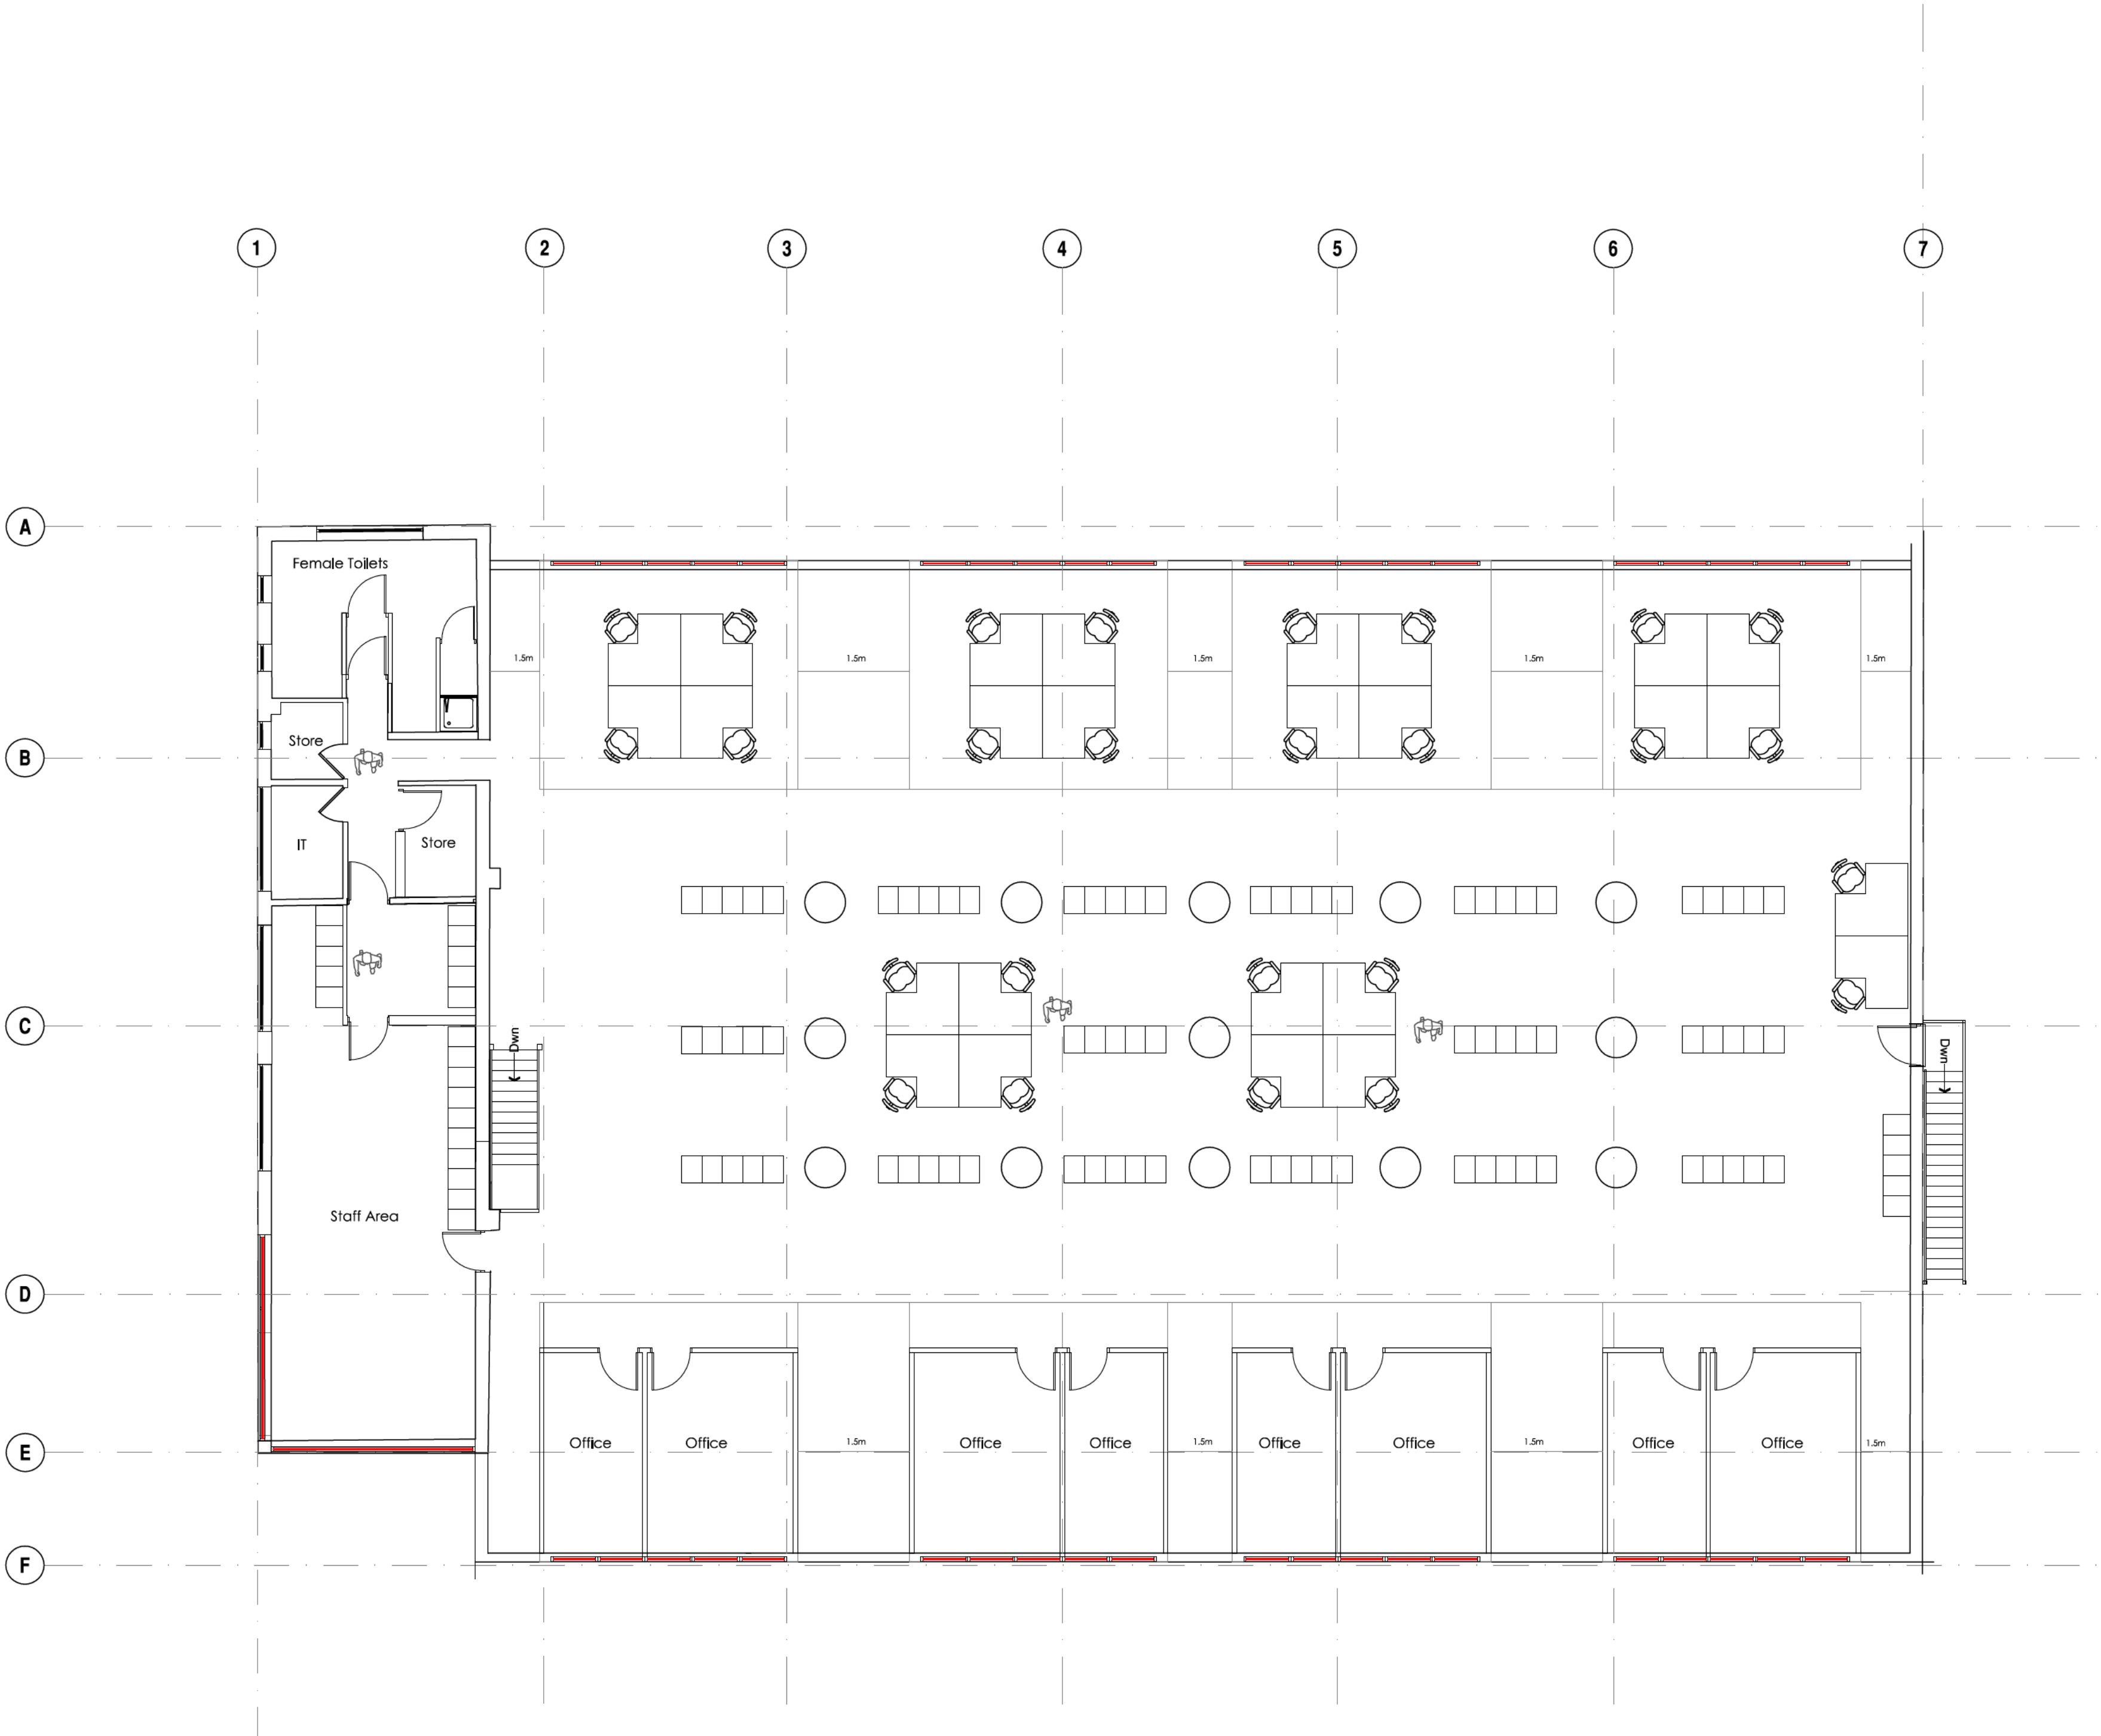

01 updated floor plans & elevations

Revision Description Date DRAWN

Project:

The West Group
Armside
Waterlooville

Drawing Title: Proposed First Floor Plan

Chris Flint Associates Ltd
CHARTERED SURVEYORS - PROJECT MANAGERS
DEVELOPMENT CONSULTANTS

Drawn By Date SHEET SIZE Approved By Date
CF 19/06/18 A1

Drawing No. Revision Scale:
CFA FULL 02 01 1-100

PLANNING

2 Emerald Close Waterlooville Hants PO7 8NZ
tel: 023 92 432484 fax: 023 92 358554
Email: chrisflintassociates@gmail.com