



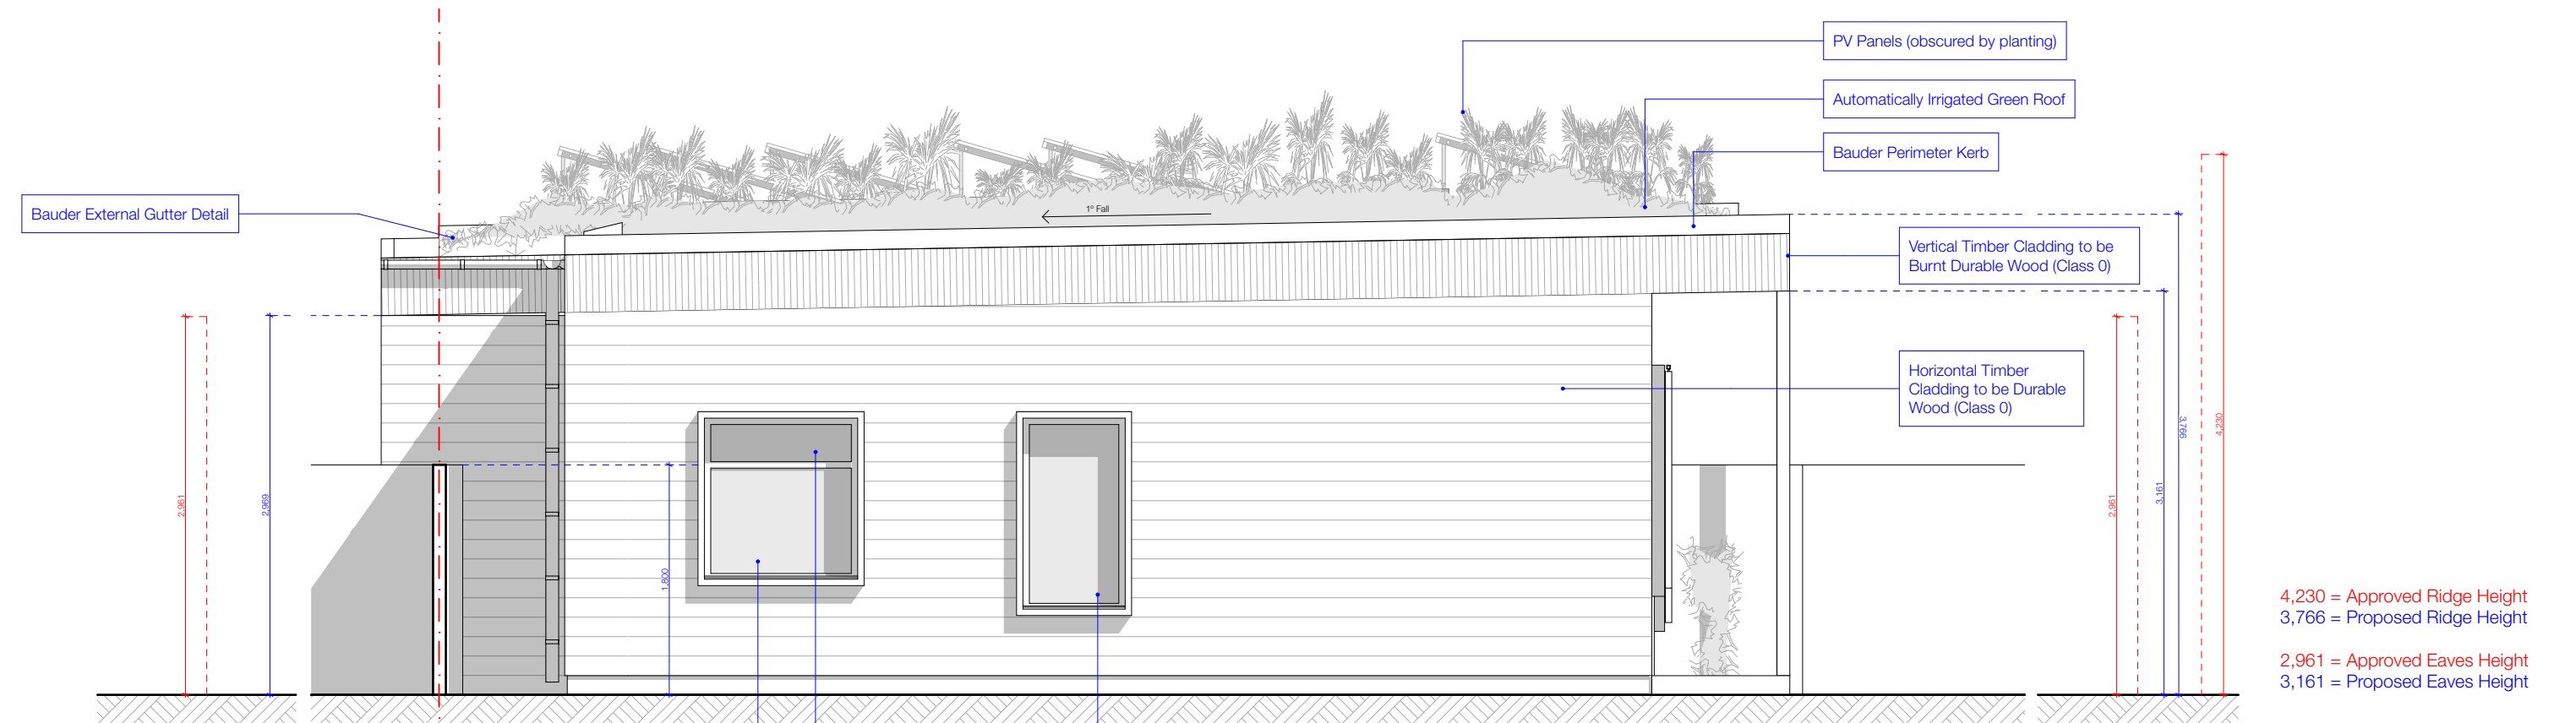

West Elevation

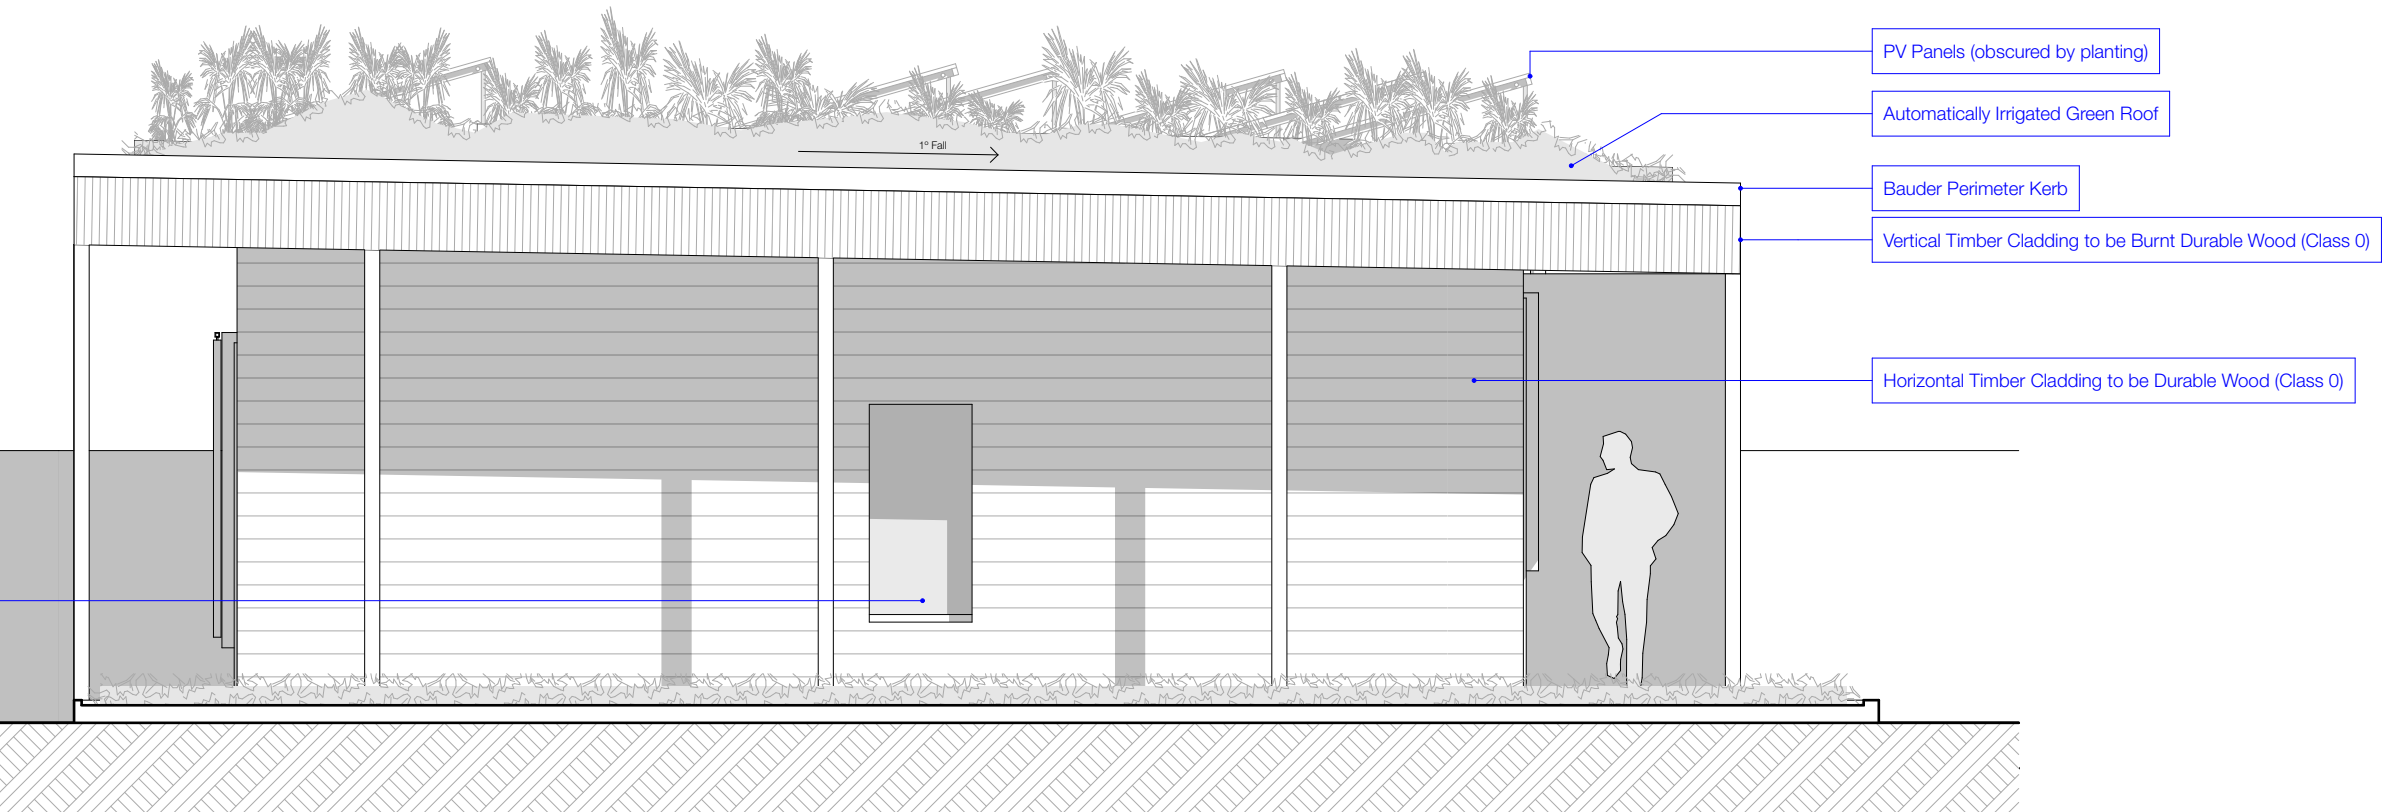

East Elevation

REV	DATE	DRAWN	AMENDMENT



Studios 18-19, 16 Porteus Place,
Clapham, London SW4 0AS
t +44 (0) 20 7924 4555
e info@granit.co.uk
w www.granit.co.uk

THIS DRAWING HAS BEEN PRODUCED FOR THE NAMED
CLIENT AND NAMED PROJECT AND IS NOT INTENDED
FOR USE BY ANY OTHER PERSON OR FOR ANY OTHER
PURPOSE.

© GRANIT CHARTERED ARCHITECTS LTD

Project **Hallet Road**
For **Richard Bendy & Sue Torry**
Project Address **17 Hallet Road, Havant, PO9 2PJ**

Scale 1:50 @ A3 Date 30/10/2018 Drawn GH

Notes IF THIS DRAWING HAS BEEN ISSUED 'FOR CONSTRUCTION' DO NOT SCALE DIRECTLY FROM IT. ALL DIMENSIONS TO BE CHECKED ON-SITE. PLEASE CONTACT ARCHITECT IF YOU REQUIRE CONFIRMATION OF ANY DIMENSIONS. ANY DISCREPANCIES TO BE RAISED WITH CONTRACT ADMINISTRATOR.

Drawing No. **1844/P/103**

Drawing **East & West Elevations**

Revision

★

Purpose **FOR PLANNING**

File 1844_Hallet_Road.pln