
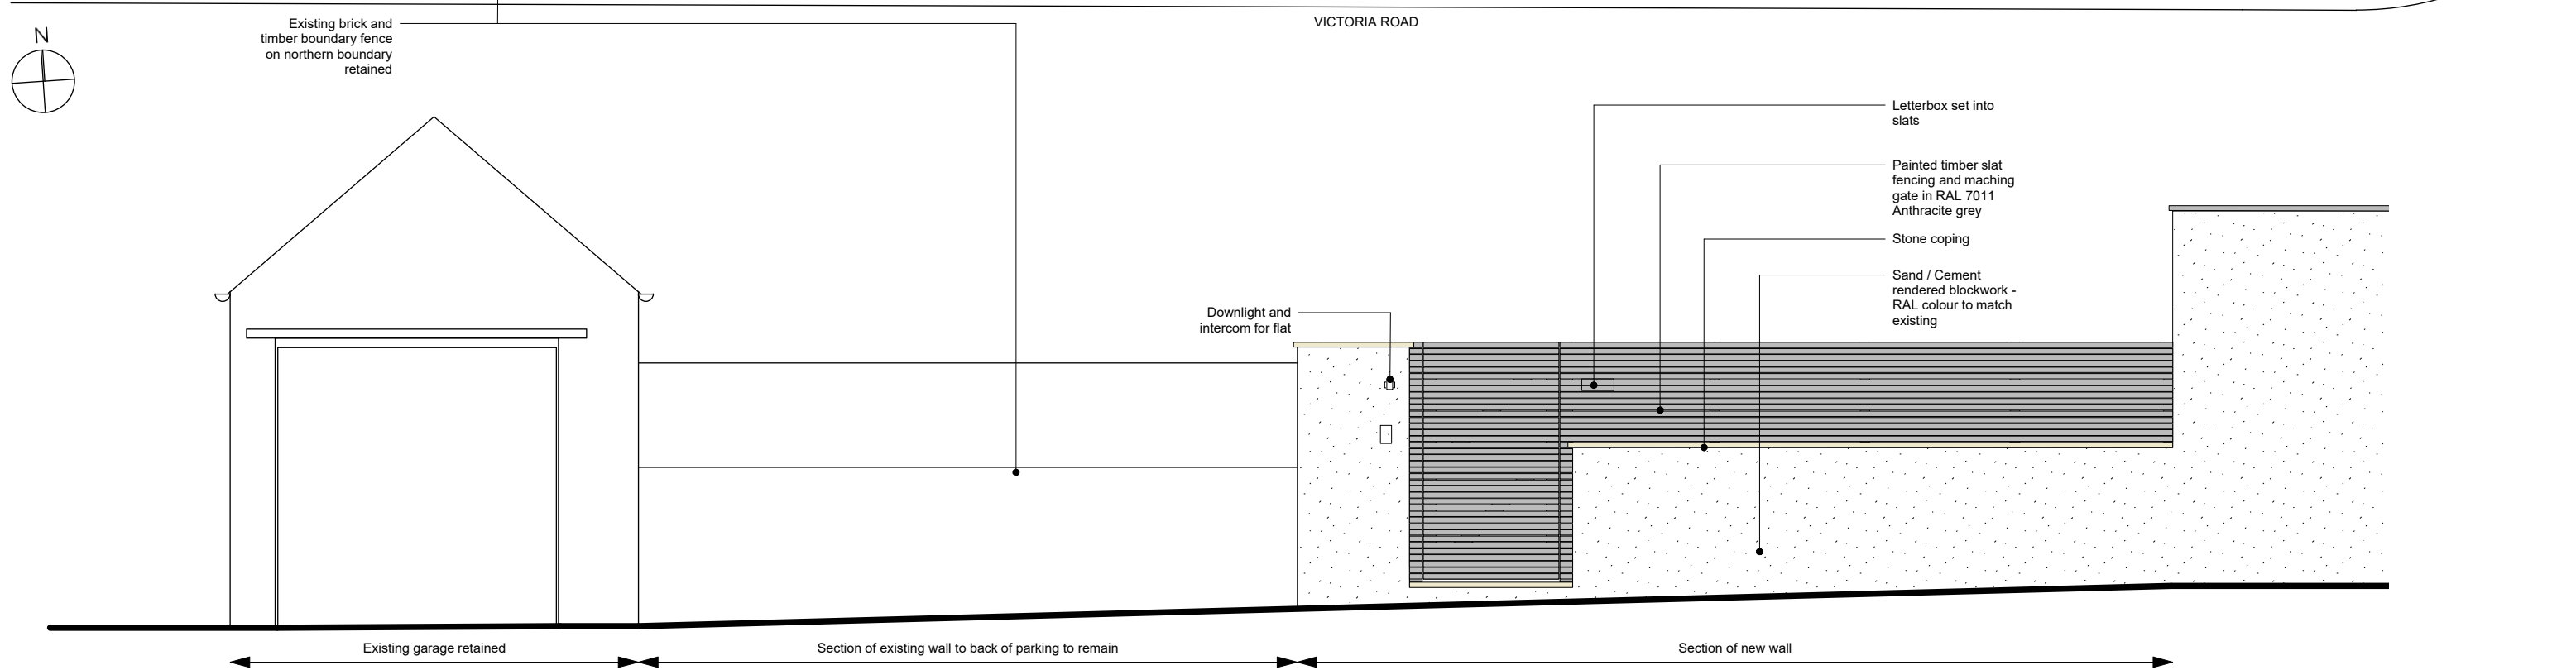


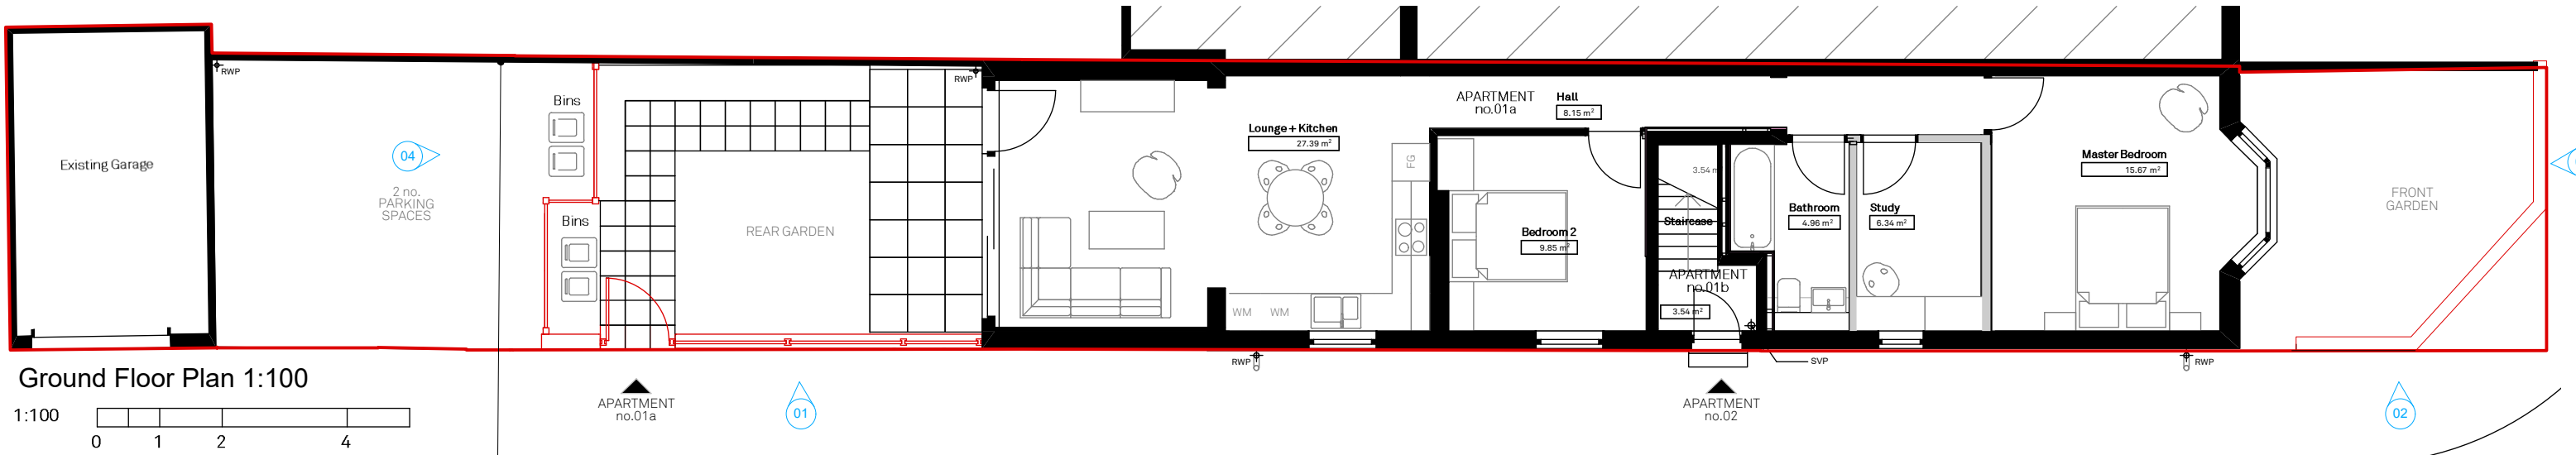

As completed rear and front wall photographs		04 East Elevation (to rear garden of gf flat) 1:50	
rev.	date	changes description	status issued by
P01	14.01.19		S2 MS
P02	15.01.19		

		this drawing is the copyright of Re-Format LLP and may not be copied, altered or reproduced in any way or passed to a third party without written authority. All dimensions subject to site survey and site verification. Do not scale for construction ©	
www.re-format.co.uk		drawn by	
mail@re-format.co.uk		MS	
+44 (0)1730 778778		Date	
		Jan 2019	
		project title	
		Victoria Rd, Emsworth	
		checked by	
		MS	
		Scale at A3	
		1:100 / 50	
		document title	
		Boundary Wall Drawings	

project	originator	volume	level	type	role	number
P17082-	RFT	00	ZZ	DR	A	1000
status	suitability description					revision
S2	Planning					P02