


GENERAL NOTES:

1. This drawing is the property of the client and may not be copied, altered or reproduced in any form or passed on to a third party without written consent. If in doubt ASK.
2. The drawing reflects current standards and legislation agreed for this project at the time of original issue.

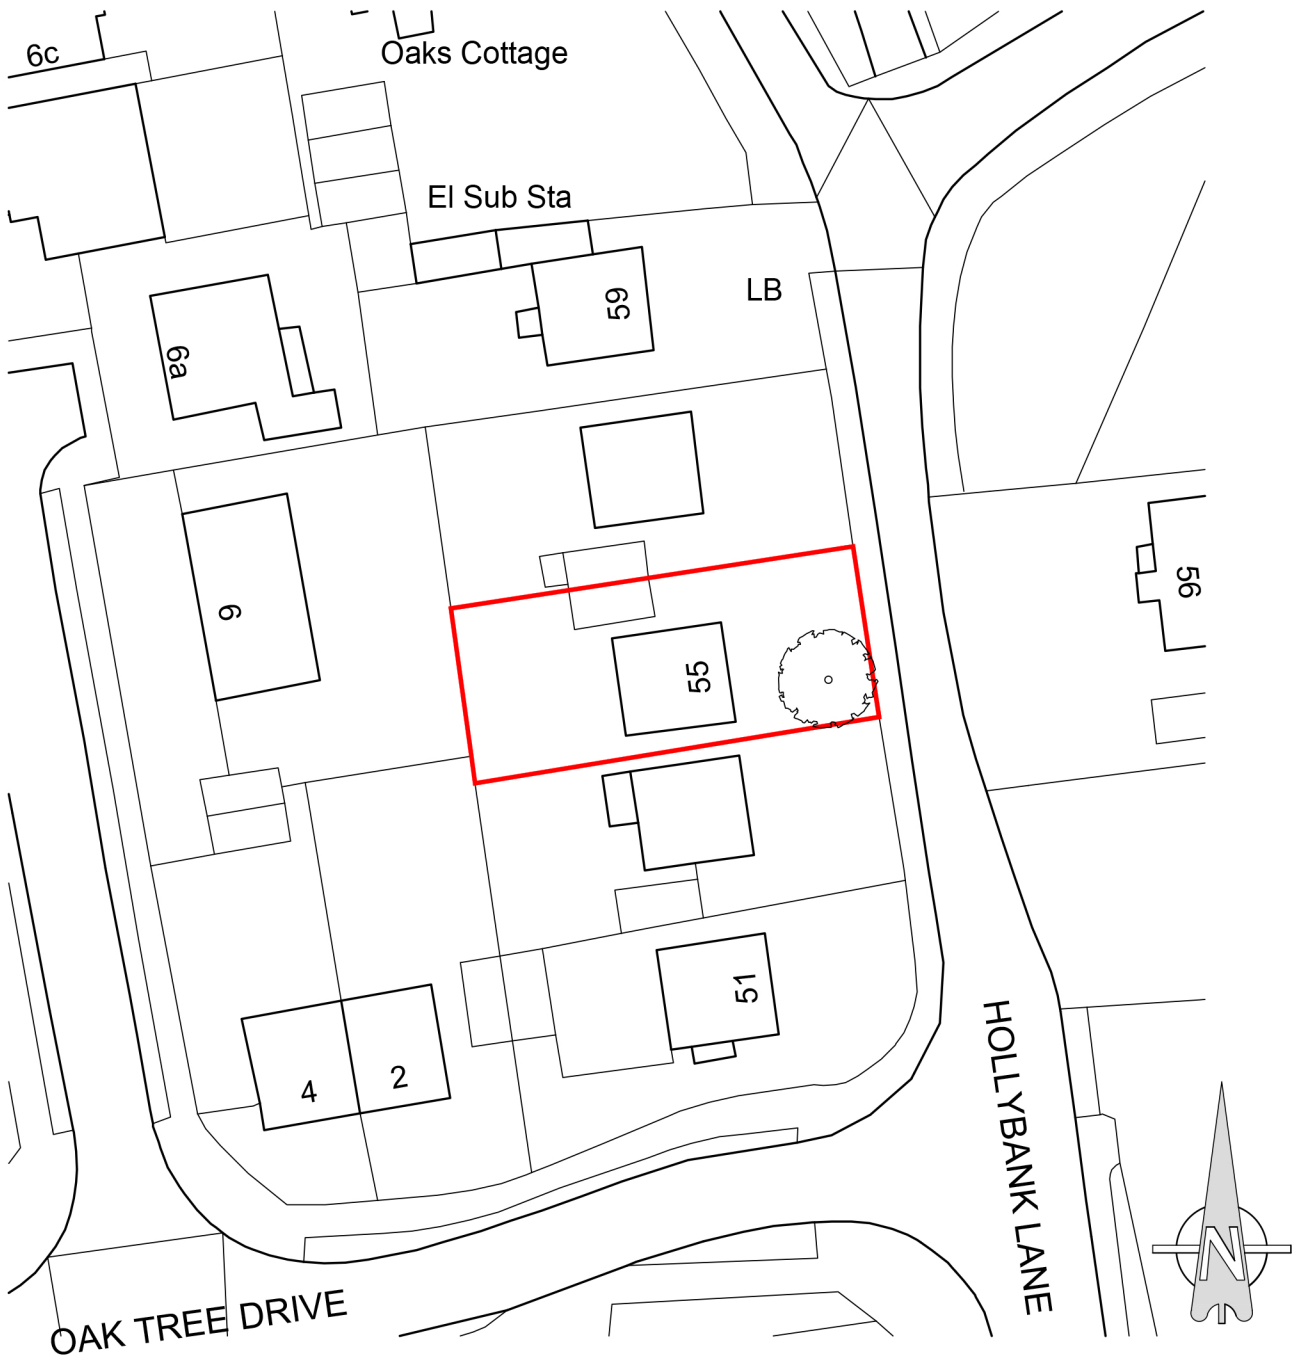

Ordnance Survey, (c) Crown Copyright 2019. All rights reserved. Licence number 100022432

SITE LOCATION PLAN
SCALE 1:500

B	11.02.19	Updated to suit client comments	EG
A	13.01.19	First issue	EG

REV	DATE	DESCRIPTION	REV BY	CKD BY
-----	------	-------------	--------	--------

PROJECT

Mr & Mrs Tonkin
55 HOLLYBANK LANE
EMSWORTH
Hampshire
PO10 7UE

DRAWING TITLE

Site Location Plan,
Existing Site & Floor Plans

DRAWING STATUS

PLANNING

SCALE

1:50 / 1:500 A1

PROJECT NO. | DRAWING NO.

PD01

REVISION

B

DRAWN BY

EG

