

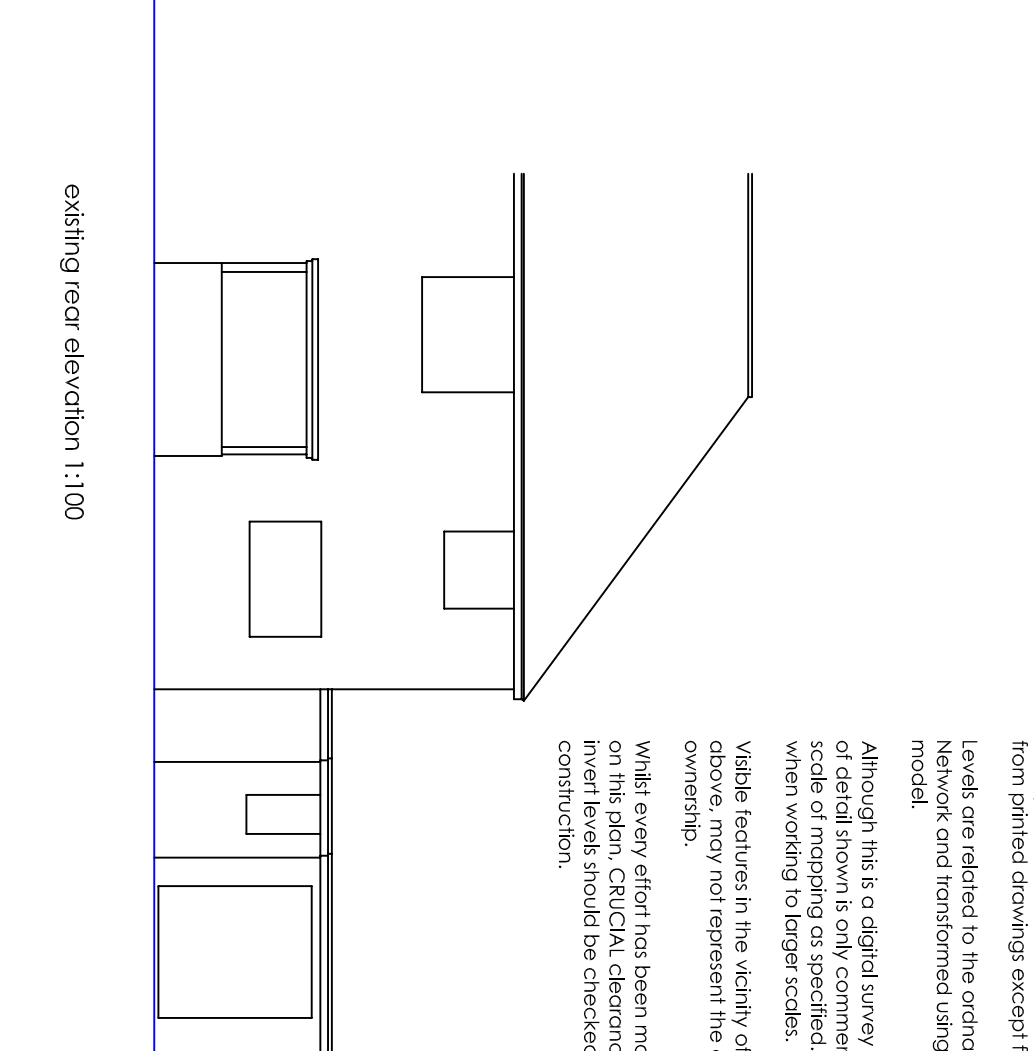
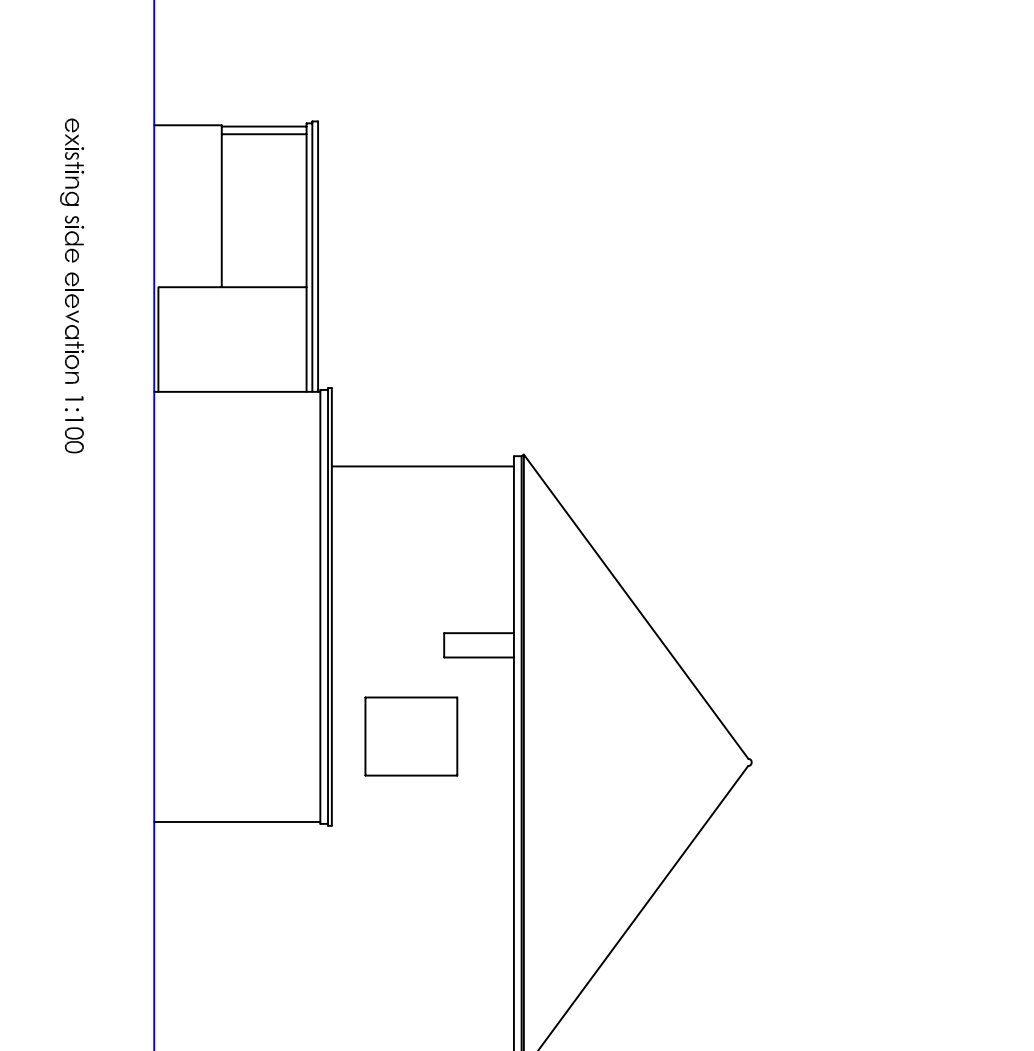
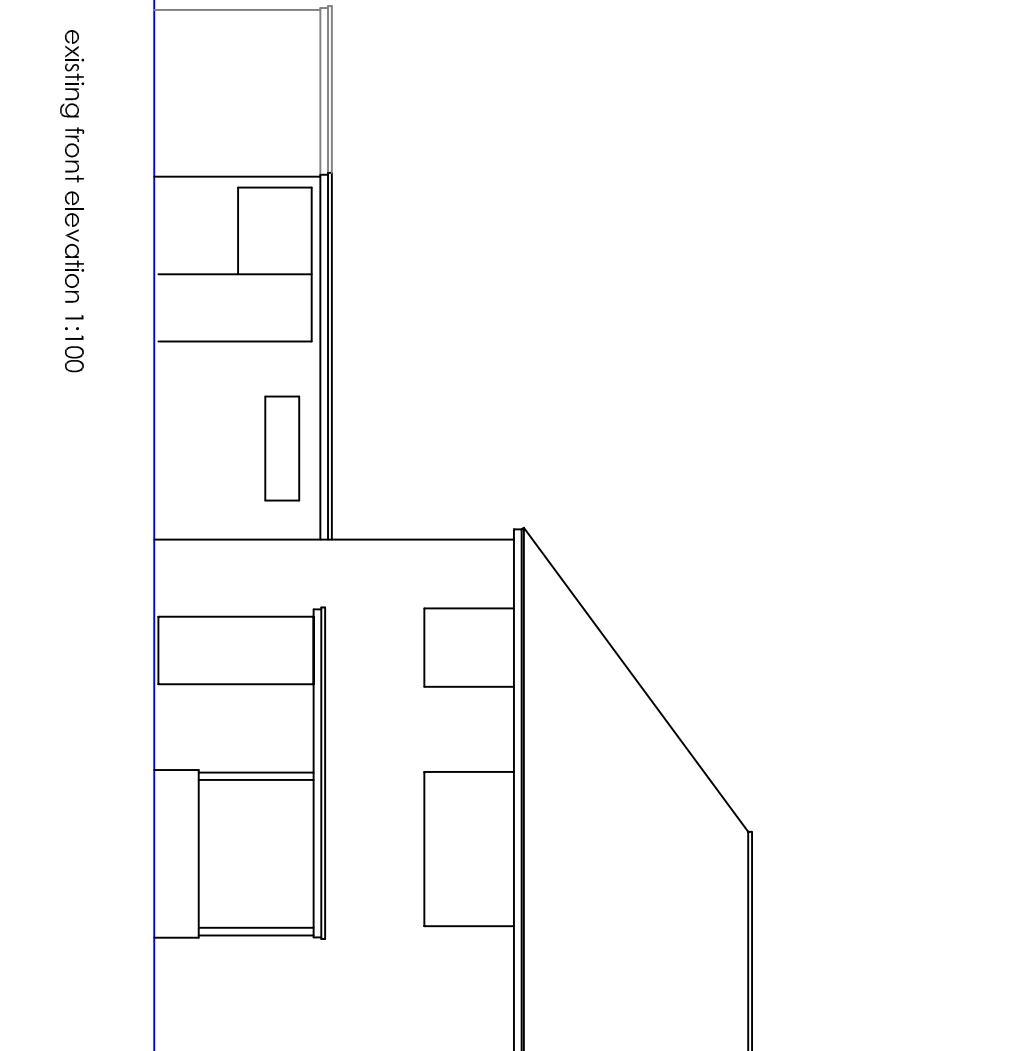
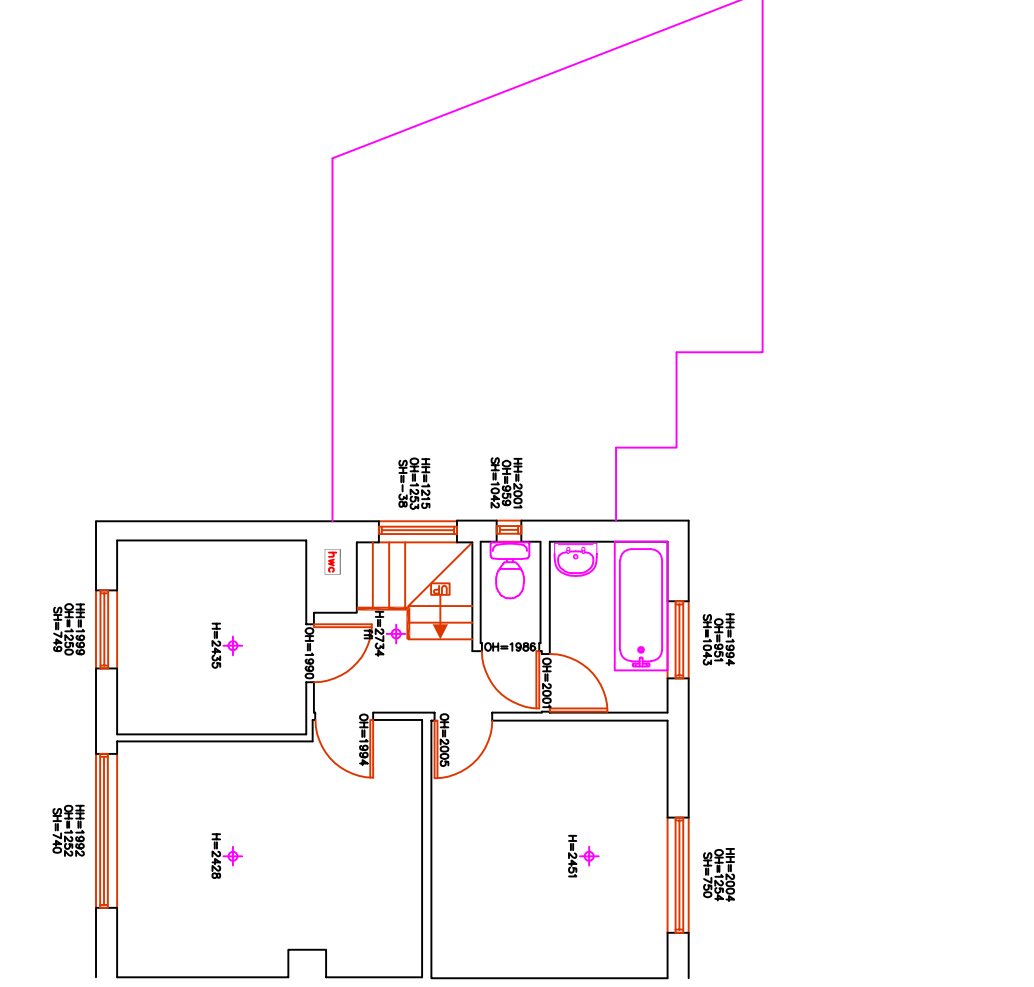
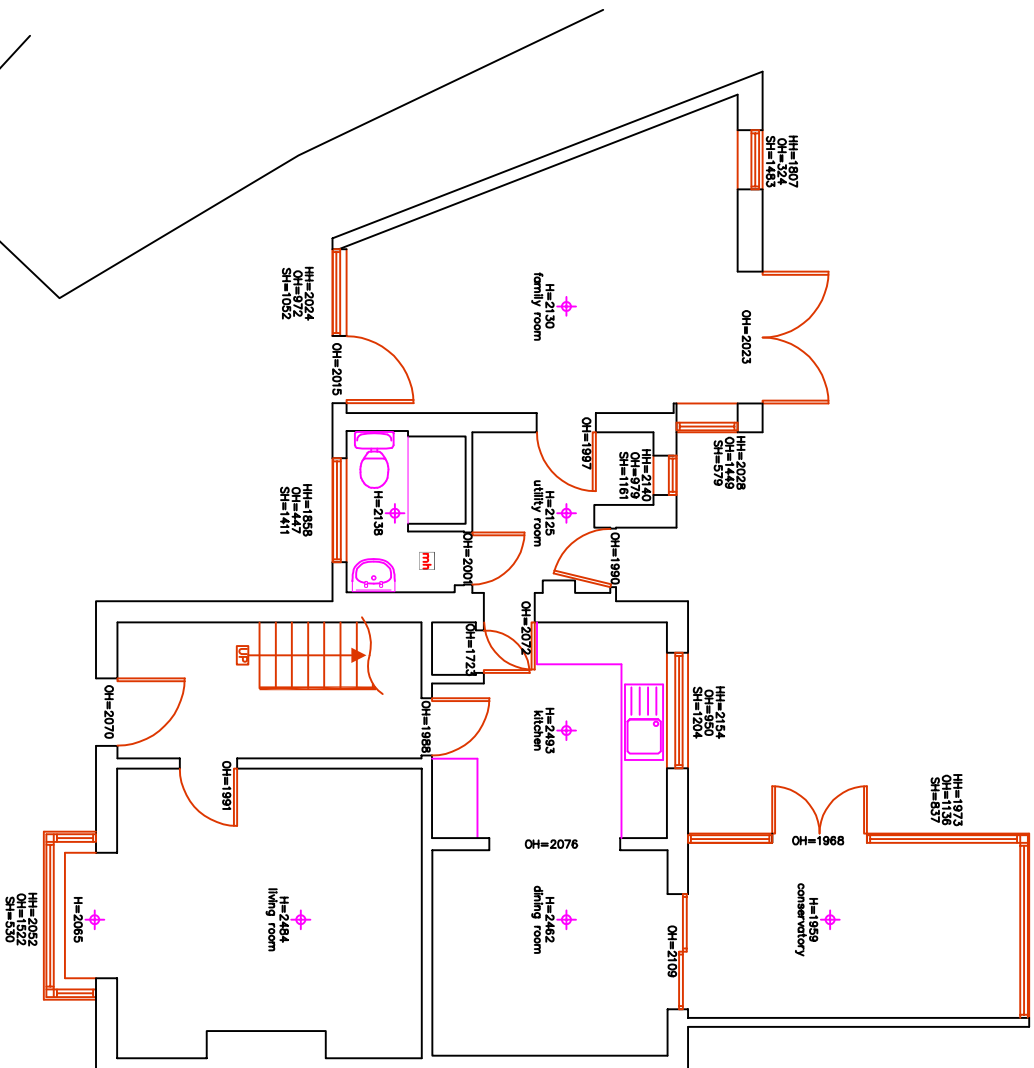
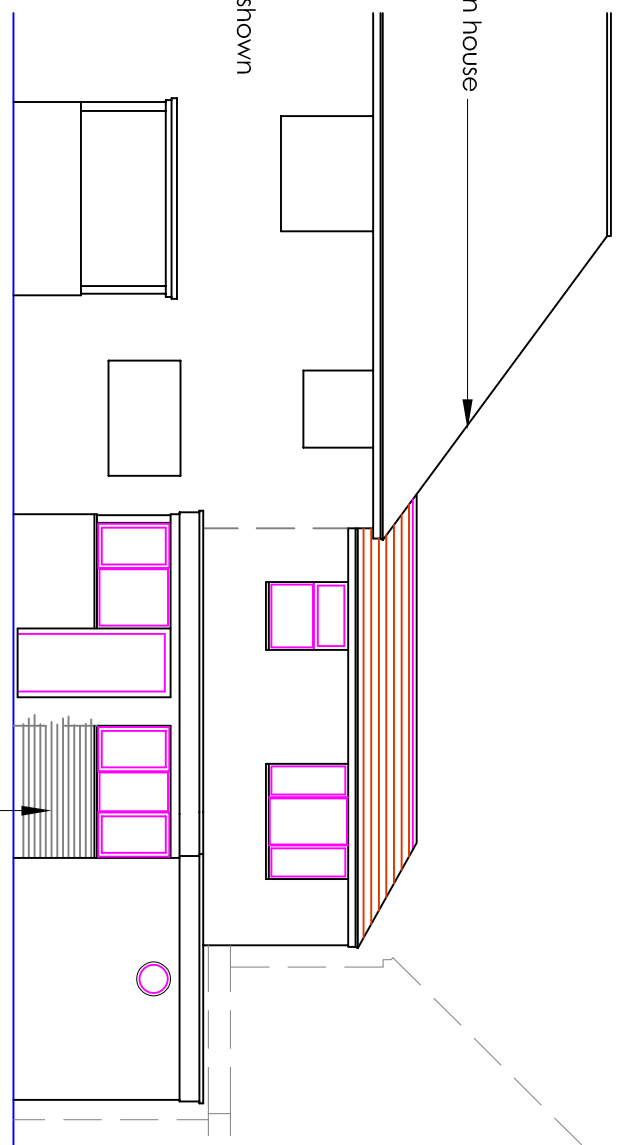


NOTES:
Do not alter the accuracy of line of life circumstances. Do not scale from printed drawings except for planning purposes.
Levels are related to the Ordnance Survey QPS Active National Grid and referenced using the ODN15 & ODN15 model.
Although this is a digital survey, the accuracy and amount of scale of mapping as specified. Care should be exercised when working to larger scales.
Visible features in the vicinity of the boundaries as shown above, may not represent the extent of legally conveyed ownership.
While every effort has been made to achieve accuracy on the plan, CRITICAL dimensions, levels and construction, should be checked prior to design and construction.

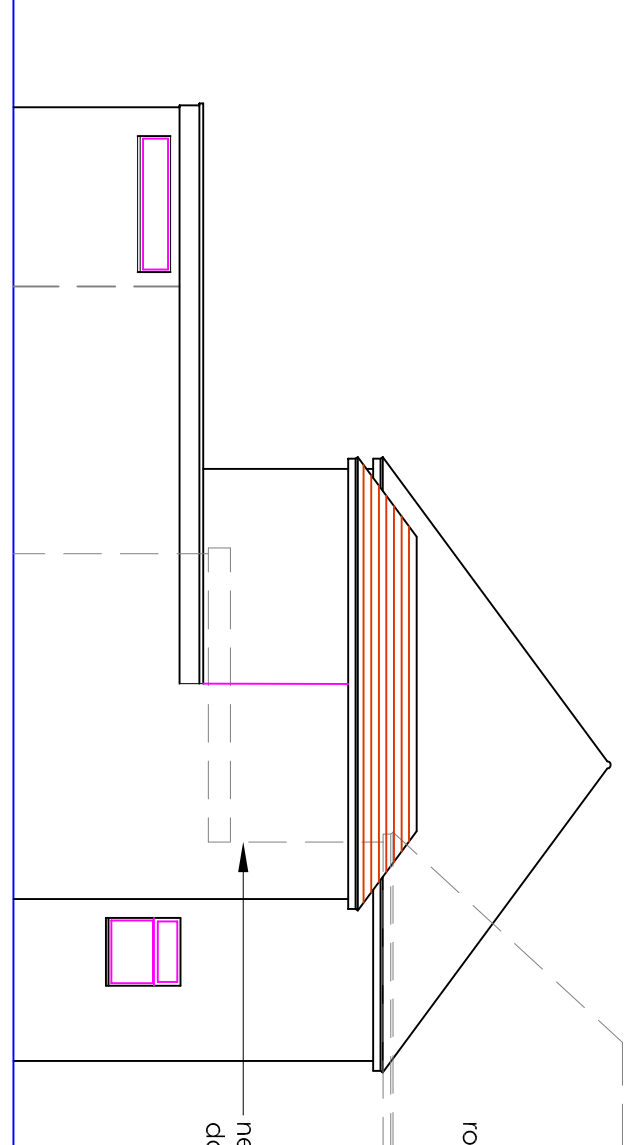

existing ground floor plan 1:100

existing first floor plan 1:100


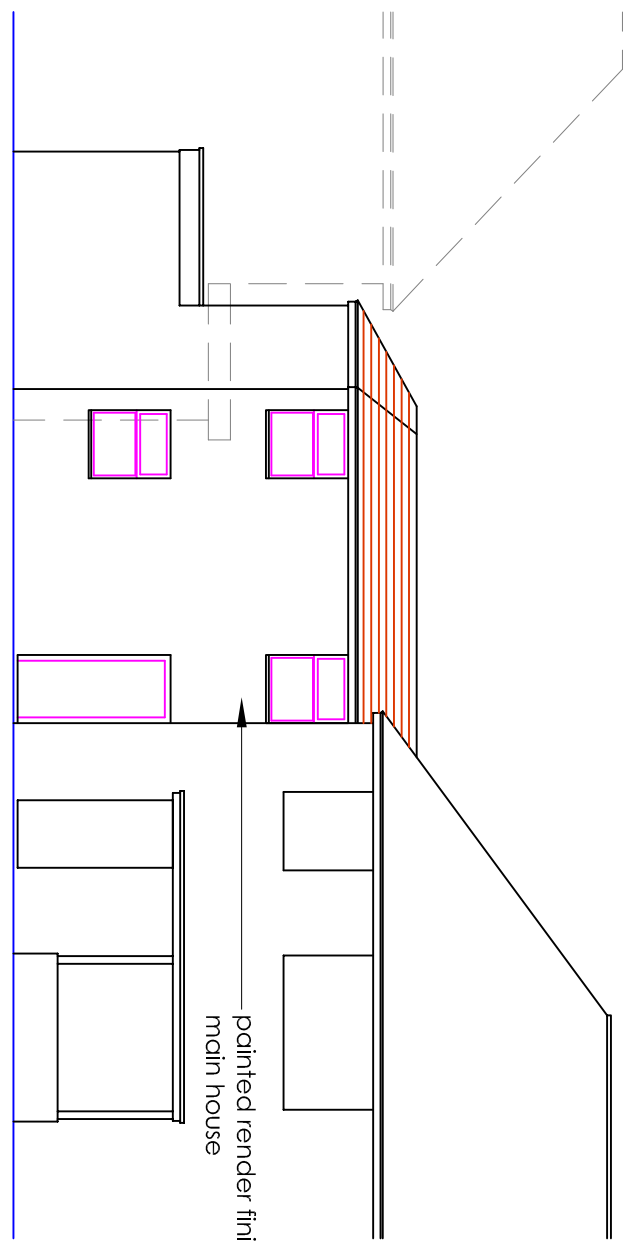


proposed front elevation 1:100


proposed side elevation 1:100

proposed rear elevation 1:100


modify existing opening in fill below cill in materials to match existing

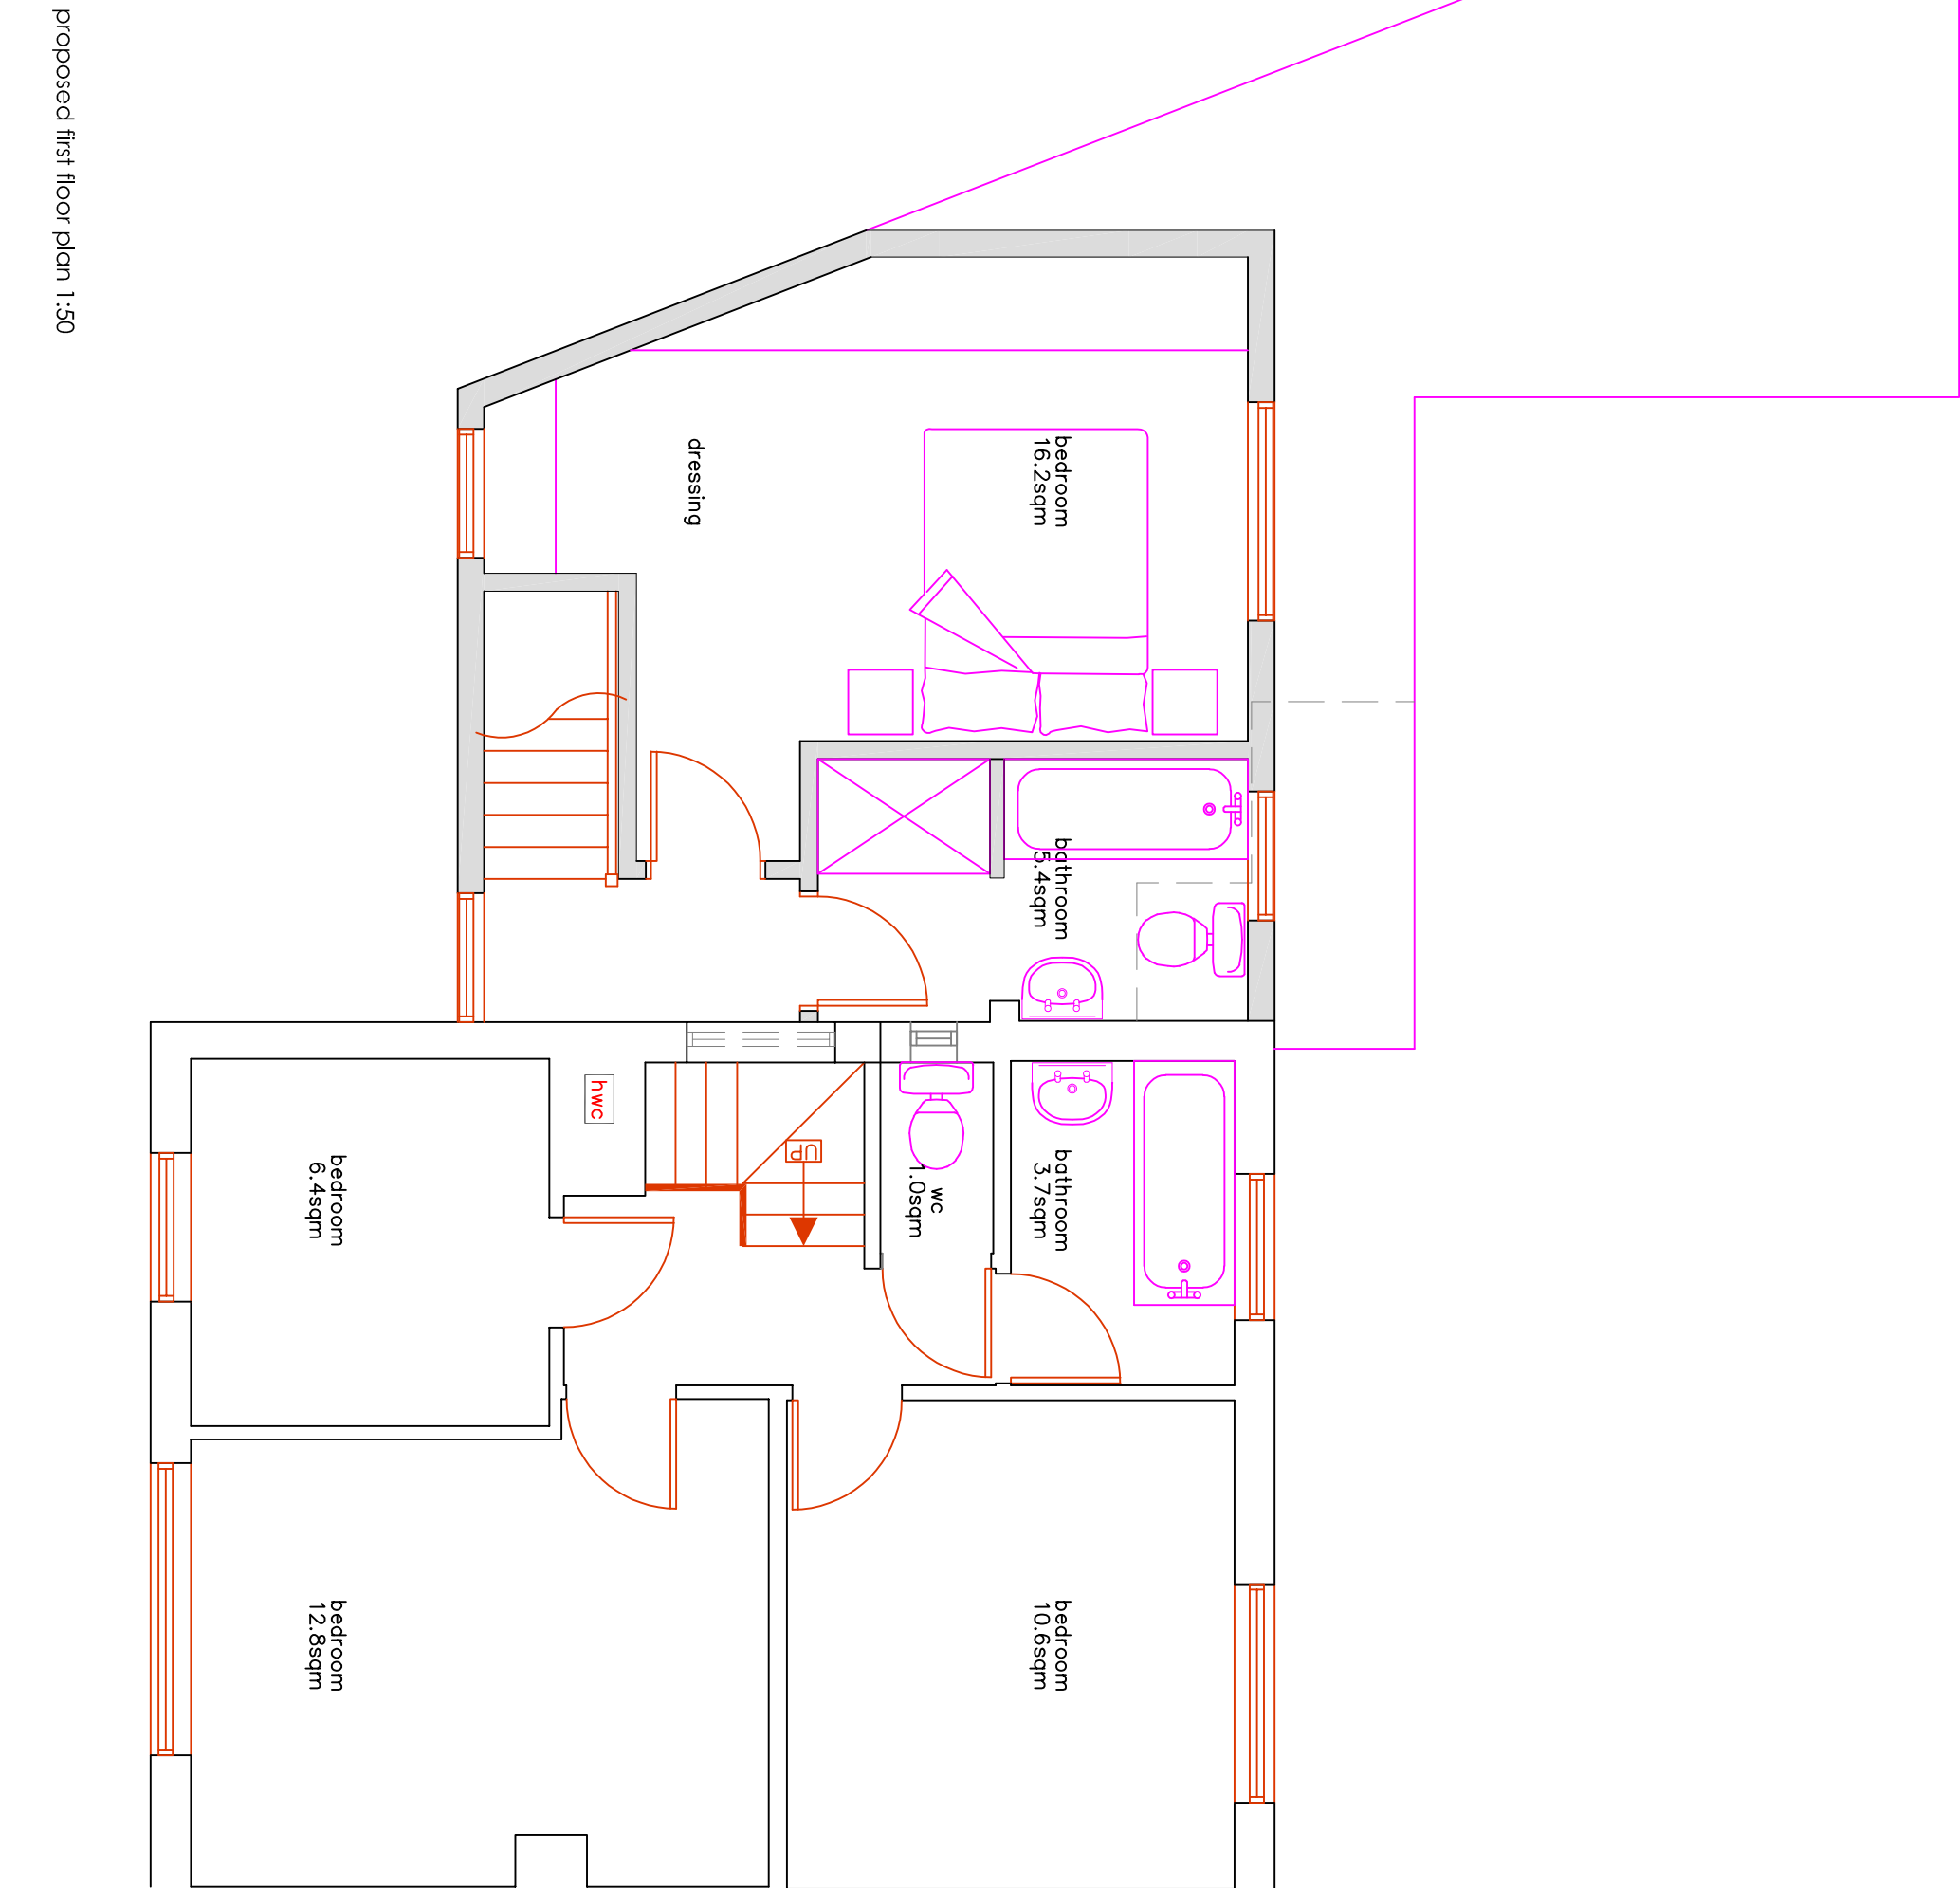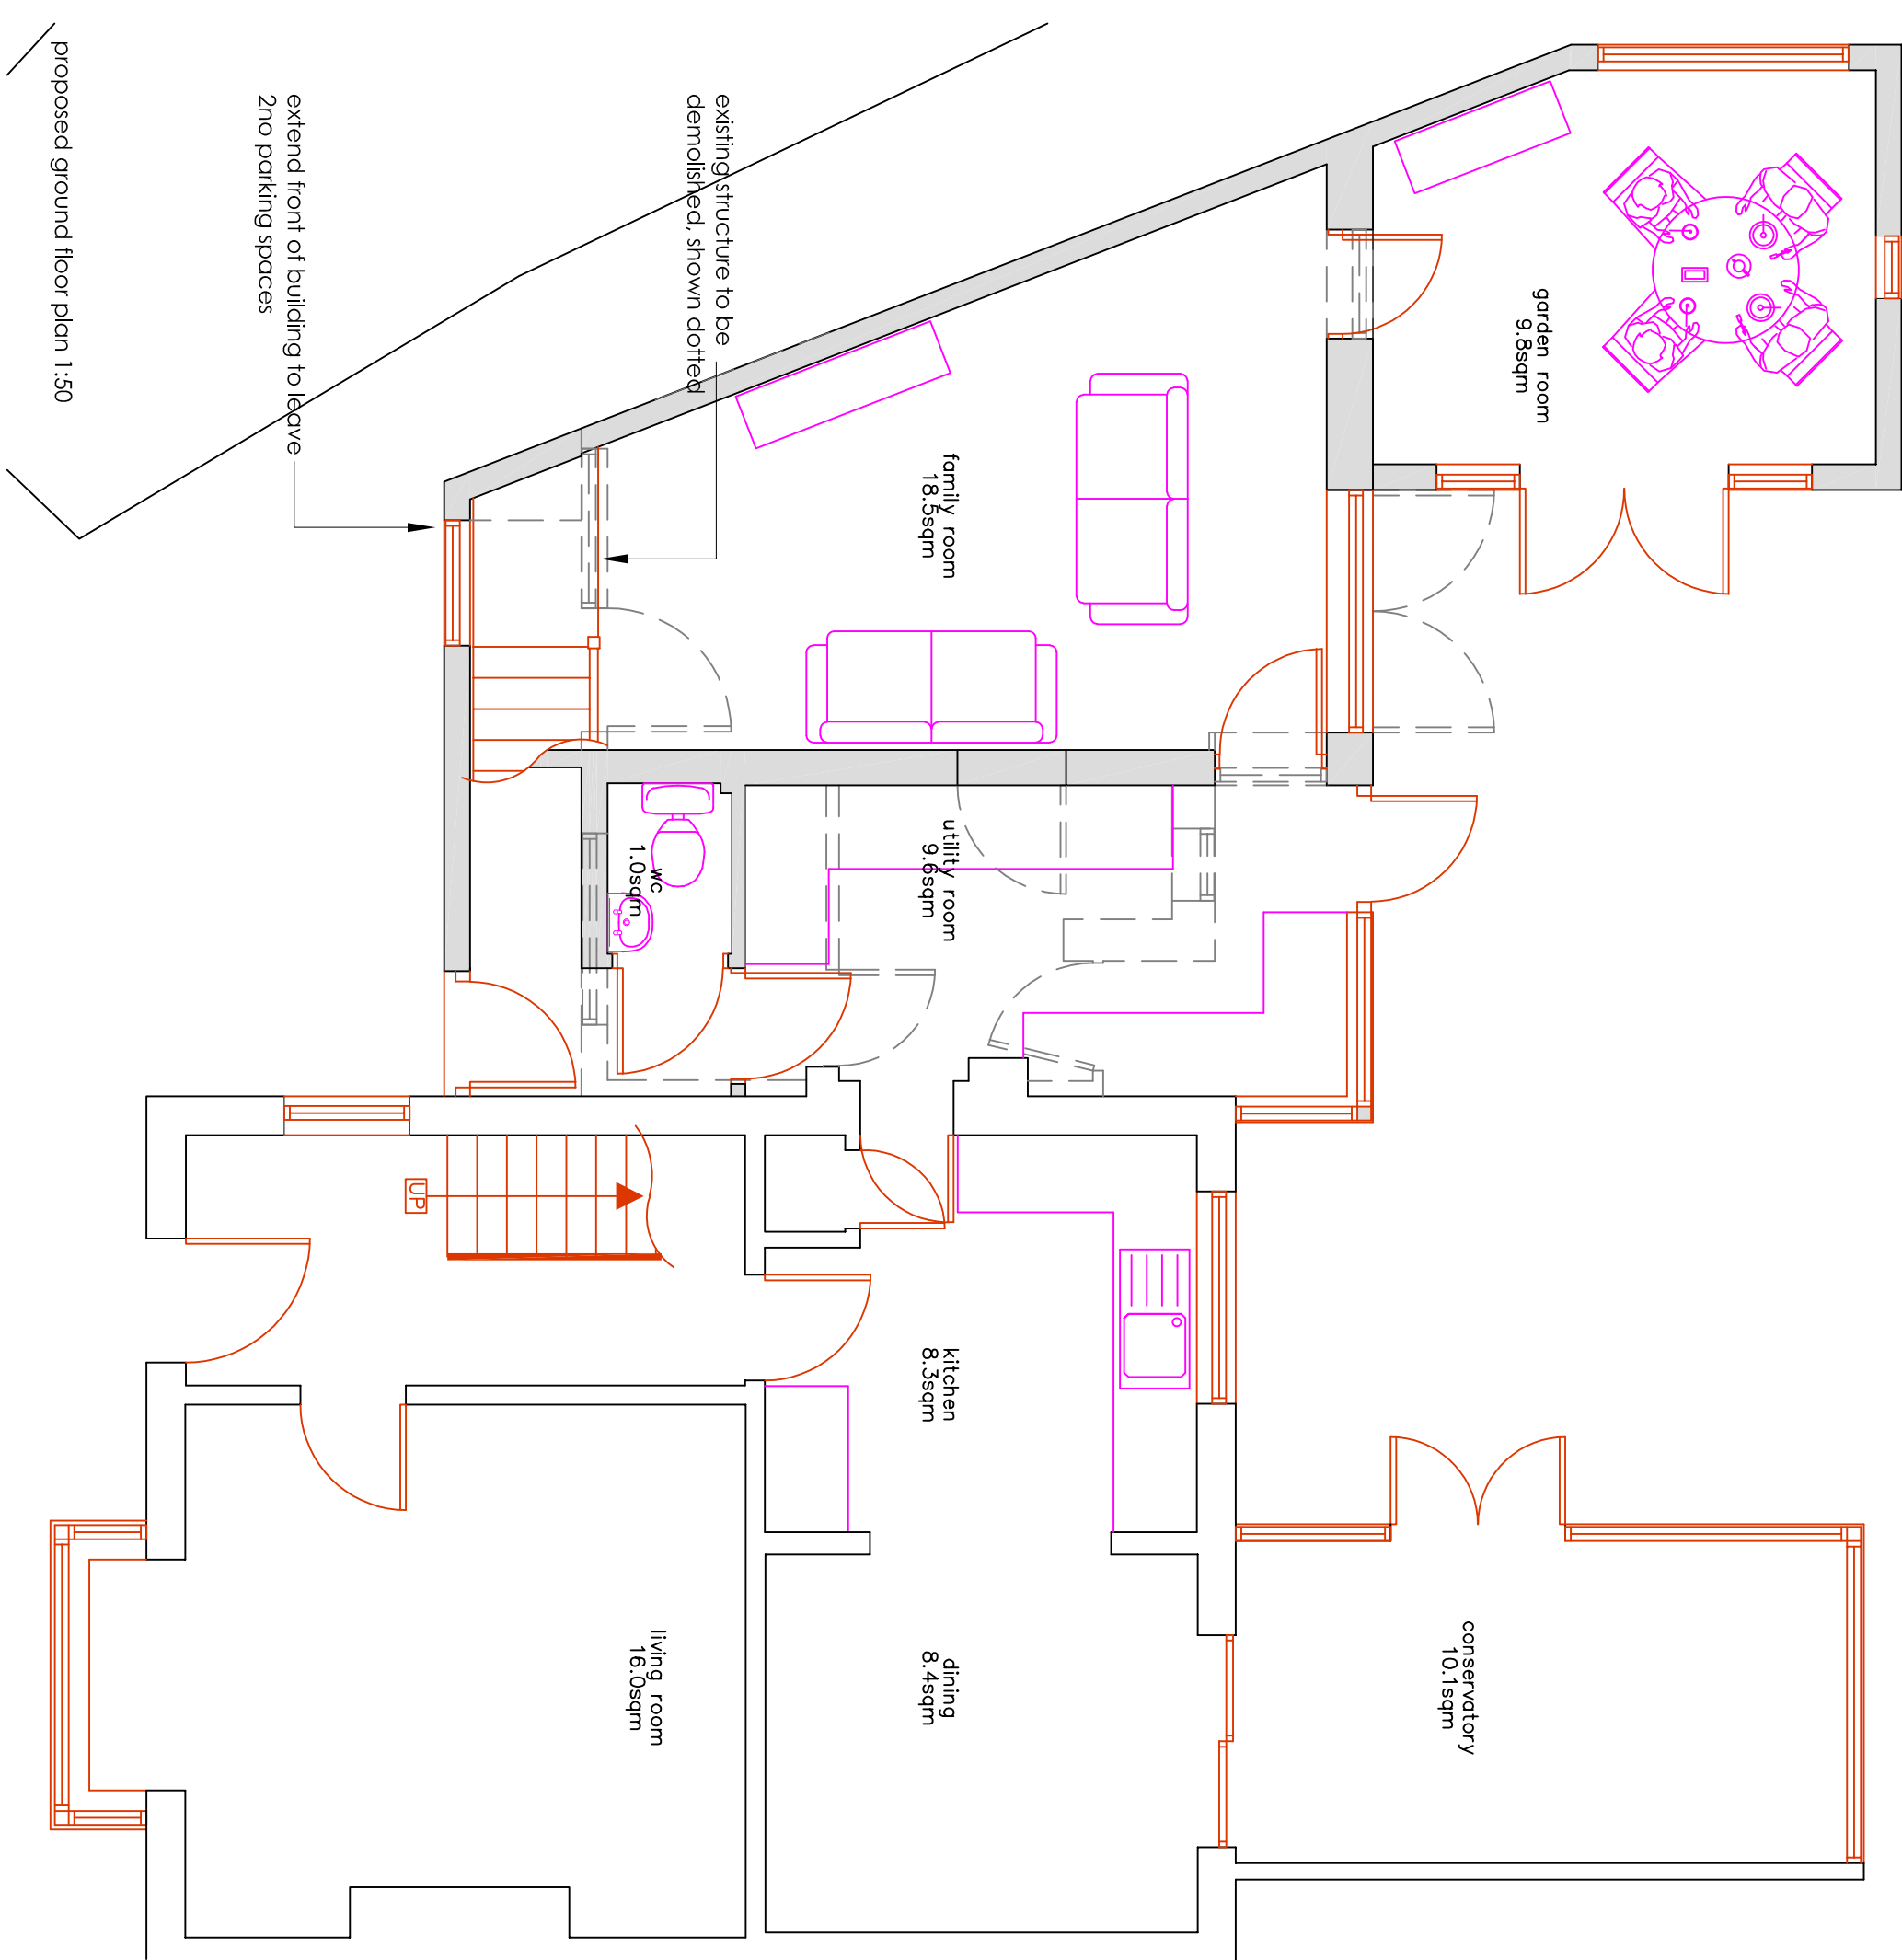

proposed first floor plan 1:50

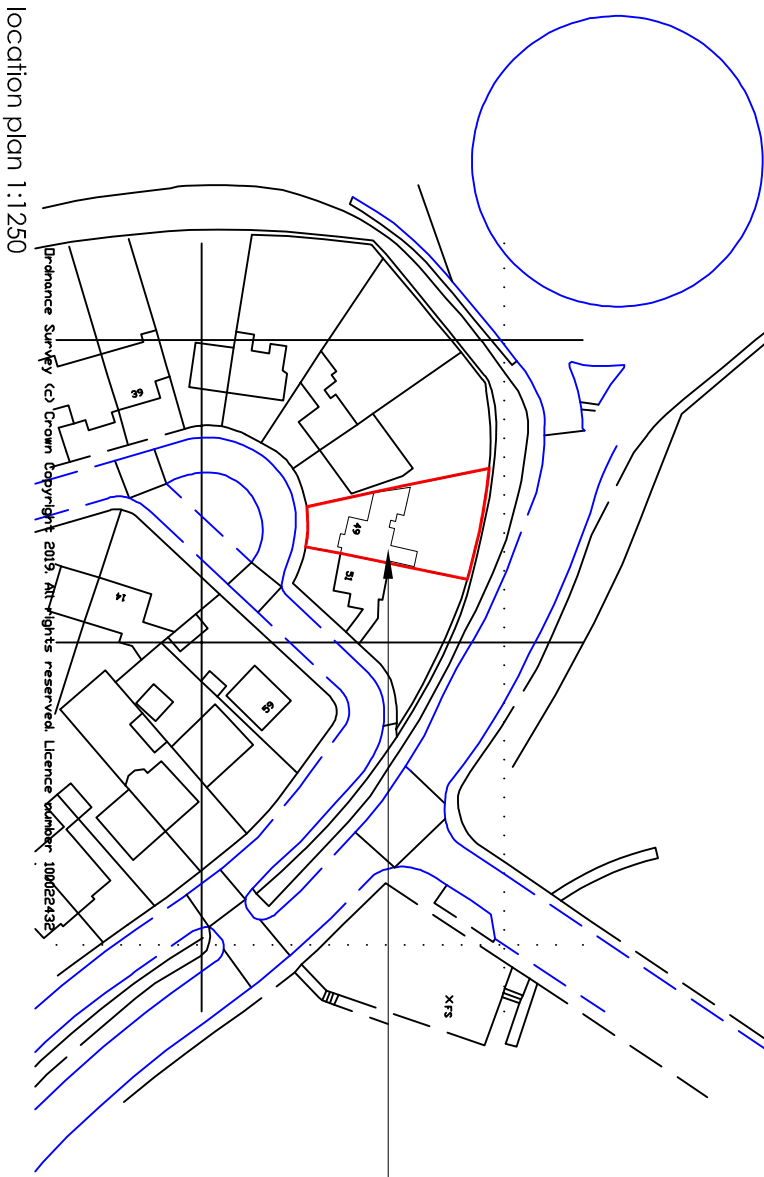

location plan 1:1250

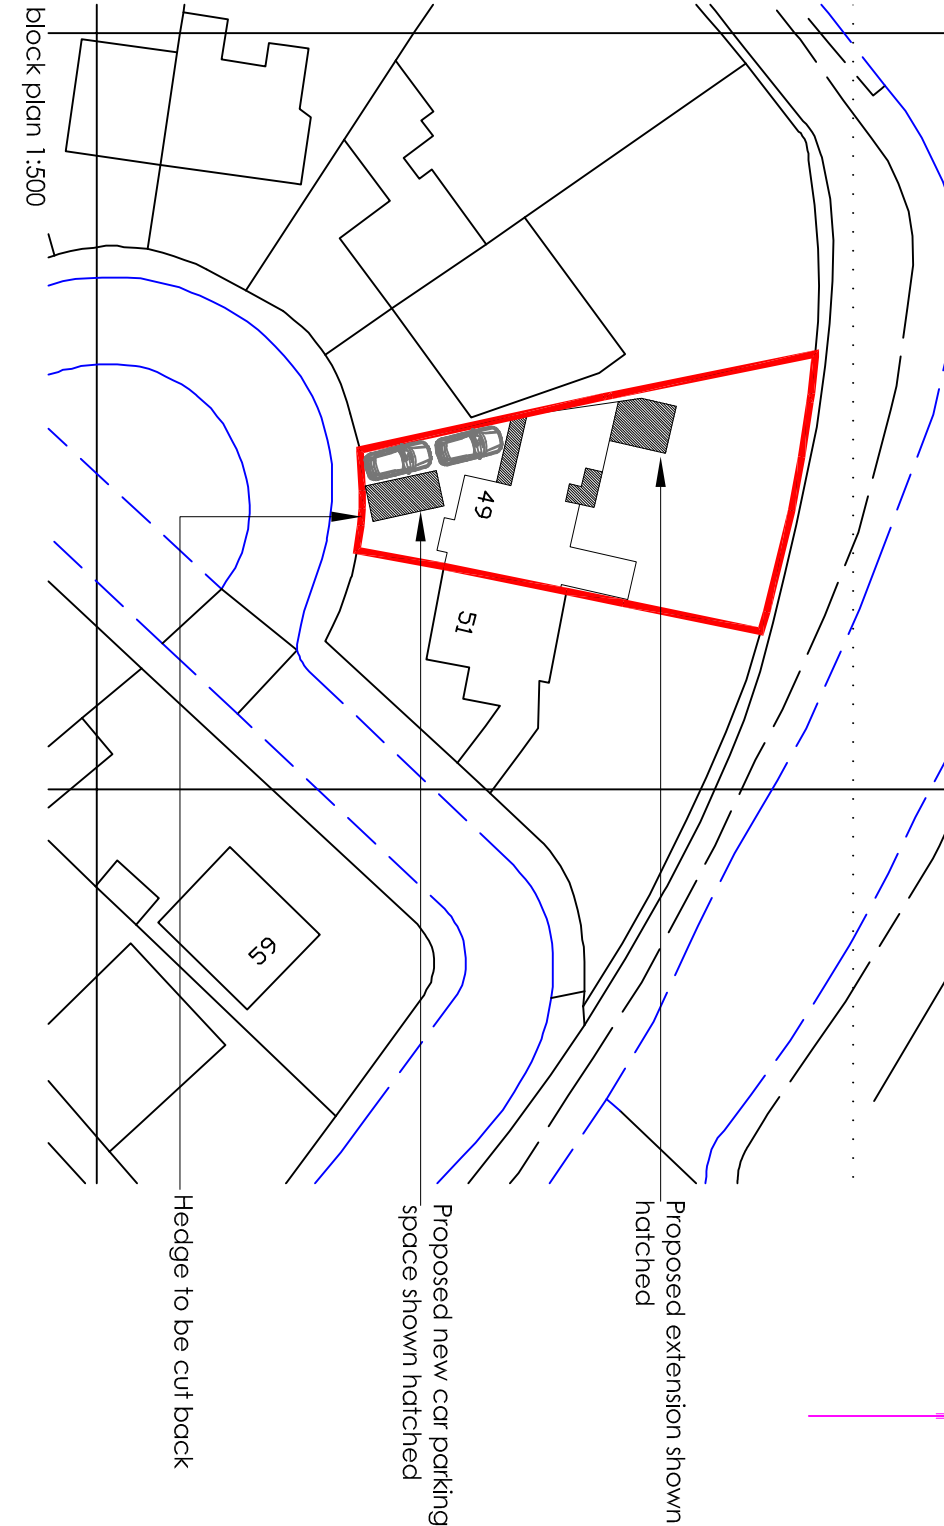

block plan 1:500

mediams

surveys limited

www.mediams-surveys.co.uk

bmediam@mediams-surveys.co.uk

07717 205 388

01243 931482

project: 49 Mavis Crescent, Horvart

client: M & M's Derrid

title: Annex accommodation

date: 31.01.19

job ref: S1123

scale: 1:100 & 1:50 @A1

dwg no: P101

rev: A