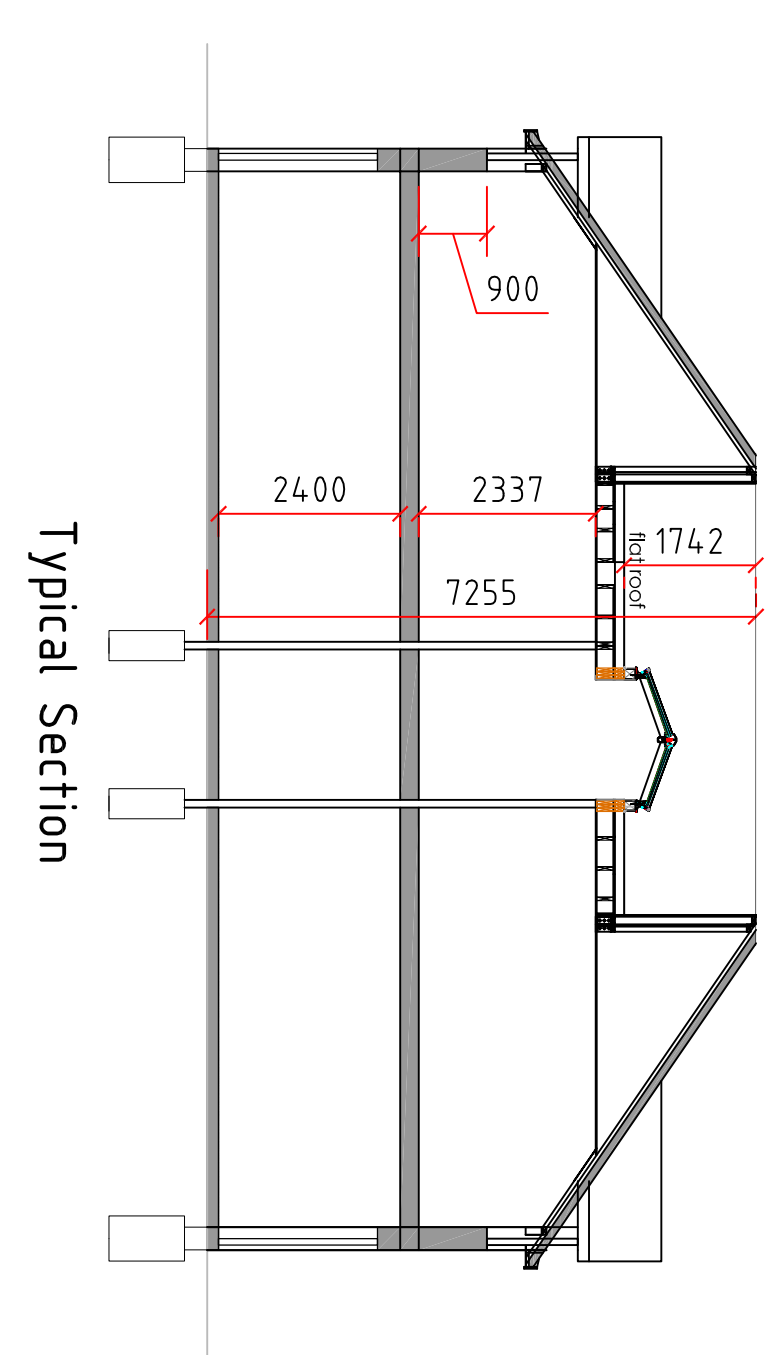
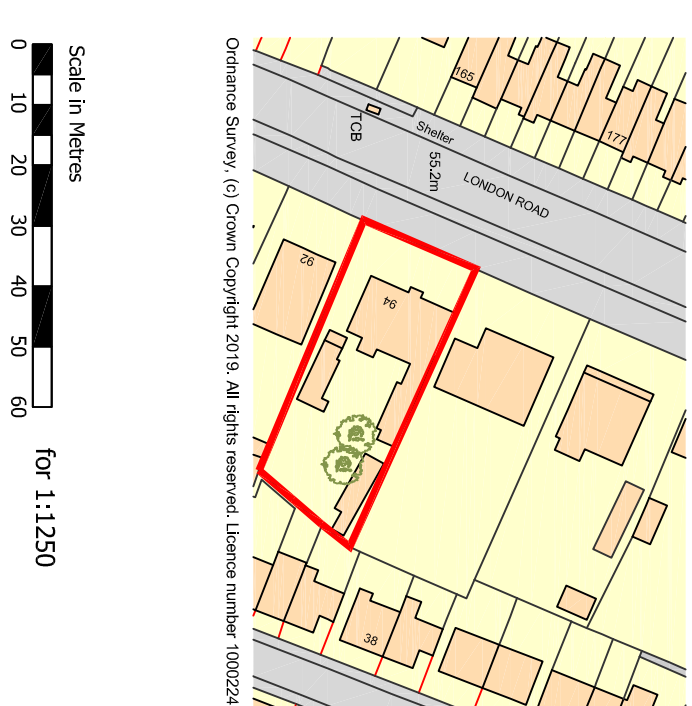
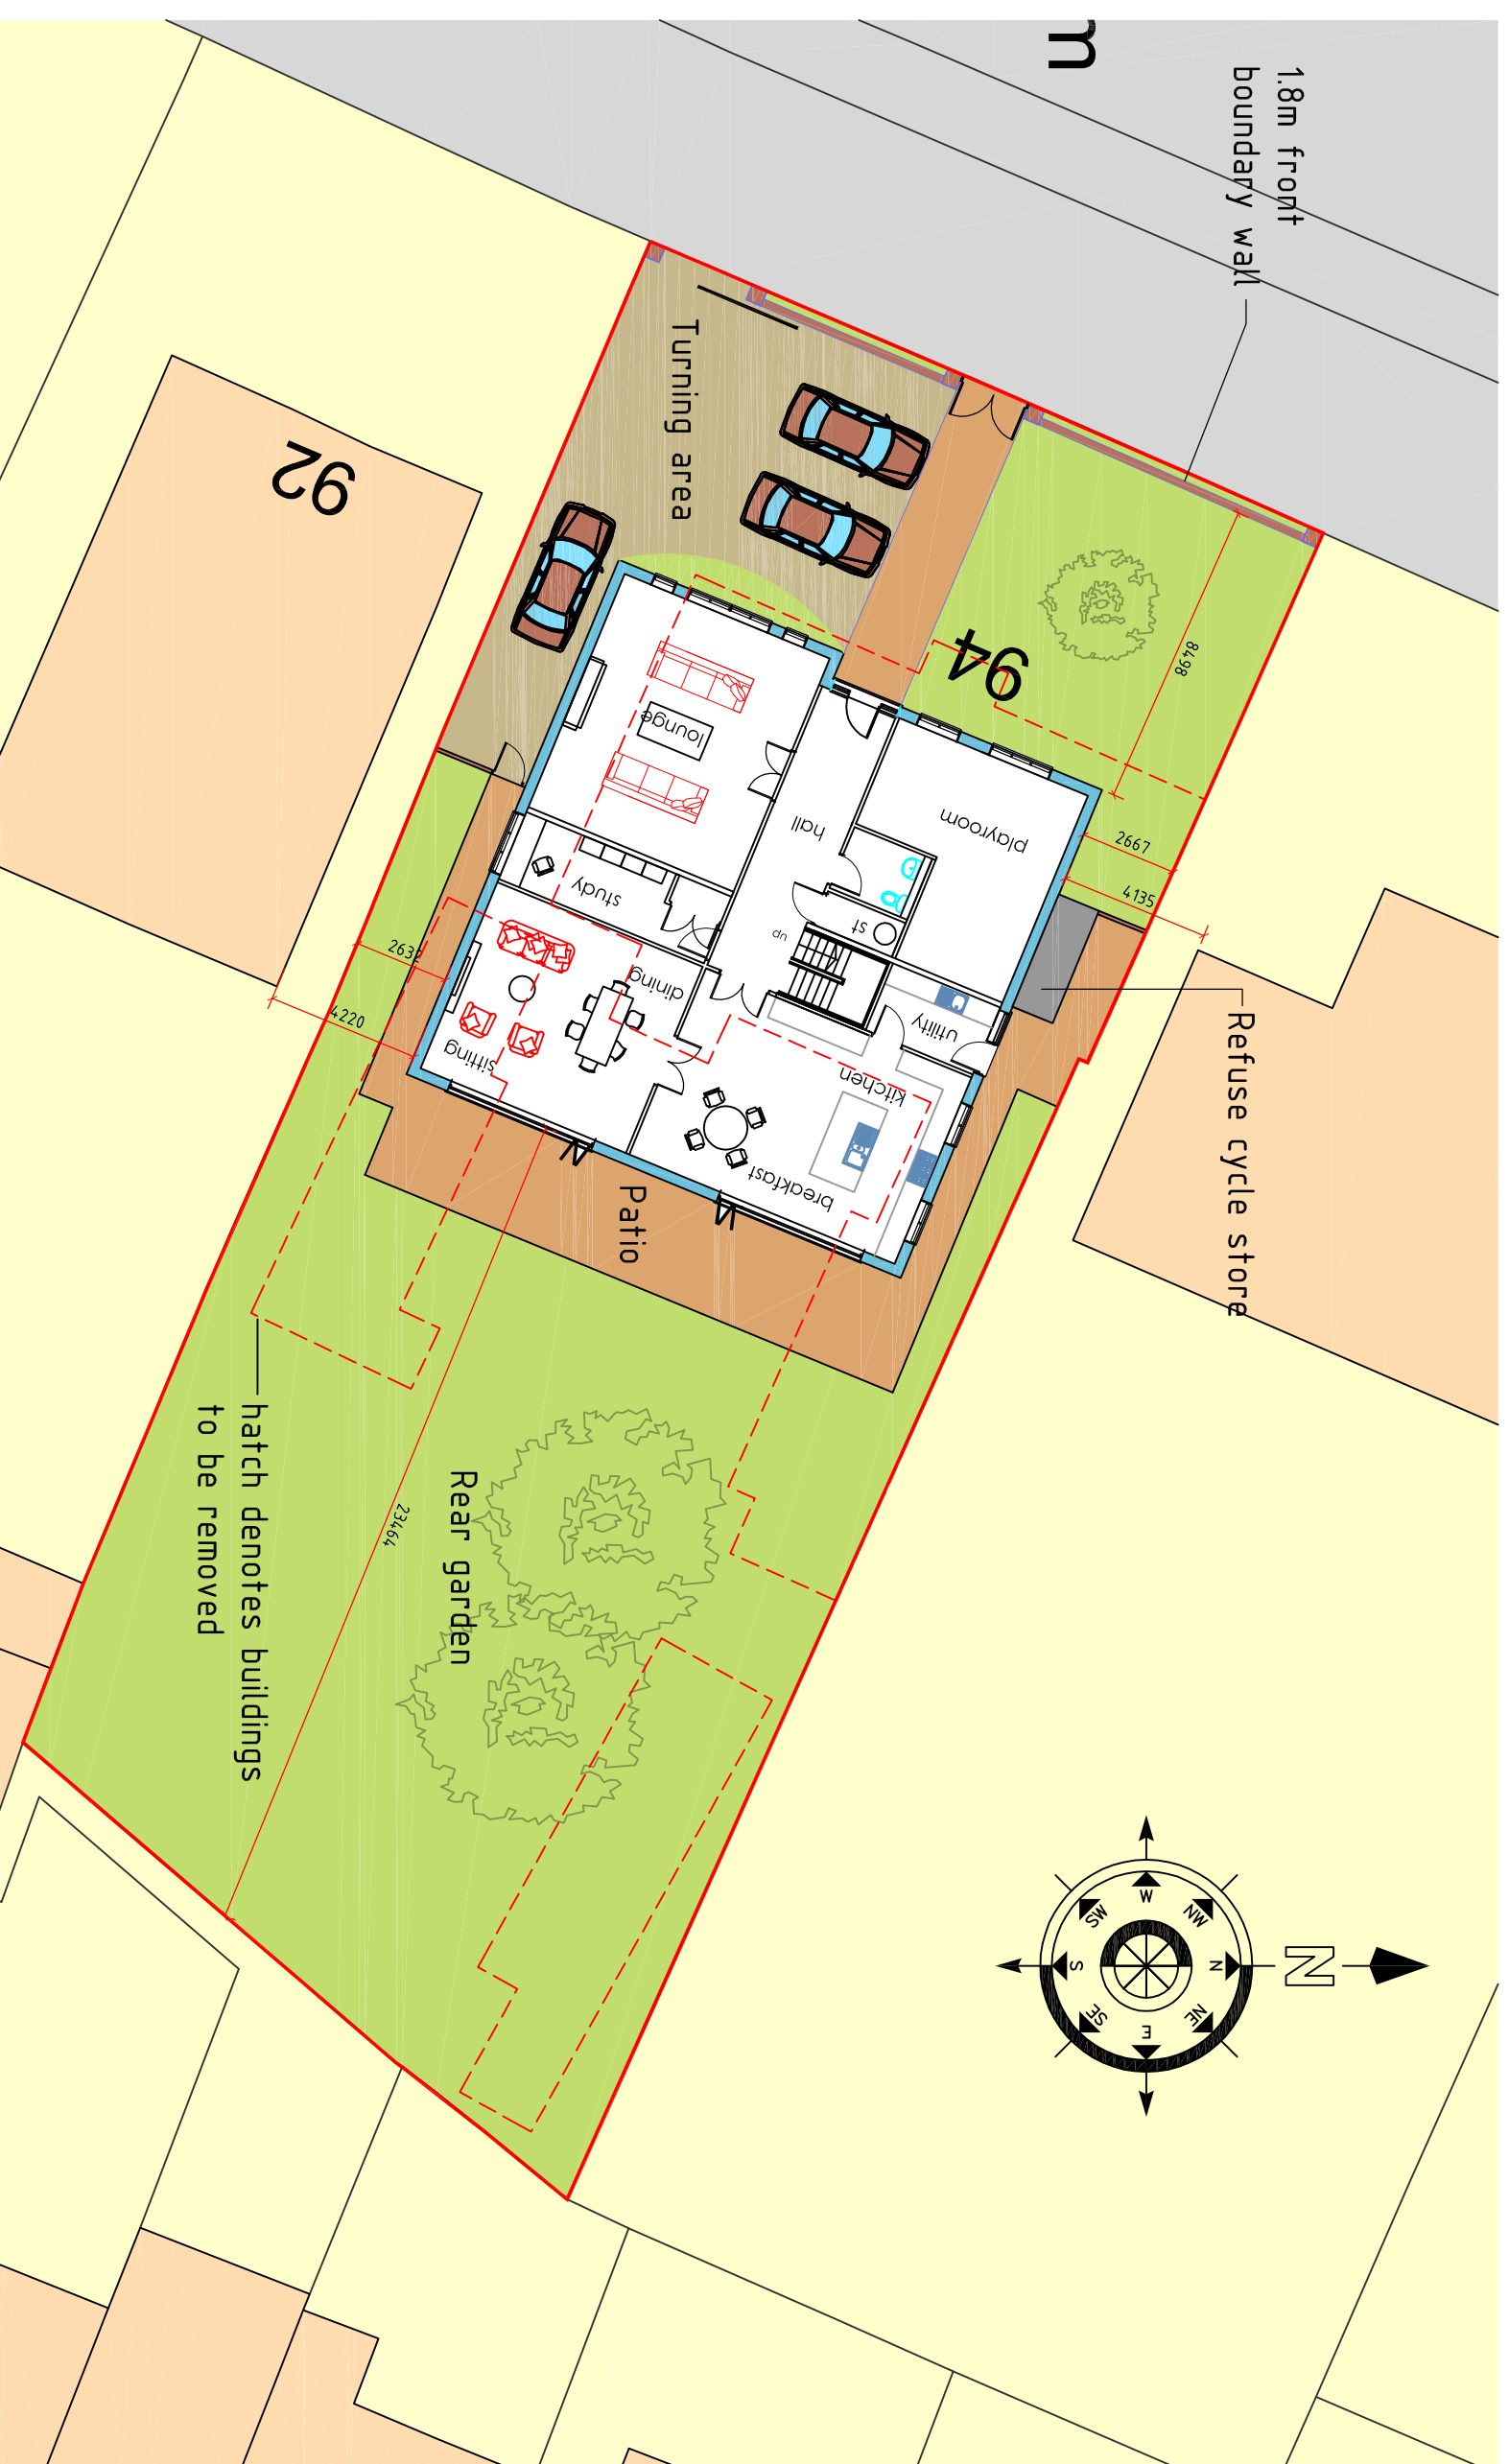
 
 
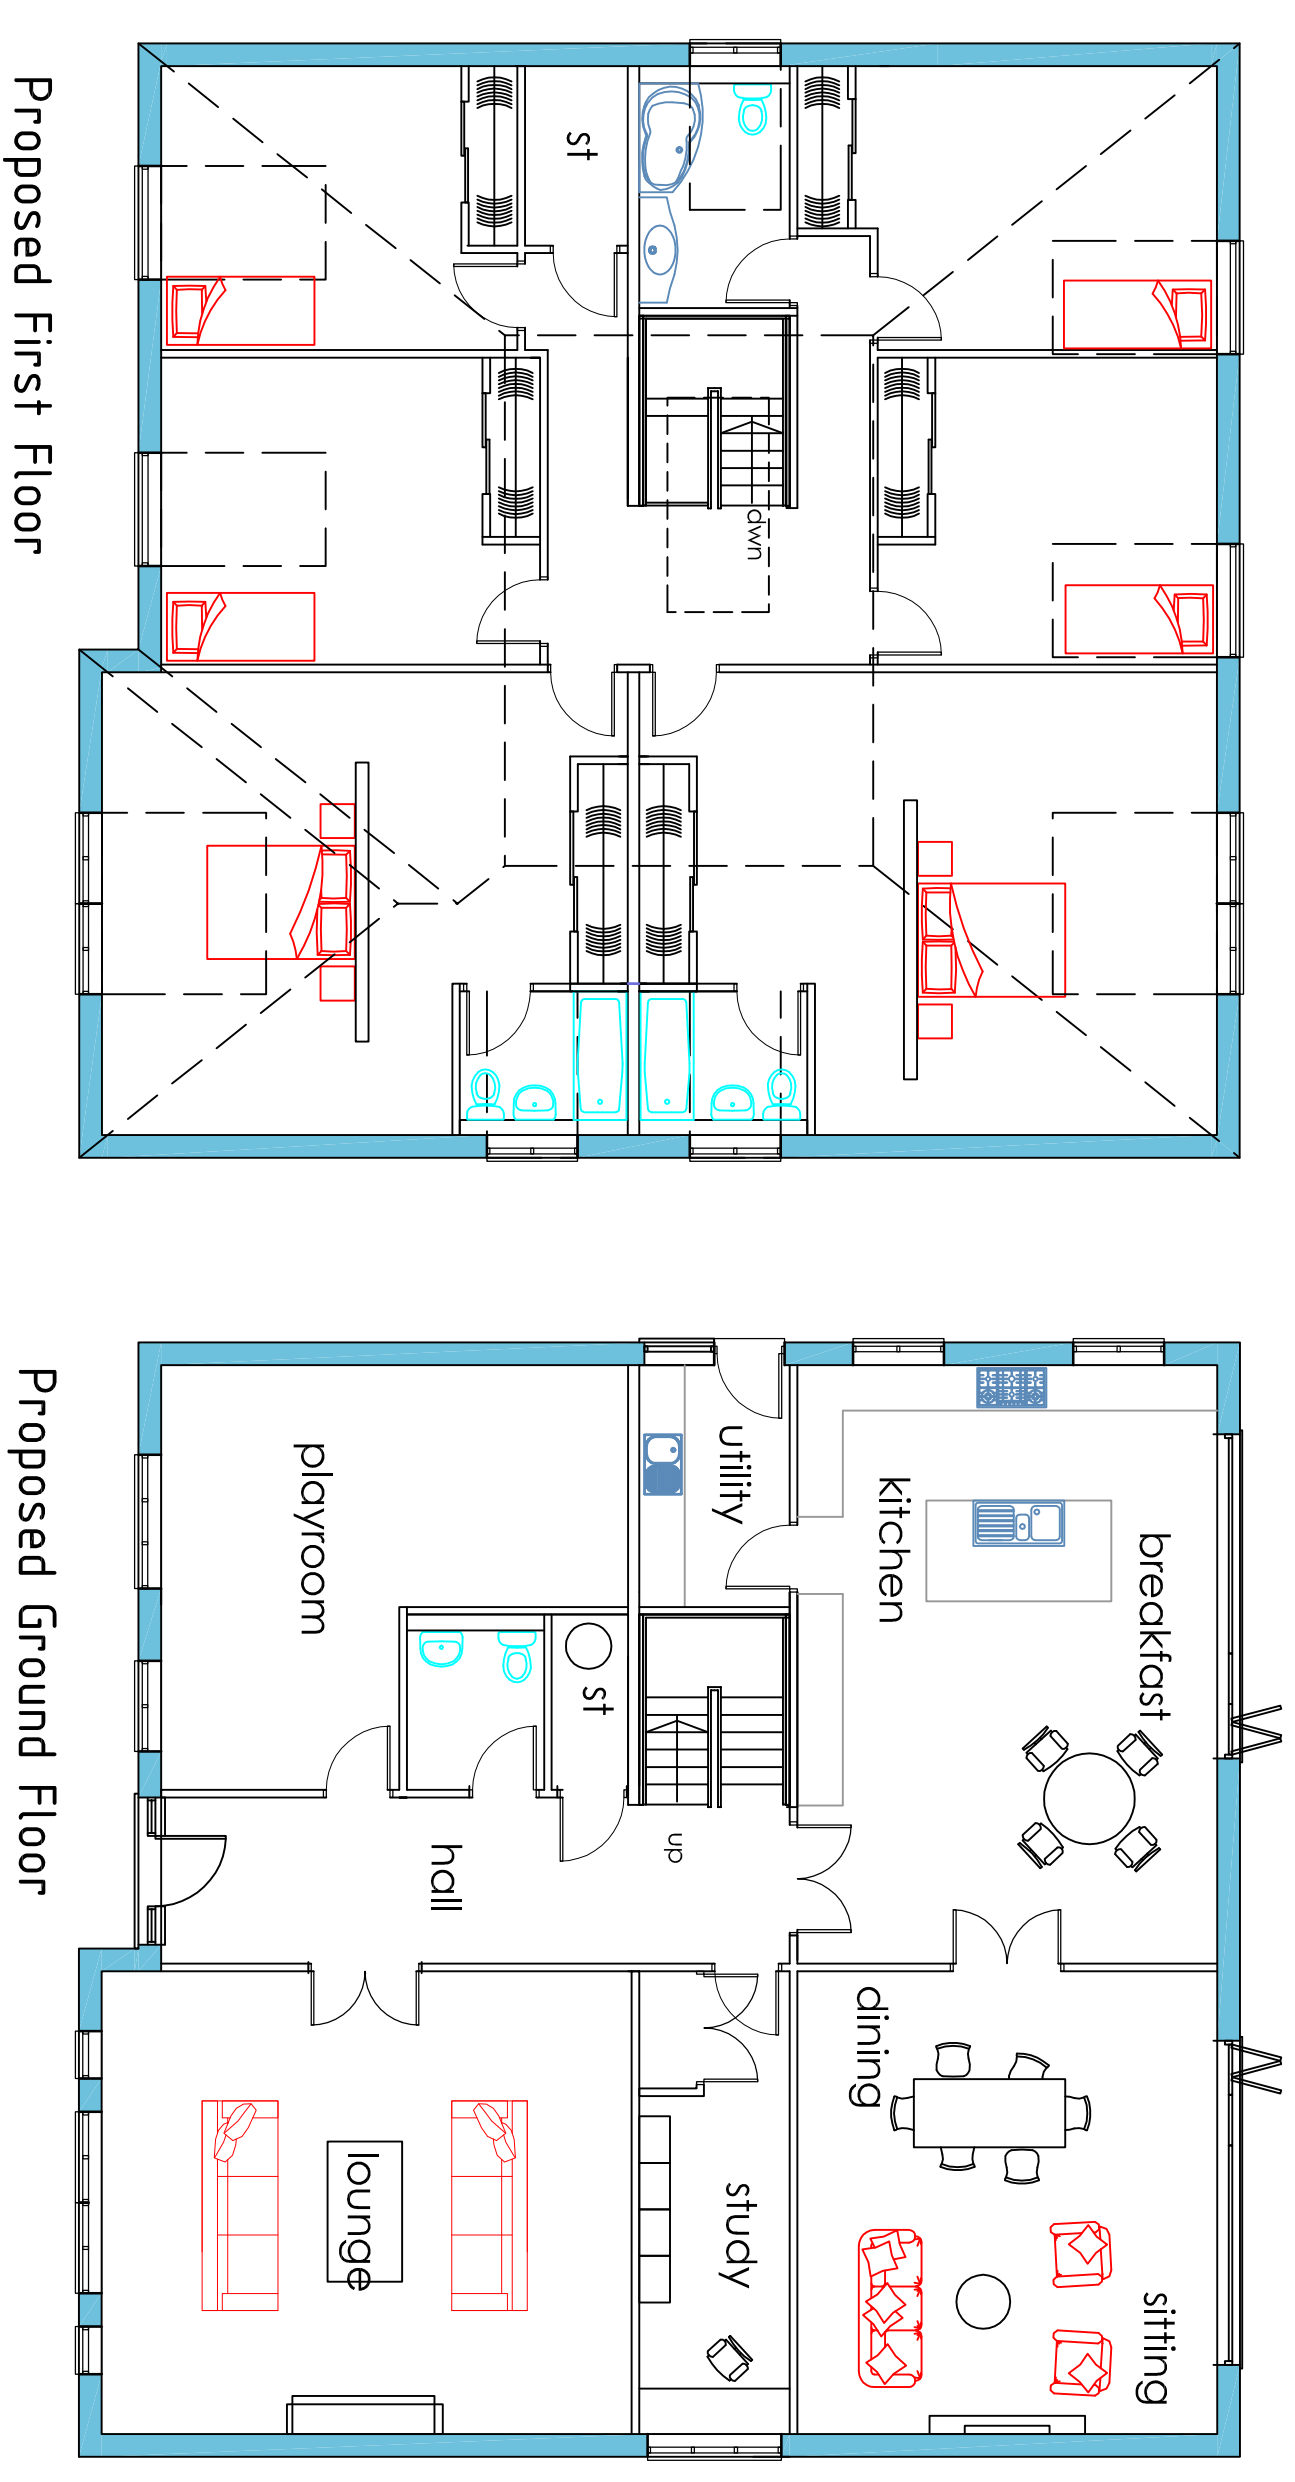
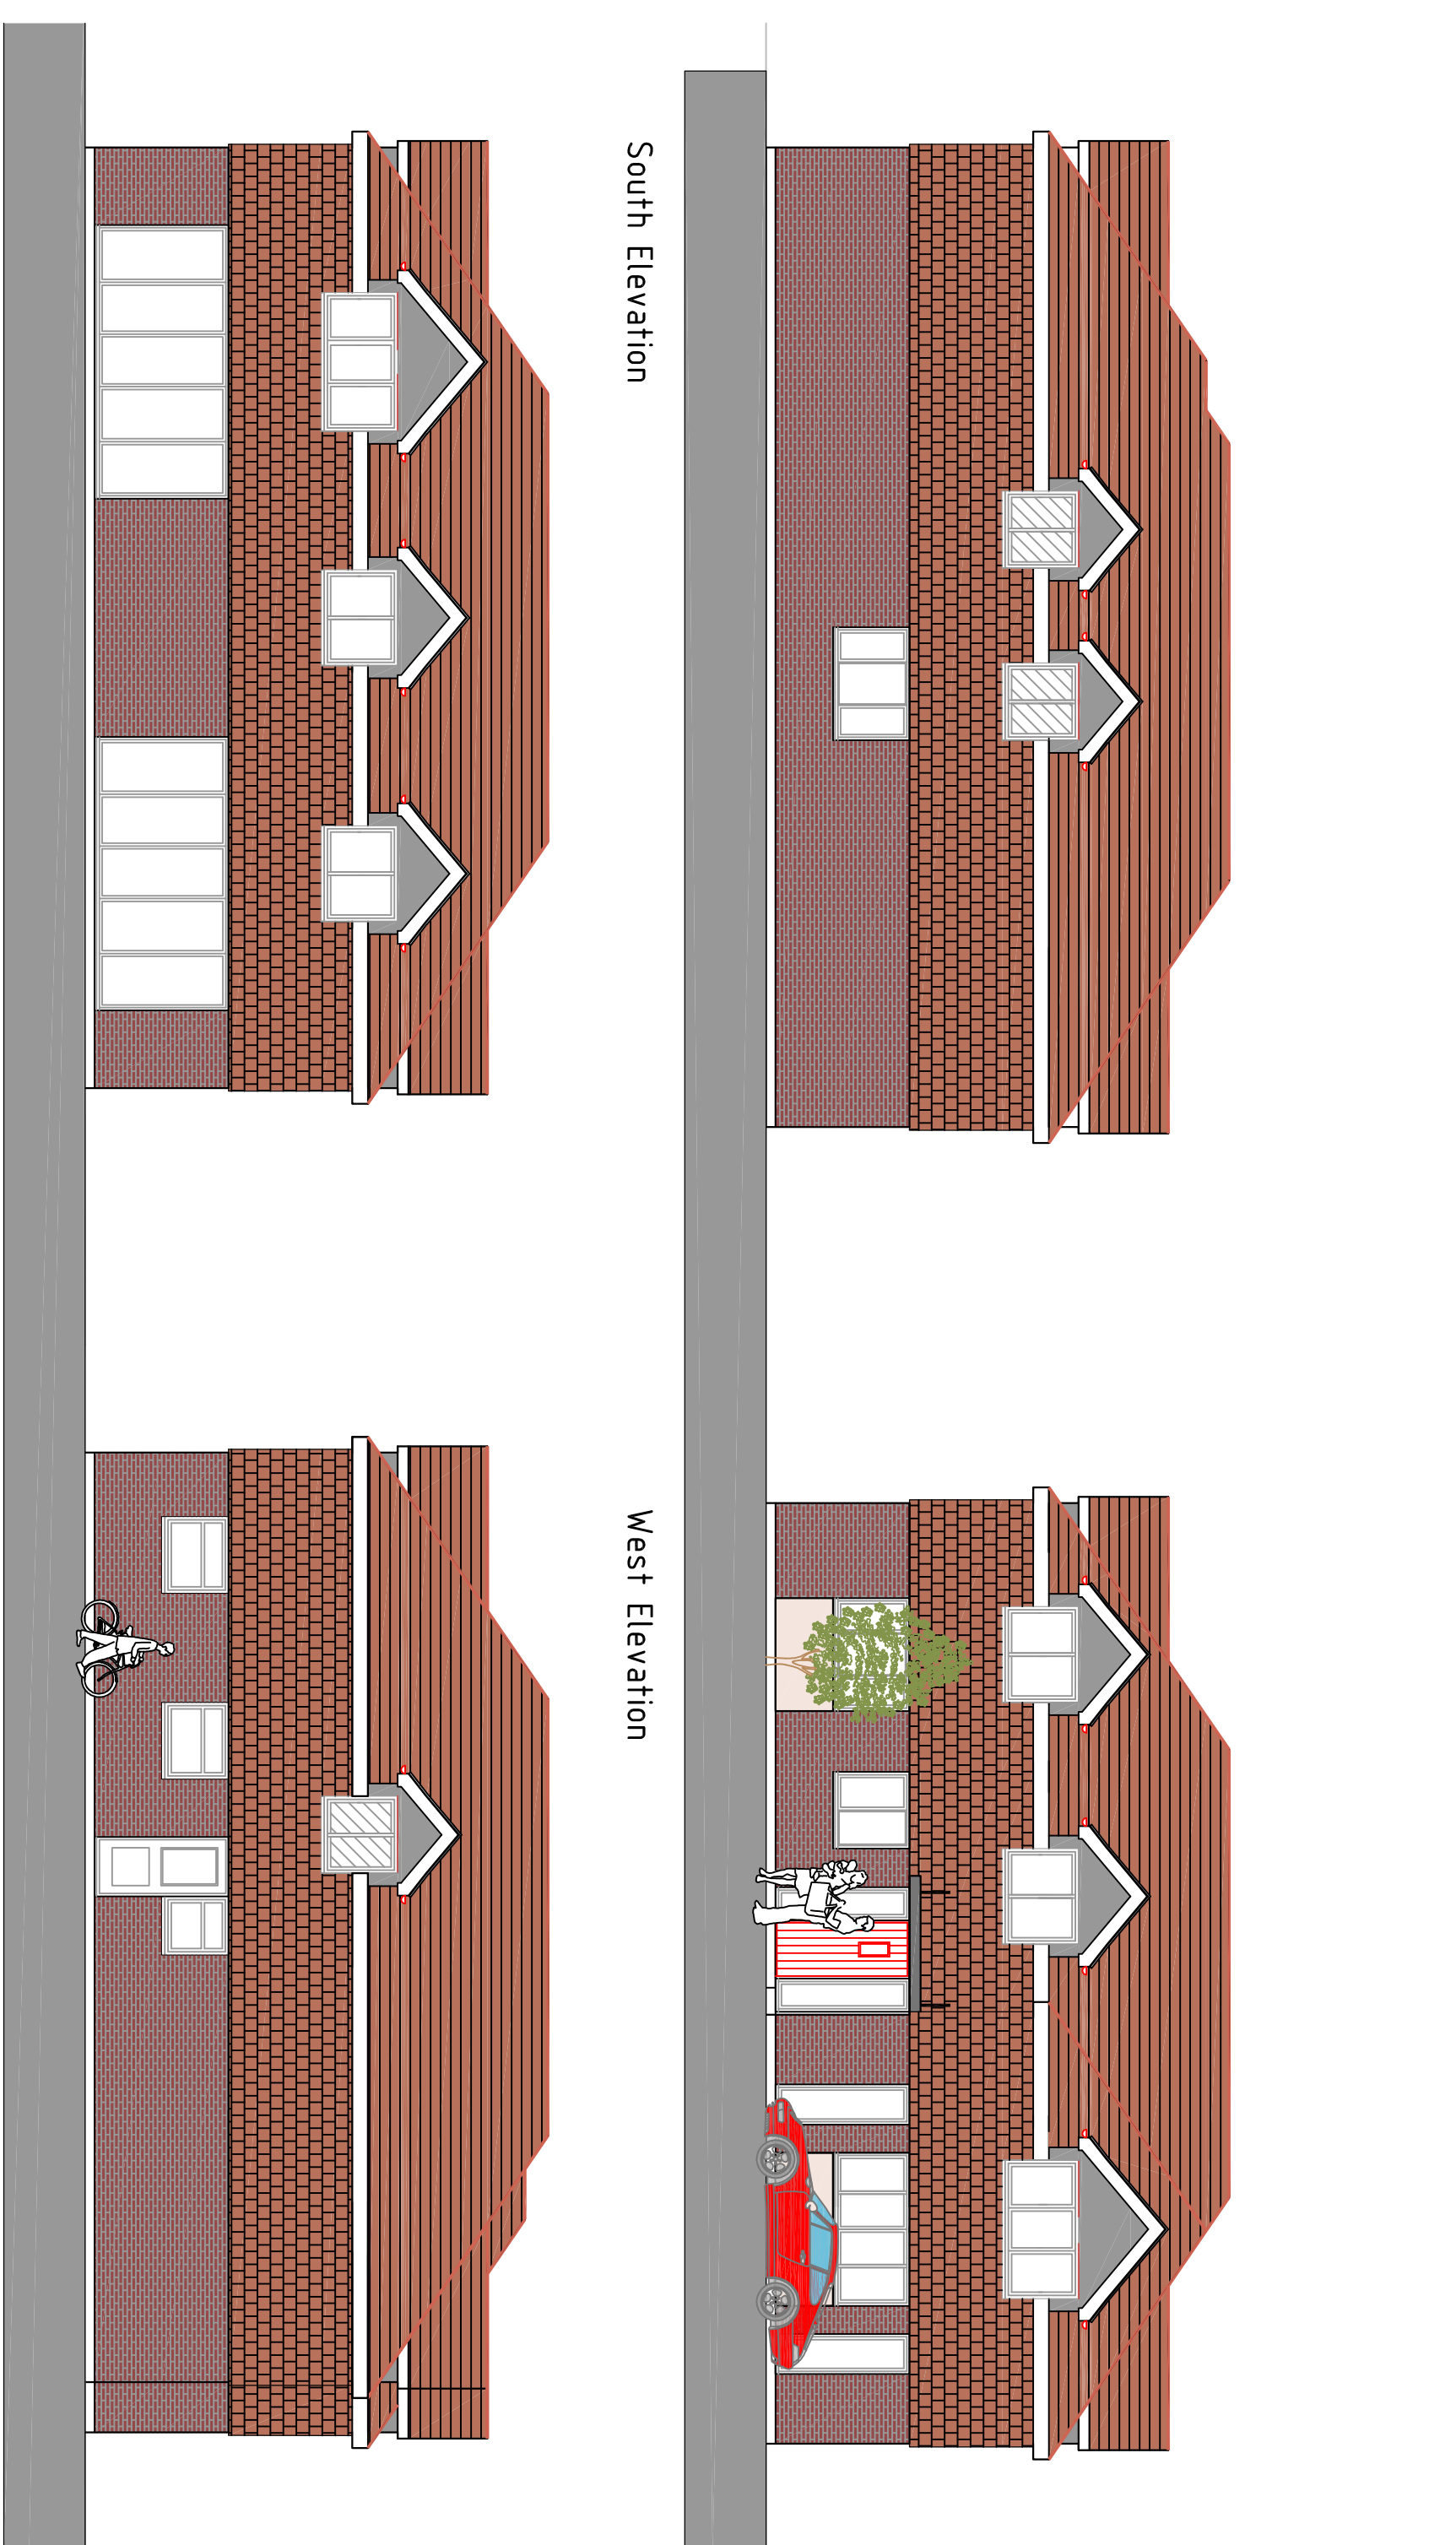


Revision	Description	Date	Drawn

Site area 929 sqm

Materials

Stock facing brick
Smooth render
Tile hanging
PVCu windows & doors
Plastic fascia & soffit
Plan tile roof

Drawing Title :	
Proposed Floor Plans Elevations & Site Plan	
Chris Flint Associates Ltd	
CHARTERED SURVEYORS - PROJECT MANAGERS DEVELOPMENT CONSULTANTS	
Drawn By :	Date :
CF	01/03/19
Sheet Size :	Approved By :
A1	

PLANNING

2 Emerald Close Waterloo, Hants PO7 8NZ
tel: 023 92 432484 fax: 023 92 338554
Email: christiffintassociates@gmail.com

Proposed Site Plan