

1 SELANGOR AVENUE, EMSWORTH
PROPOSED

NOTES:


Dimensions to be checked on site before commencing work.
Any discrepancies shall be reported to the architect immediately.

Do not scale from these drawings except for planning purposes.


Use figured dimensions only.

Where applicable this drawing is to be read in conjunction with other consultants' drawings.

All drawings to be read in conjunction with specification and all other drawings including structural engineer and mechanical and electrical drawings / specification

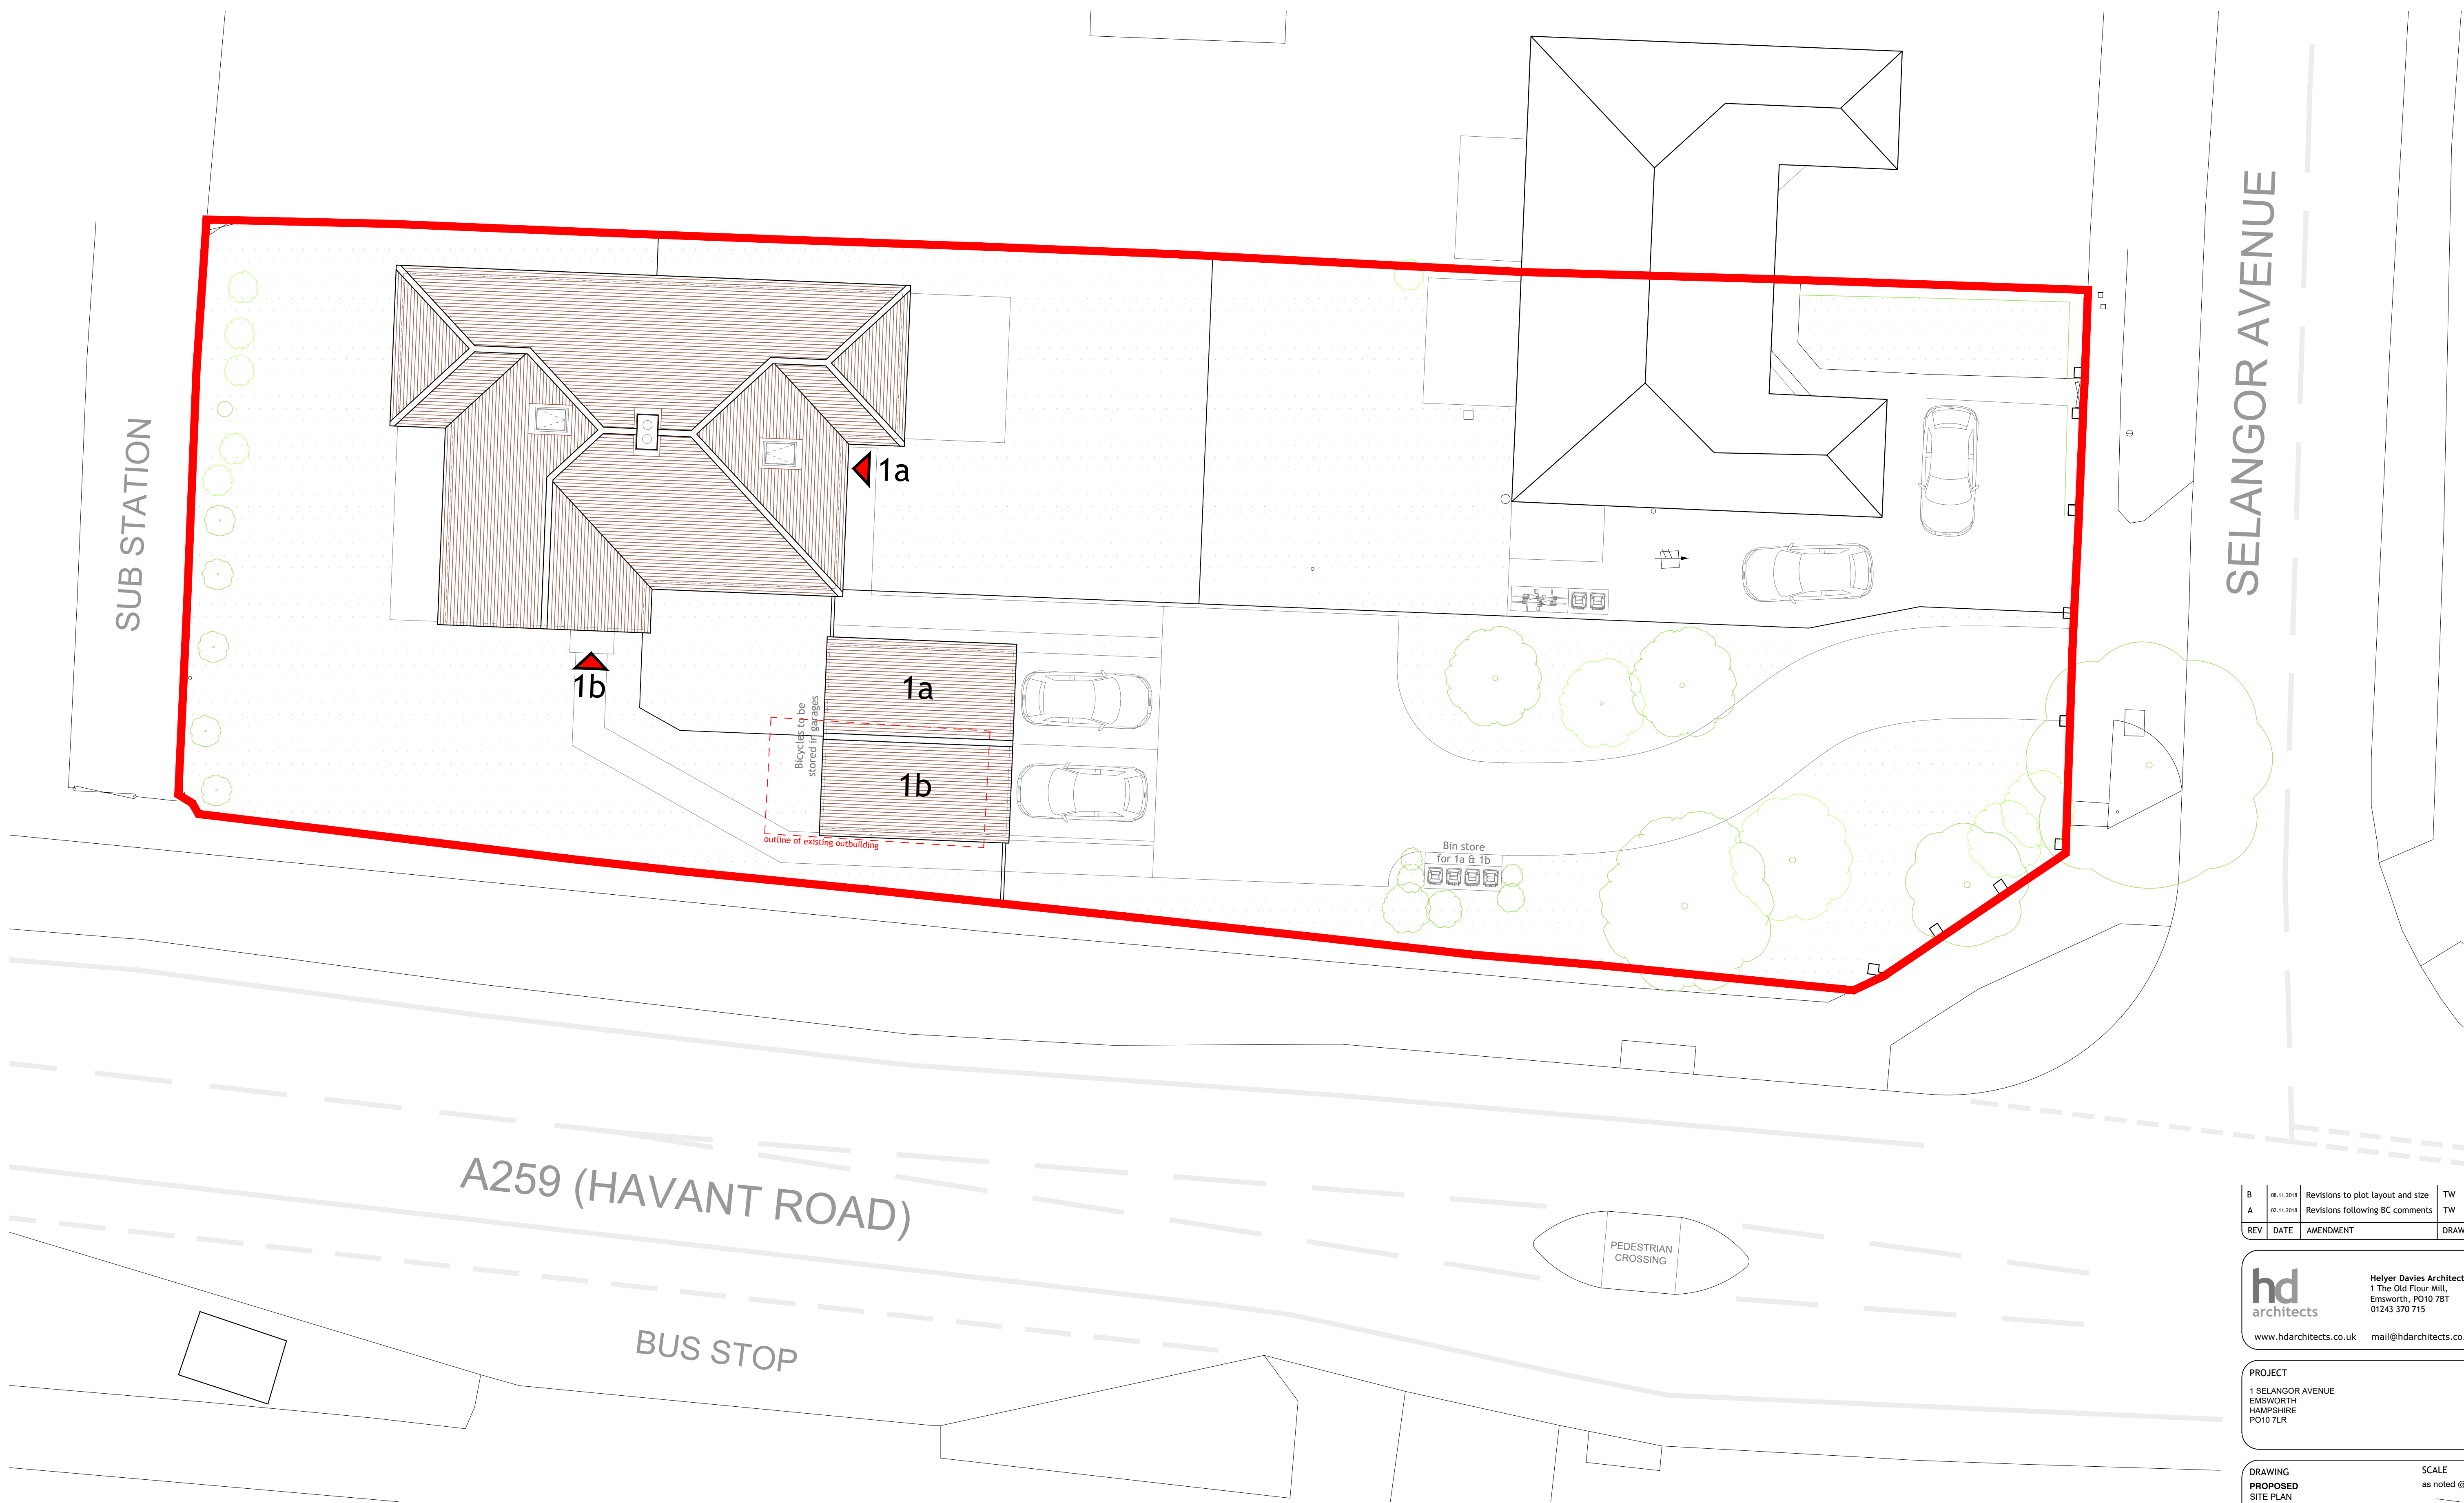

SITE PLAN
1:100

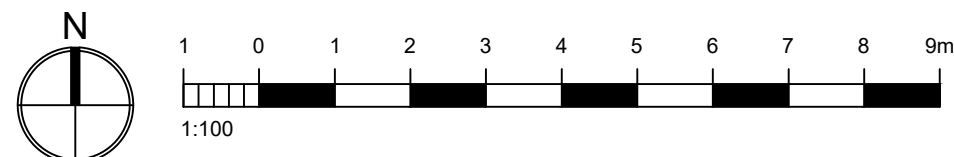

B	08.11.2018	Revisions to plot layout and size	TW
A	02.11.2018	Revisions following BC comments	TW
REV	DATE	AMENDMENT	DRAWN

Helyer Davies Architects Ltd
1 The Old Flour Mill,
Emsworth, PO10 7BT
01243 370 715

www.hdarchitects.co.uk mail@hdarchitects.co.uk

PROJECT

1 SELANGOR AVENUE
EMSWORTH
HAMPSHIRE
PO10 7LR

DRAWING
PROPOSED
SITE PLAN

SCALE
as noted @A1

DATE	SEPT 2018	DRAWN	TW
DRAWING NUMBER	18088-03	REVISION	B