



North

Existing elevations 1:100

South

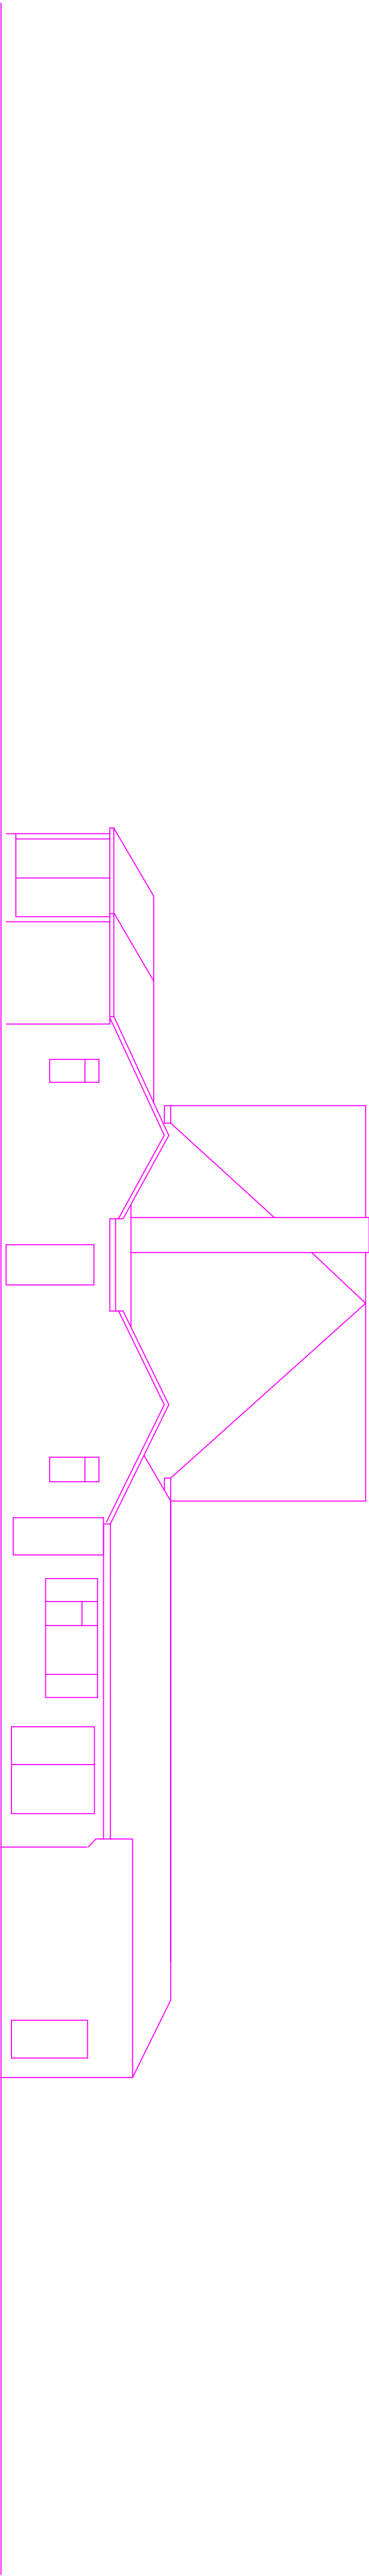

East

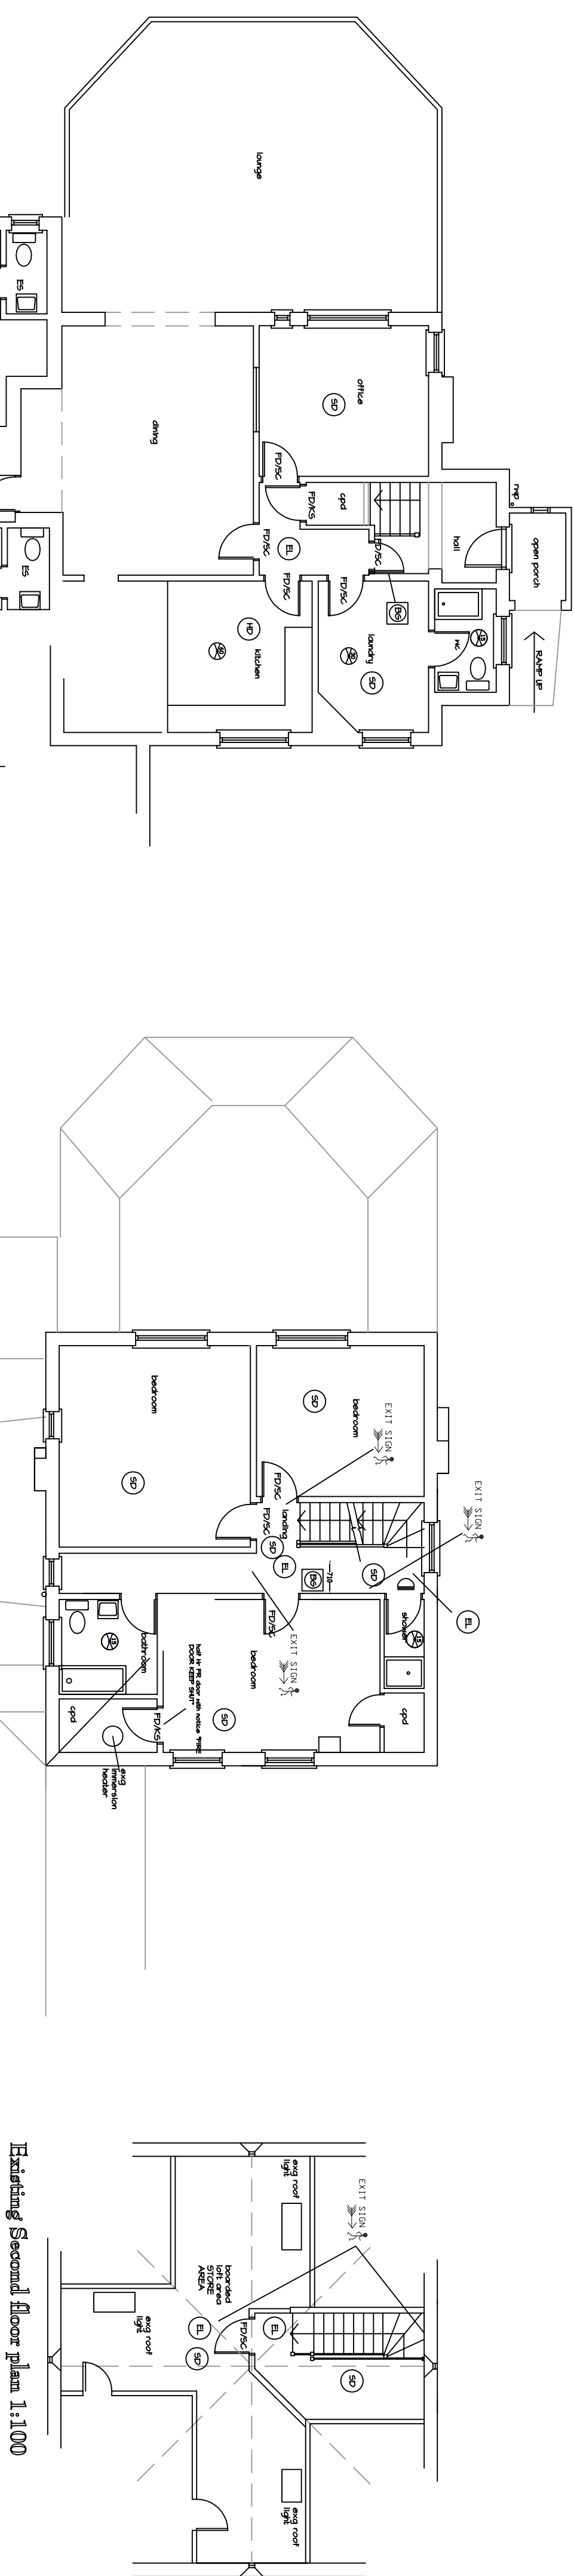


Existing Second floor plan 1:100

EXISTING First floor plan 1:100

EXISTING First floor plan 1:100

Sheet size A1 landscape

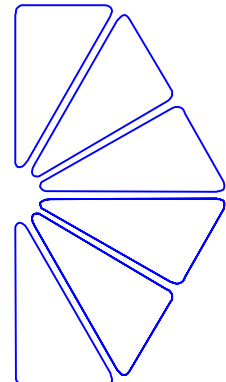

CHARTERED ARCHITECT
**KEN ROSS RIBA
& ASSOCIATES**
11 The Barnway, Portchester
Hampshire, PO16 8NR
Telephone 023 9242000
Mobile 07767 69389
E-mail kenn@kenrba.com

Proposed first floor side extension with related alterations at
Cheynes Lodge Old peoples Residential Care Home
2 Chichester Avenue Hayling Island PO11 9EZ
for Asim and Abbas Mohammed

Drawing Number: **Cheynes@/Extension/Hayling/2018/existing 01**

October 2018

Drawing prepared as a sketch proposal only. Details copyright Ken Ross RIBA & Associates