


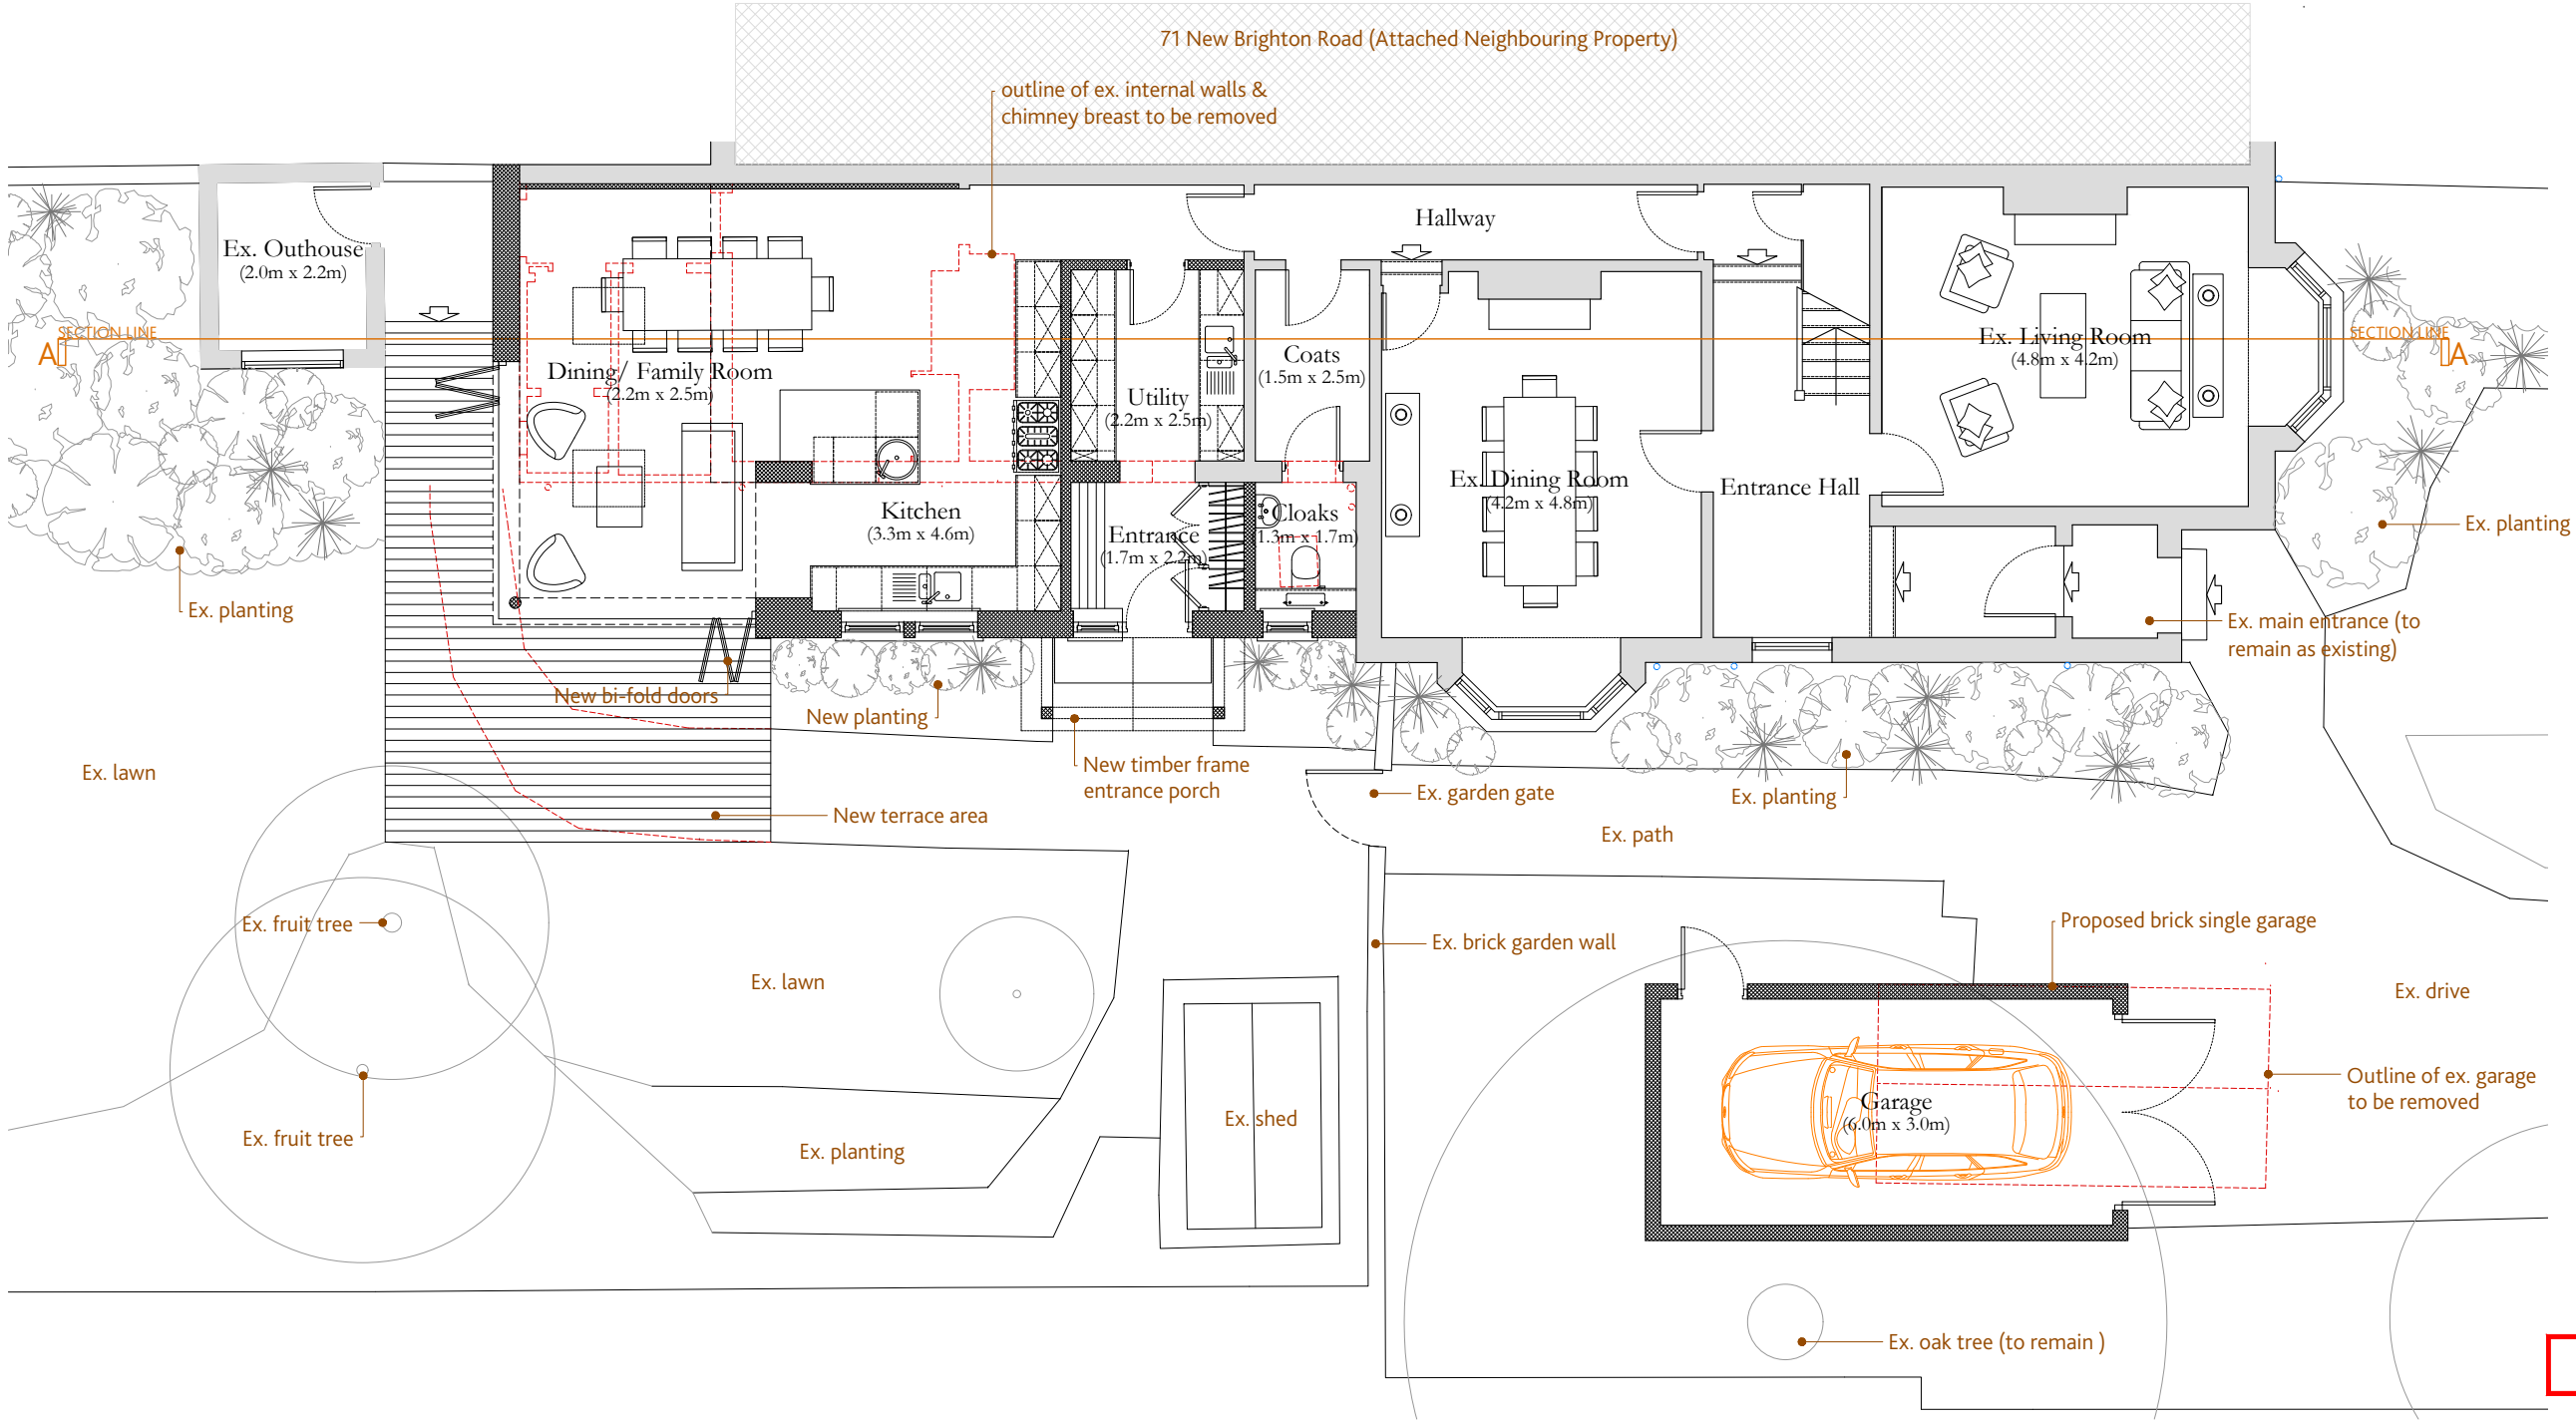

Planning Application Issue

REVISIONS:
Rev. / - 18.01.2019 - Initial Design - Client Issue
Rev. A - 07.02.19 - Draft Planning App - Client Issue
Rev. B - 11.02.19 - Planning Application Issue

GROUND FLOOR PLAN
Dwg. No. 601-102

PULLEN
ARCHITECTURE

41-42 Southgate Place . Chichester
West Sussex . PO19 1ET
Tel 01243 859510
office@pullenarchitecture.co.uk
www.pullenarchitecture.co.uk

This drawing has been prepared for the purpose of gaining planning permission only and does not purport to be a working or contractual drawing and should not be used for any building or contractual purposes.

This drawing has been prepared based on survey drawings and information prepared by others.

All dimensions and levels on all drawings must be checked and verified on site before commencement of works.

GROUND FLOOR PLAN
AS PROPOSED

0 2 4 6 8 10

SCALE 1:100
PHYSICAL SCALE IN METERS

PROPOSED EXTENSION & REMODELLING
69 NEW BRIGHTON ROAD . EMSWORTH . HAMPSHIRE . PO10 7QR
FOR . Mr. & Mrs. GRICE
Job No: 601 . Scale: 1:100@A3 . Date: January 2019 . Dwg No: 601-102