


6600
REAR OF ORIGINAL HOUSE

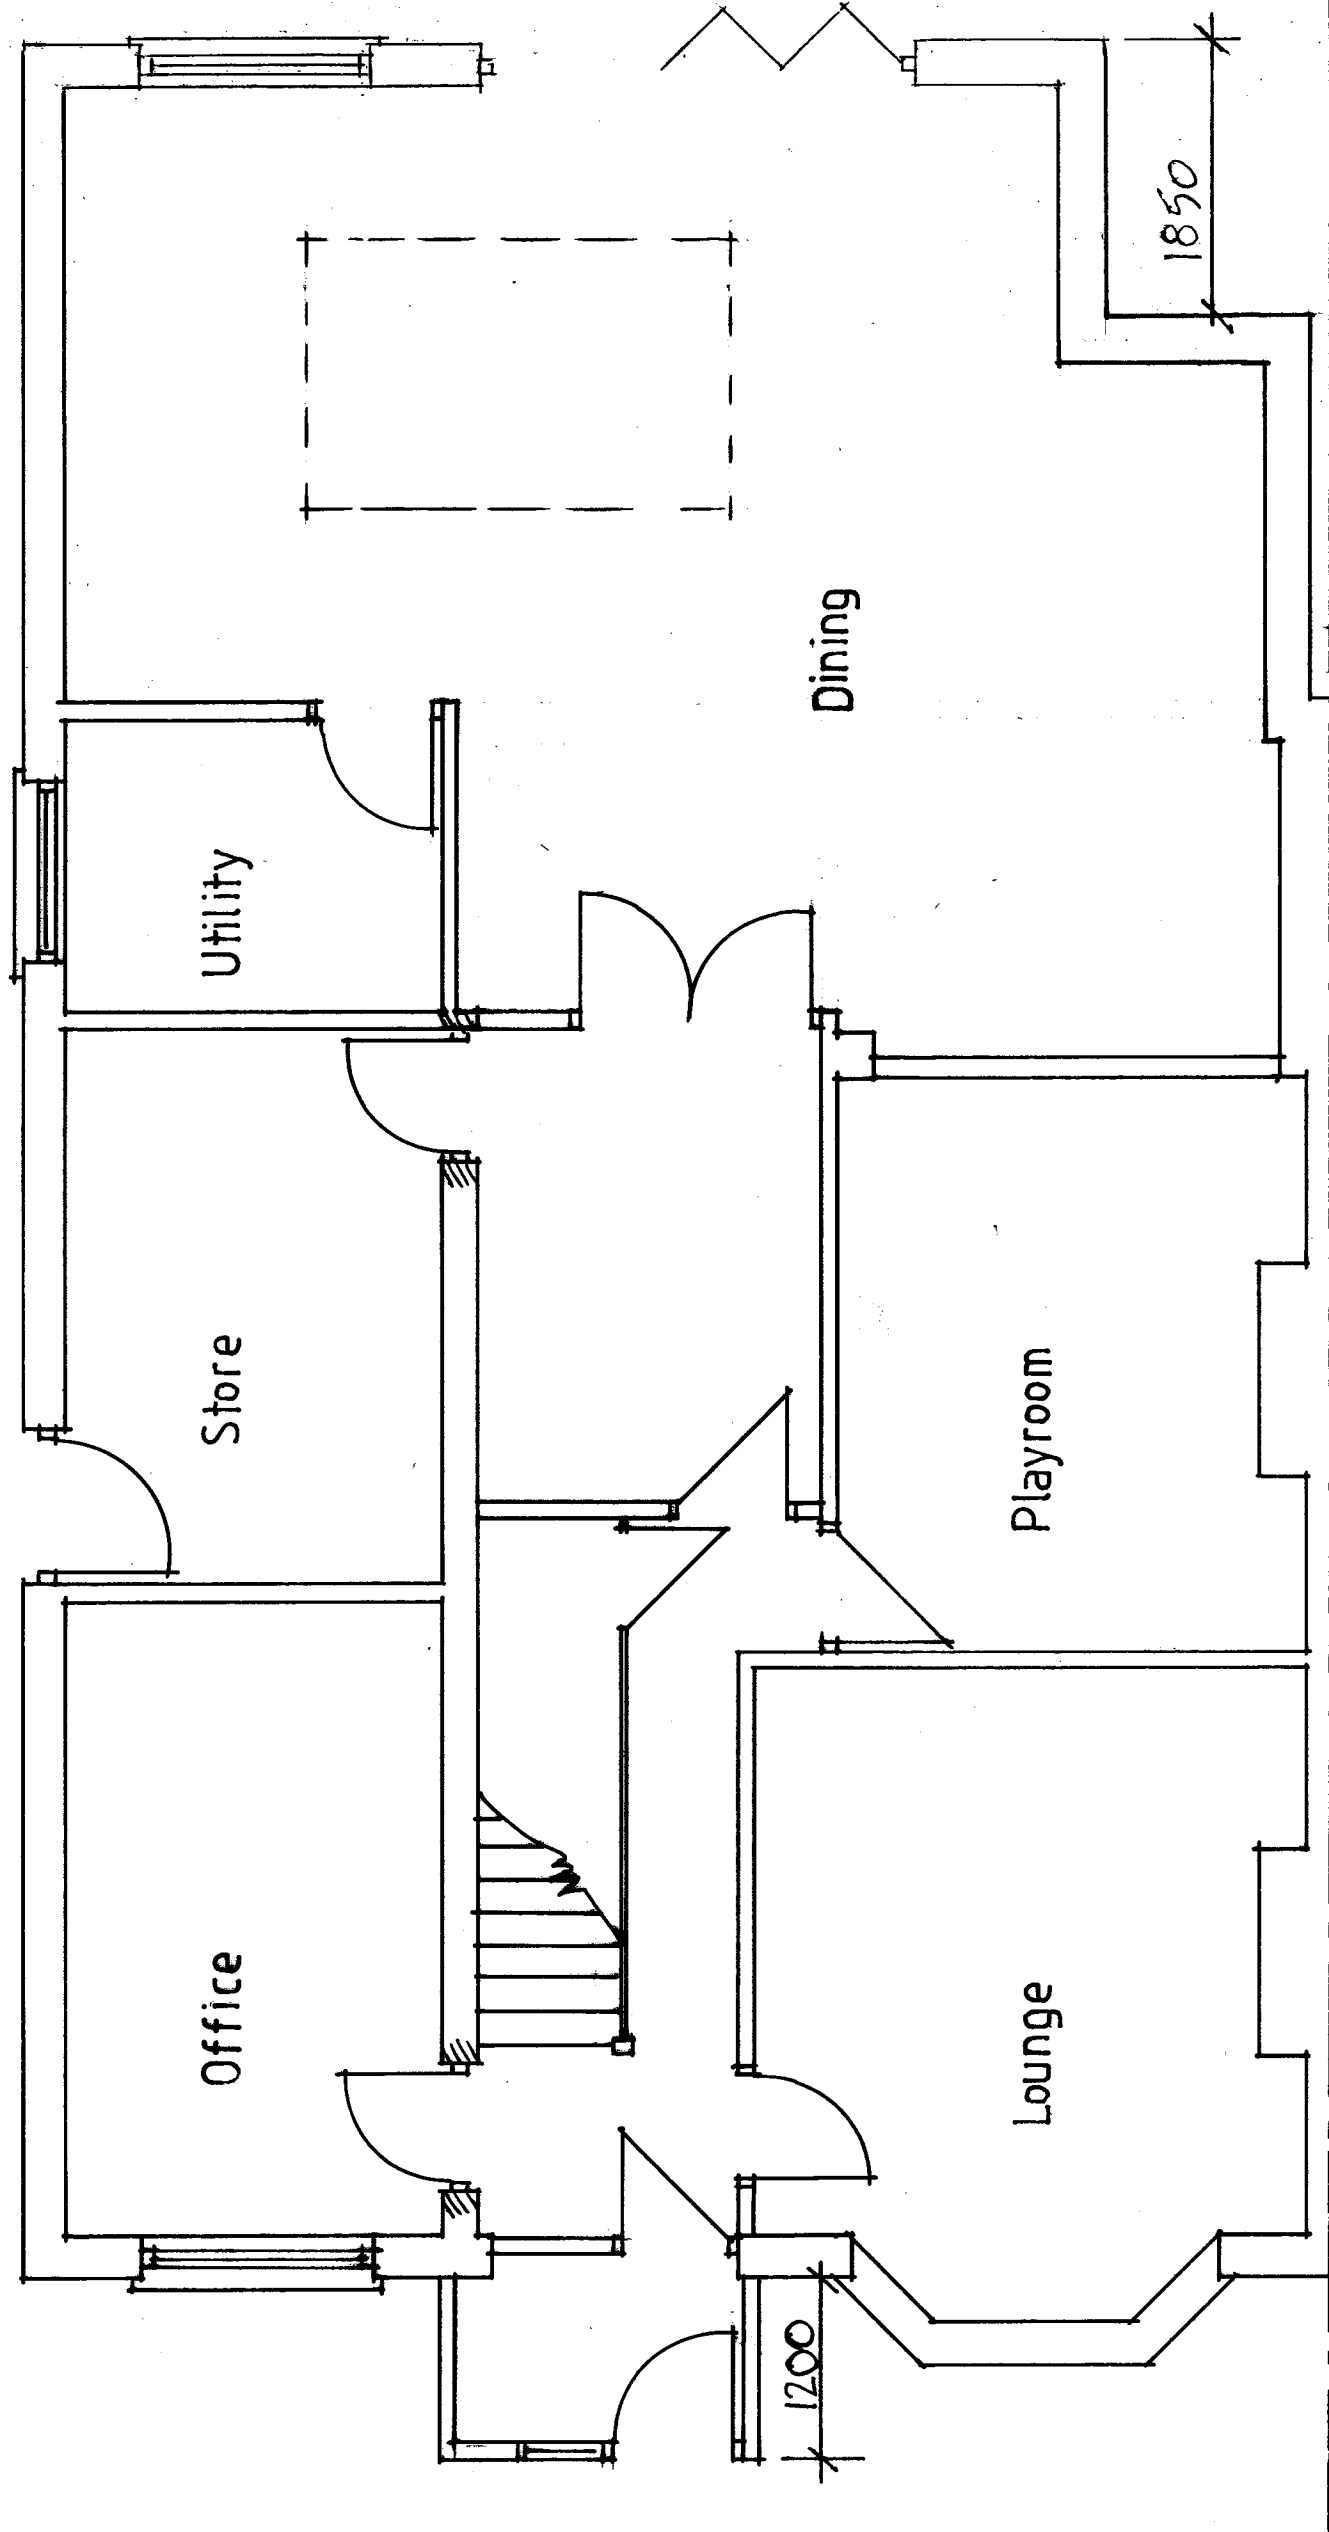

34 Lester Avenue
Bedhampton

SCALE 1:50

FEBRUARY 2009

Ground Floor Plan - proposed

SCALE 1:50

