



INTERNAL CGI - 2ND FLOOR

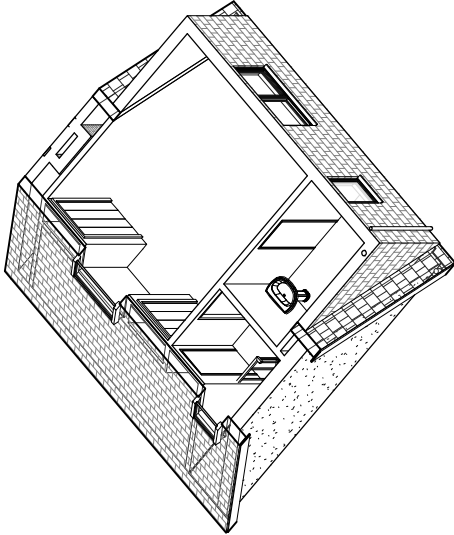

ROOF PLAN

1 : 100

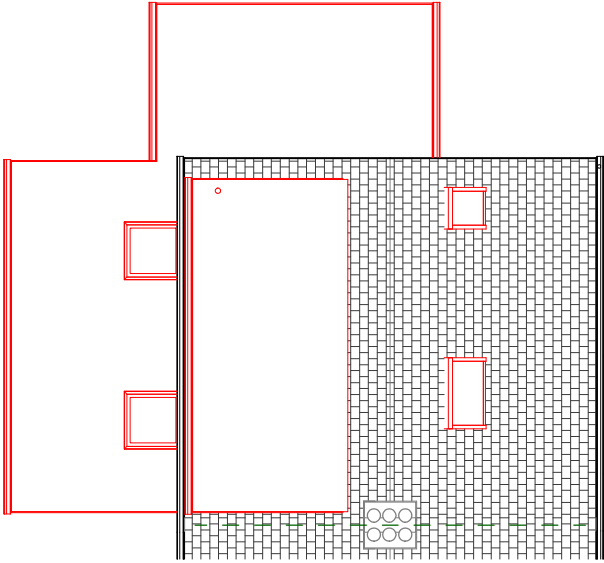

0m 1m 2m 3m 4m 5m


VISUAL SCALE 1:100 @ A3

RIDGE
8477

SECOND FLOOR
5179


FIRST FLOOR
2607

GROUND FLOOR
0

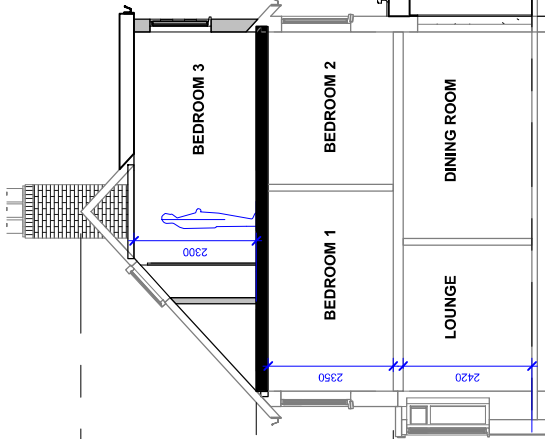

CROSS SECTION

1 : 100

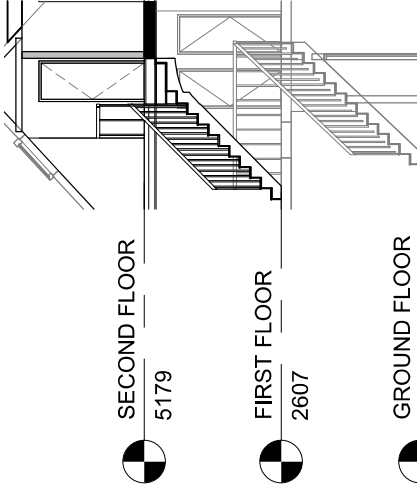

SIDE SECTION

1 : 100

STAIRS

1 : 100



The Planning Service
Office, 135 North Lane
Clanfield, Waterlooville
Hampshire PO8 0RL
T: 023 92 597364
F: 0845 519 1103
E: info@theplanningservice.co.uk

Scale is correct when printed to the stated ISO size. Figured dimensions are to be used in preference to scaled sizes and all dimensions must be checked on site by the contractor before ordering materials and/or commencing work. All dimensions in mm (millimetres) unless otherwise stated. The contractor is to ensure the works are carried out in accordance with the Building Regulations and all relevant standards. Compliance with building regulations or a party will award / agreement is not to be assumed.

No deviation from this drawing will be permitted without the prior written consent of the designer. Under the provisions of the copyright act 1988, the copyright of this drawing and the work contained therein remains the property of the designer (the planning service), and may not be reproduced in any form whatsoever without prior written consent.

Under the construction (design and management) regulations 2015 (CDM2015) all design work for both domestic and commercial developments is to conform to those regulations. E&EC.

Mr & Mrs J Murch
30 Forest End Waterlooville
Hampshire PO7 7AD

PROPOSED CROSS SECTION & ROOF PLANS			
Project number	222.1 [v2.1]	P009	1 : 100
Date	07/01/2019		
Drawn by	JJ		
Status	Planning	Scale 100% @ A3	