



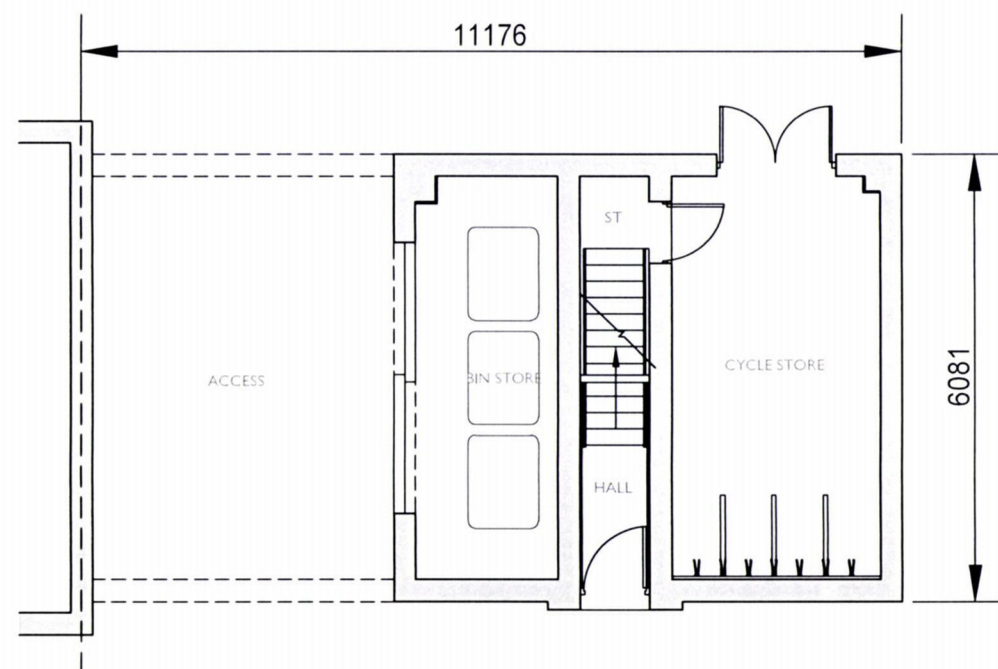


GROUND FLOOR PLAN

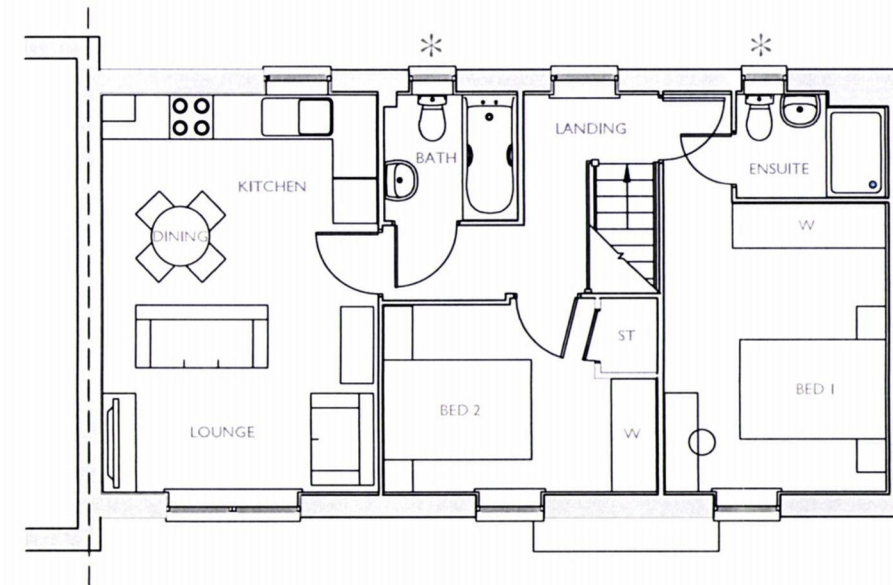

FIRST FLOOR PLAN

* Obscure Glazed Windows

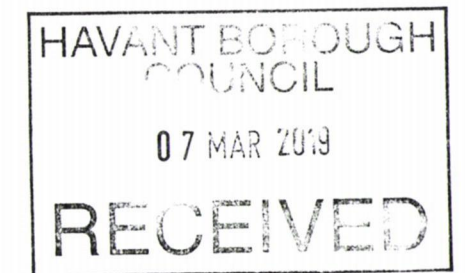


PLOT 53 (AS)

2 BED (4 PERSON)
COACH HOUSE
2.0 STOREY
704 SqFt

Project: HAVANT ROAD,
EMSWORTH
Title: ALVERTON
FLOOR PLANS

Drawn by : RKDB Checked by : MAH

Scale @ A3:

 

Scale 1:100


Date: OCTOBER 2017

Rev Date Drawn Checked

Drg No: CB_15_105_AV_P02

Rev:

Client:

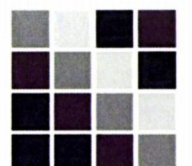

COOPERBAILLIE