



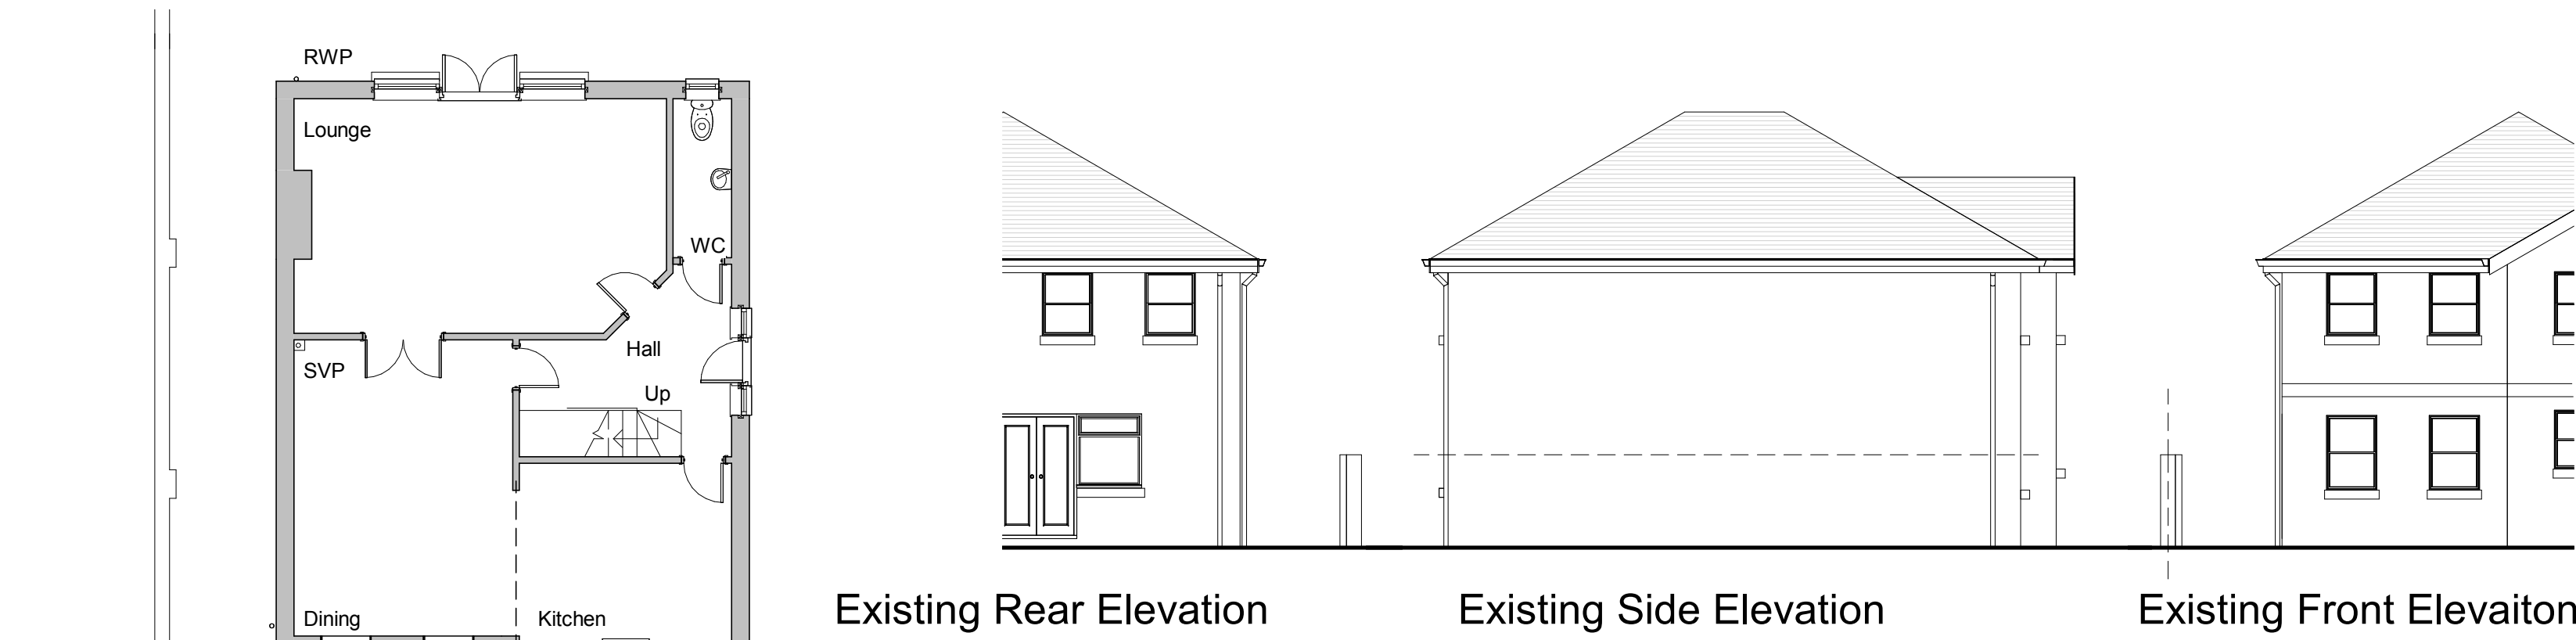


Existing Ground Floor

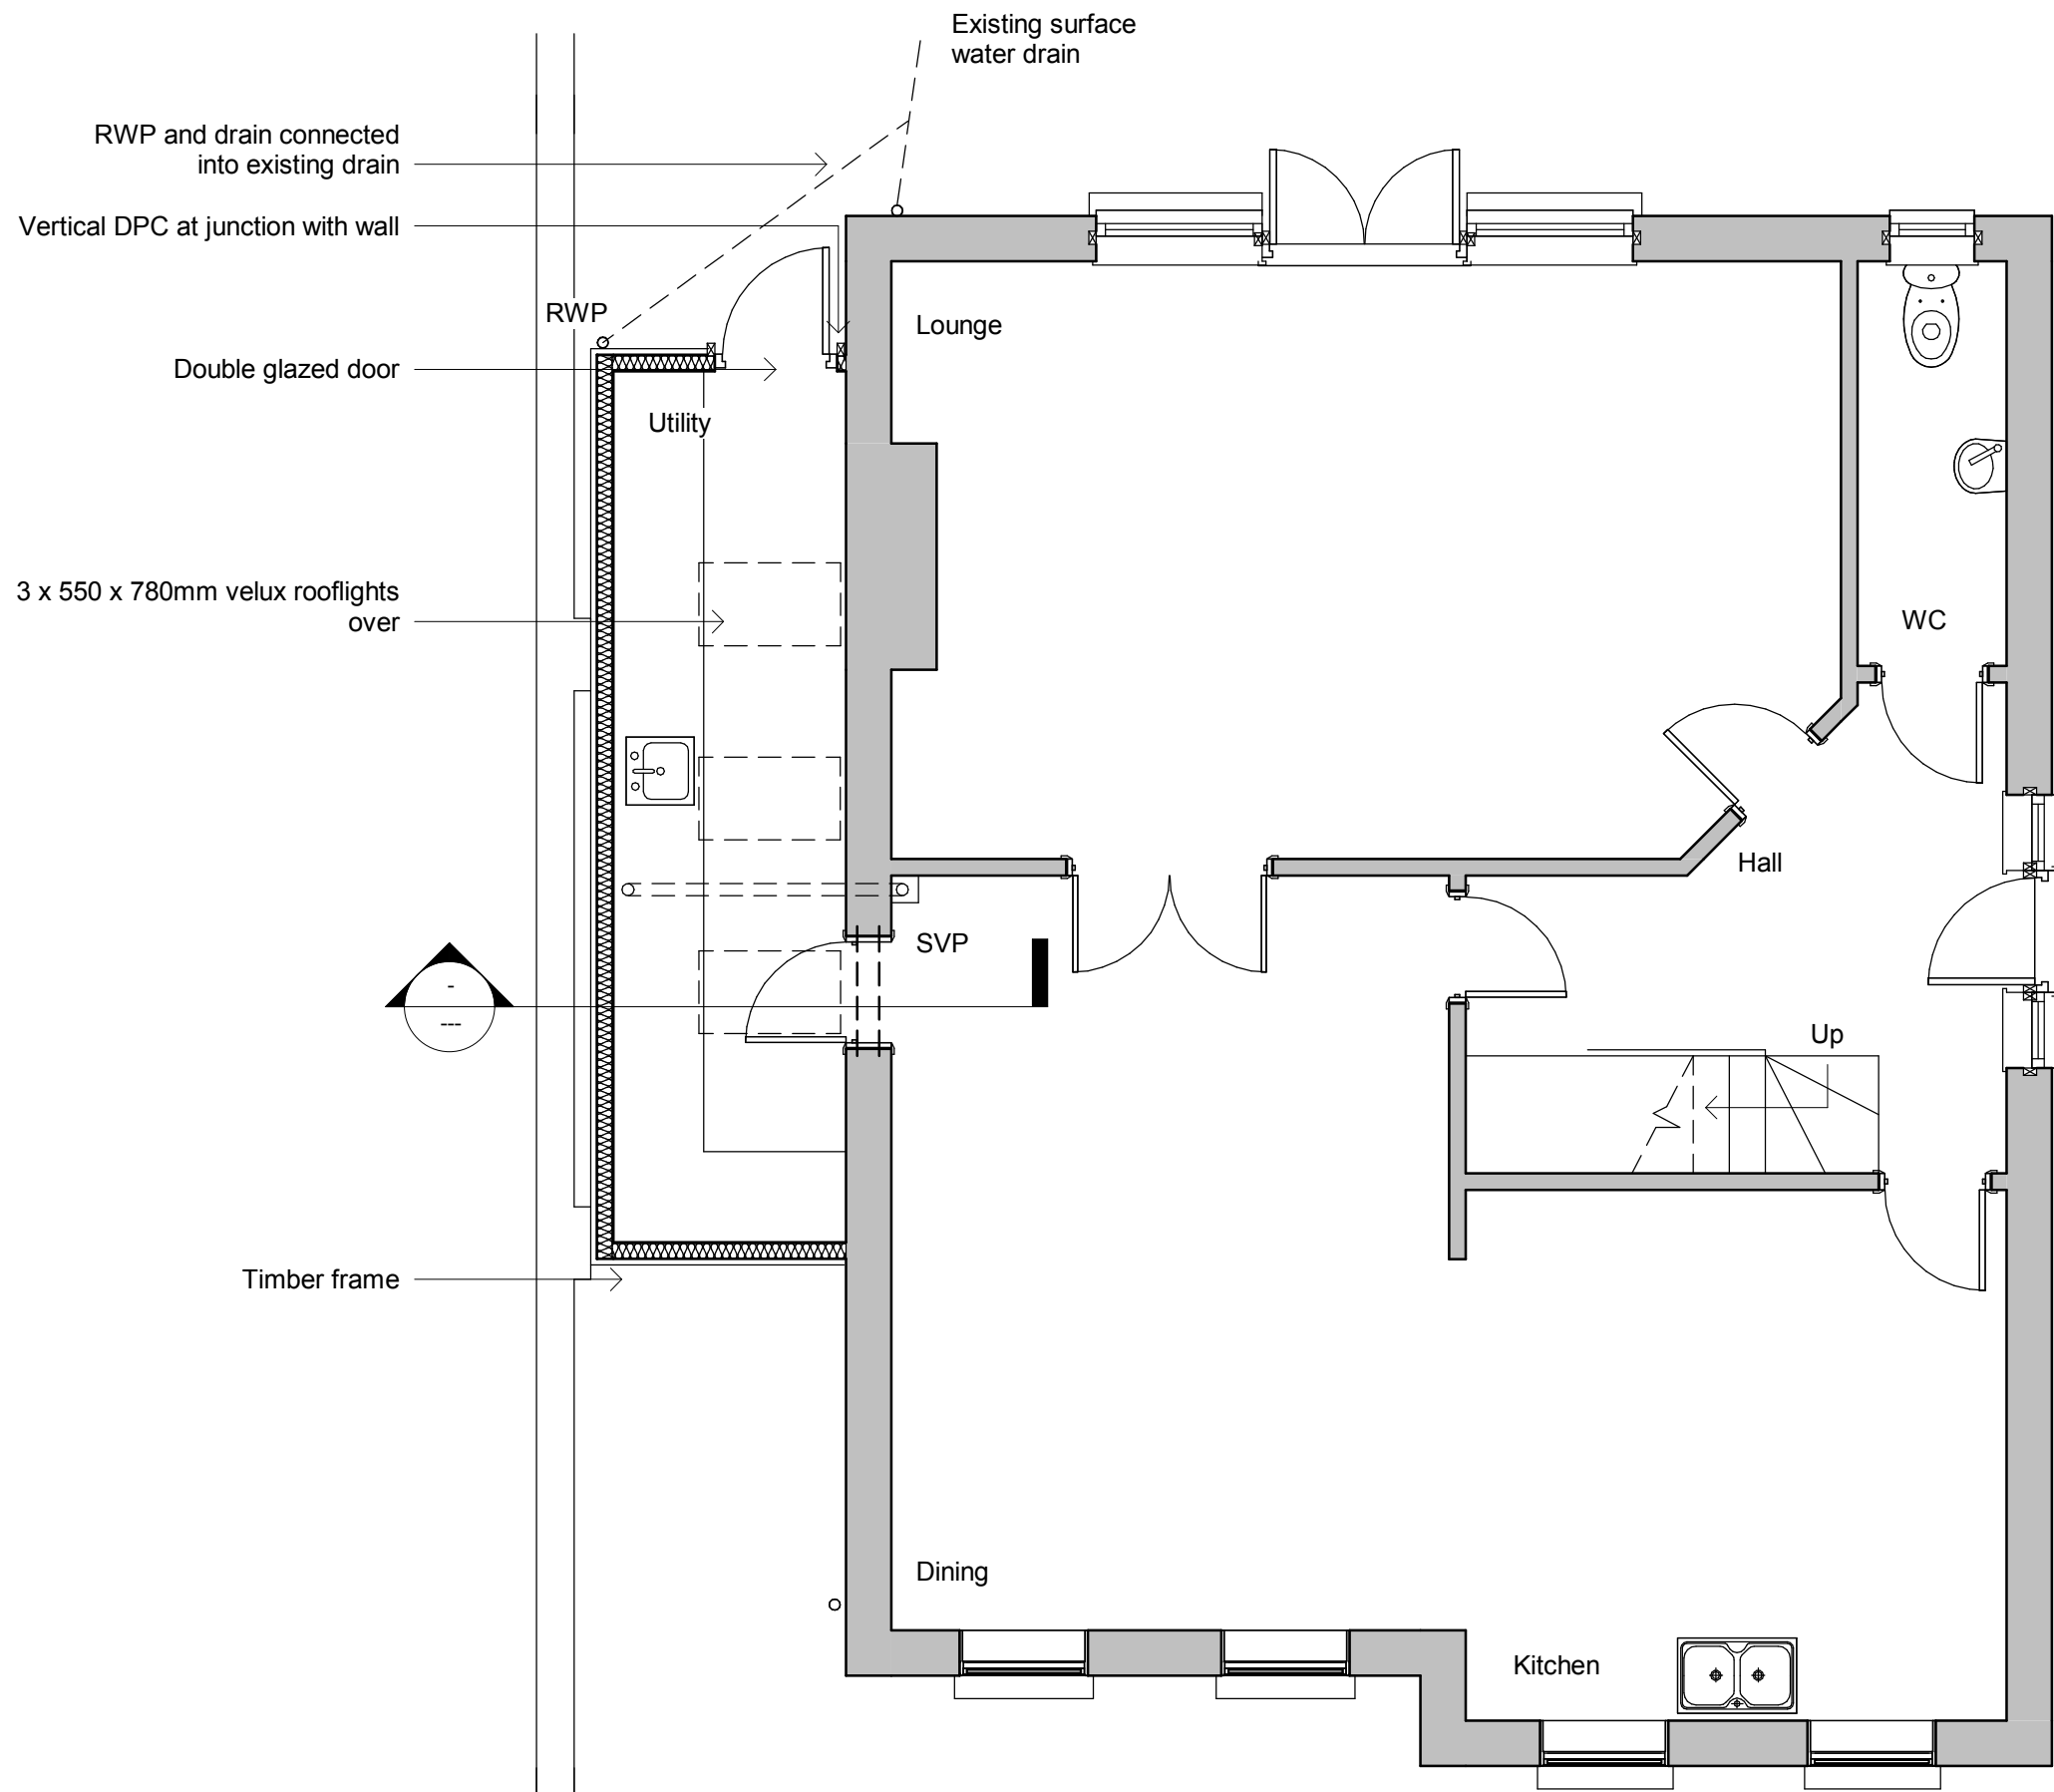


Proposed Ground Floor



Proposed Front Elevaiton

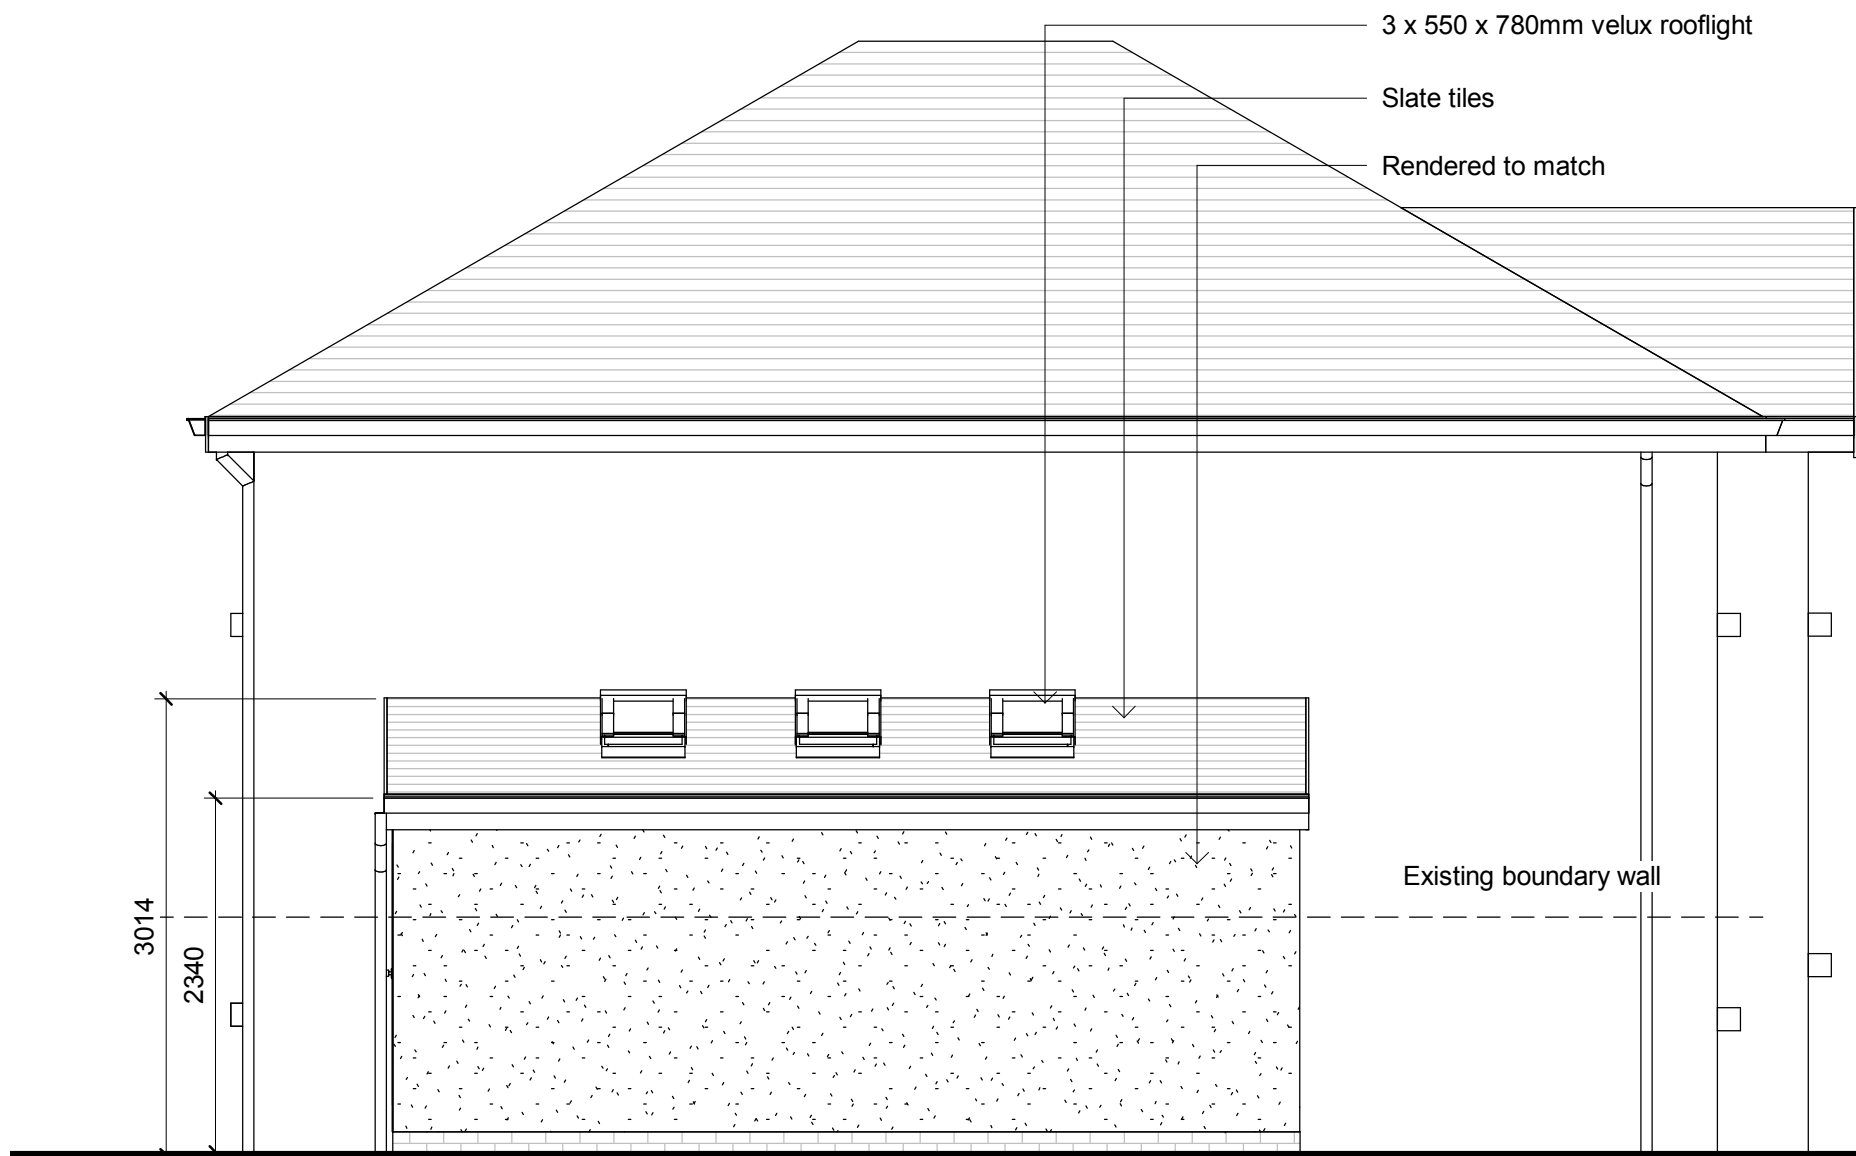


Proposed Side Elevation

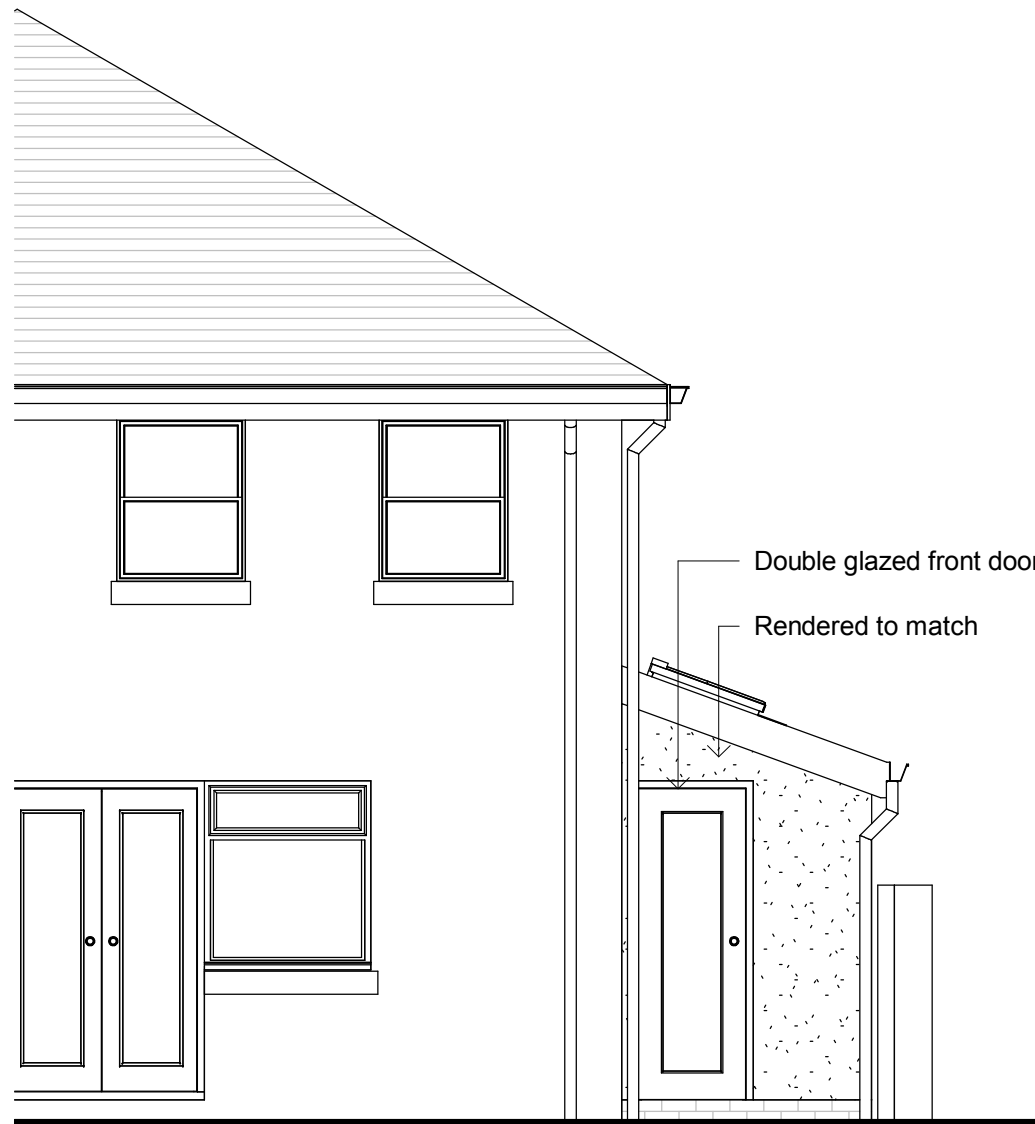

Proposed Rear Elevation

Revisions

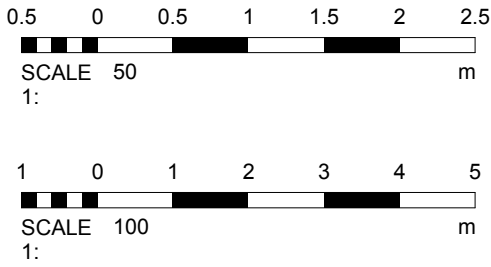

Materials

Drawing Number 2018/164 Sheet 1 of 1

Size A1 Scale 1:50, 1:100,

Project
Existing and Proposed details
November 2018

Job Title
St James House
Stamford Avenue
Hayling Island
Hampshire
PO11 0BJ

Do Not scale from this drawing except for planning as photocopies will be subject to distortion
Drawings to be read in conjunction with all other Designers and structural engineers contract drawings and specifications: Any discrepancies must be brought to the attention of the Designer immediately.
The contractor must verify all dimensions by site measurement before ordering materials or manufacturing components.
Substitute materials and products to those named will be acceptable if proven to be of equal or higher performance and not in conflict with other elements

M.J.Humphrey
Ltd



Mel Humphrey MRICS, MBEng
39 Northsea Drive
Hove
East Sussex
BN3 8PQ
Adam Humphrey
9 Racton Road
Emsworth
Hampshire
PO10 7SY

Mel@mjhumphrey.co.uk
07701055182
Adam@mjhumphrey.co.uk
07812419142